

CALLE PADILLA 54, 1º IZQ


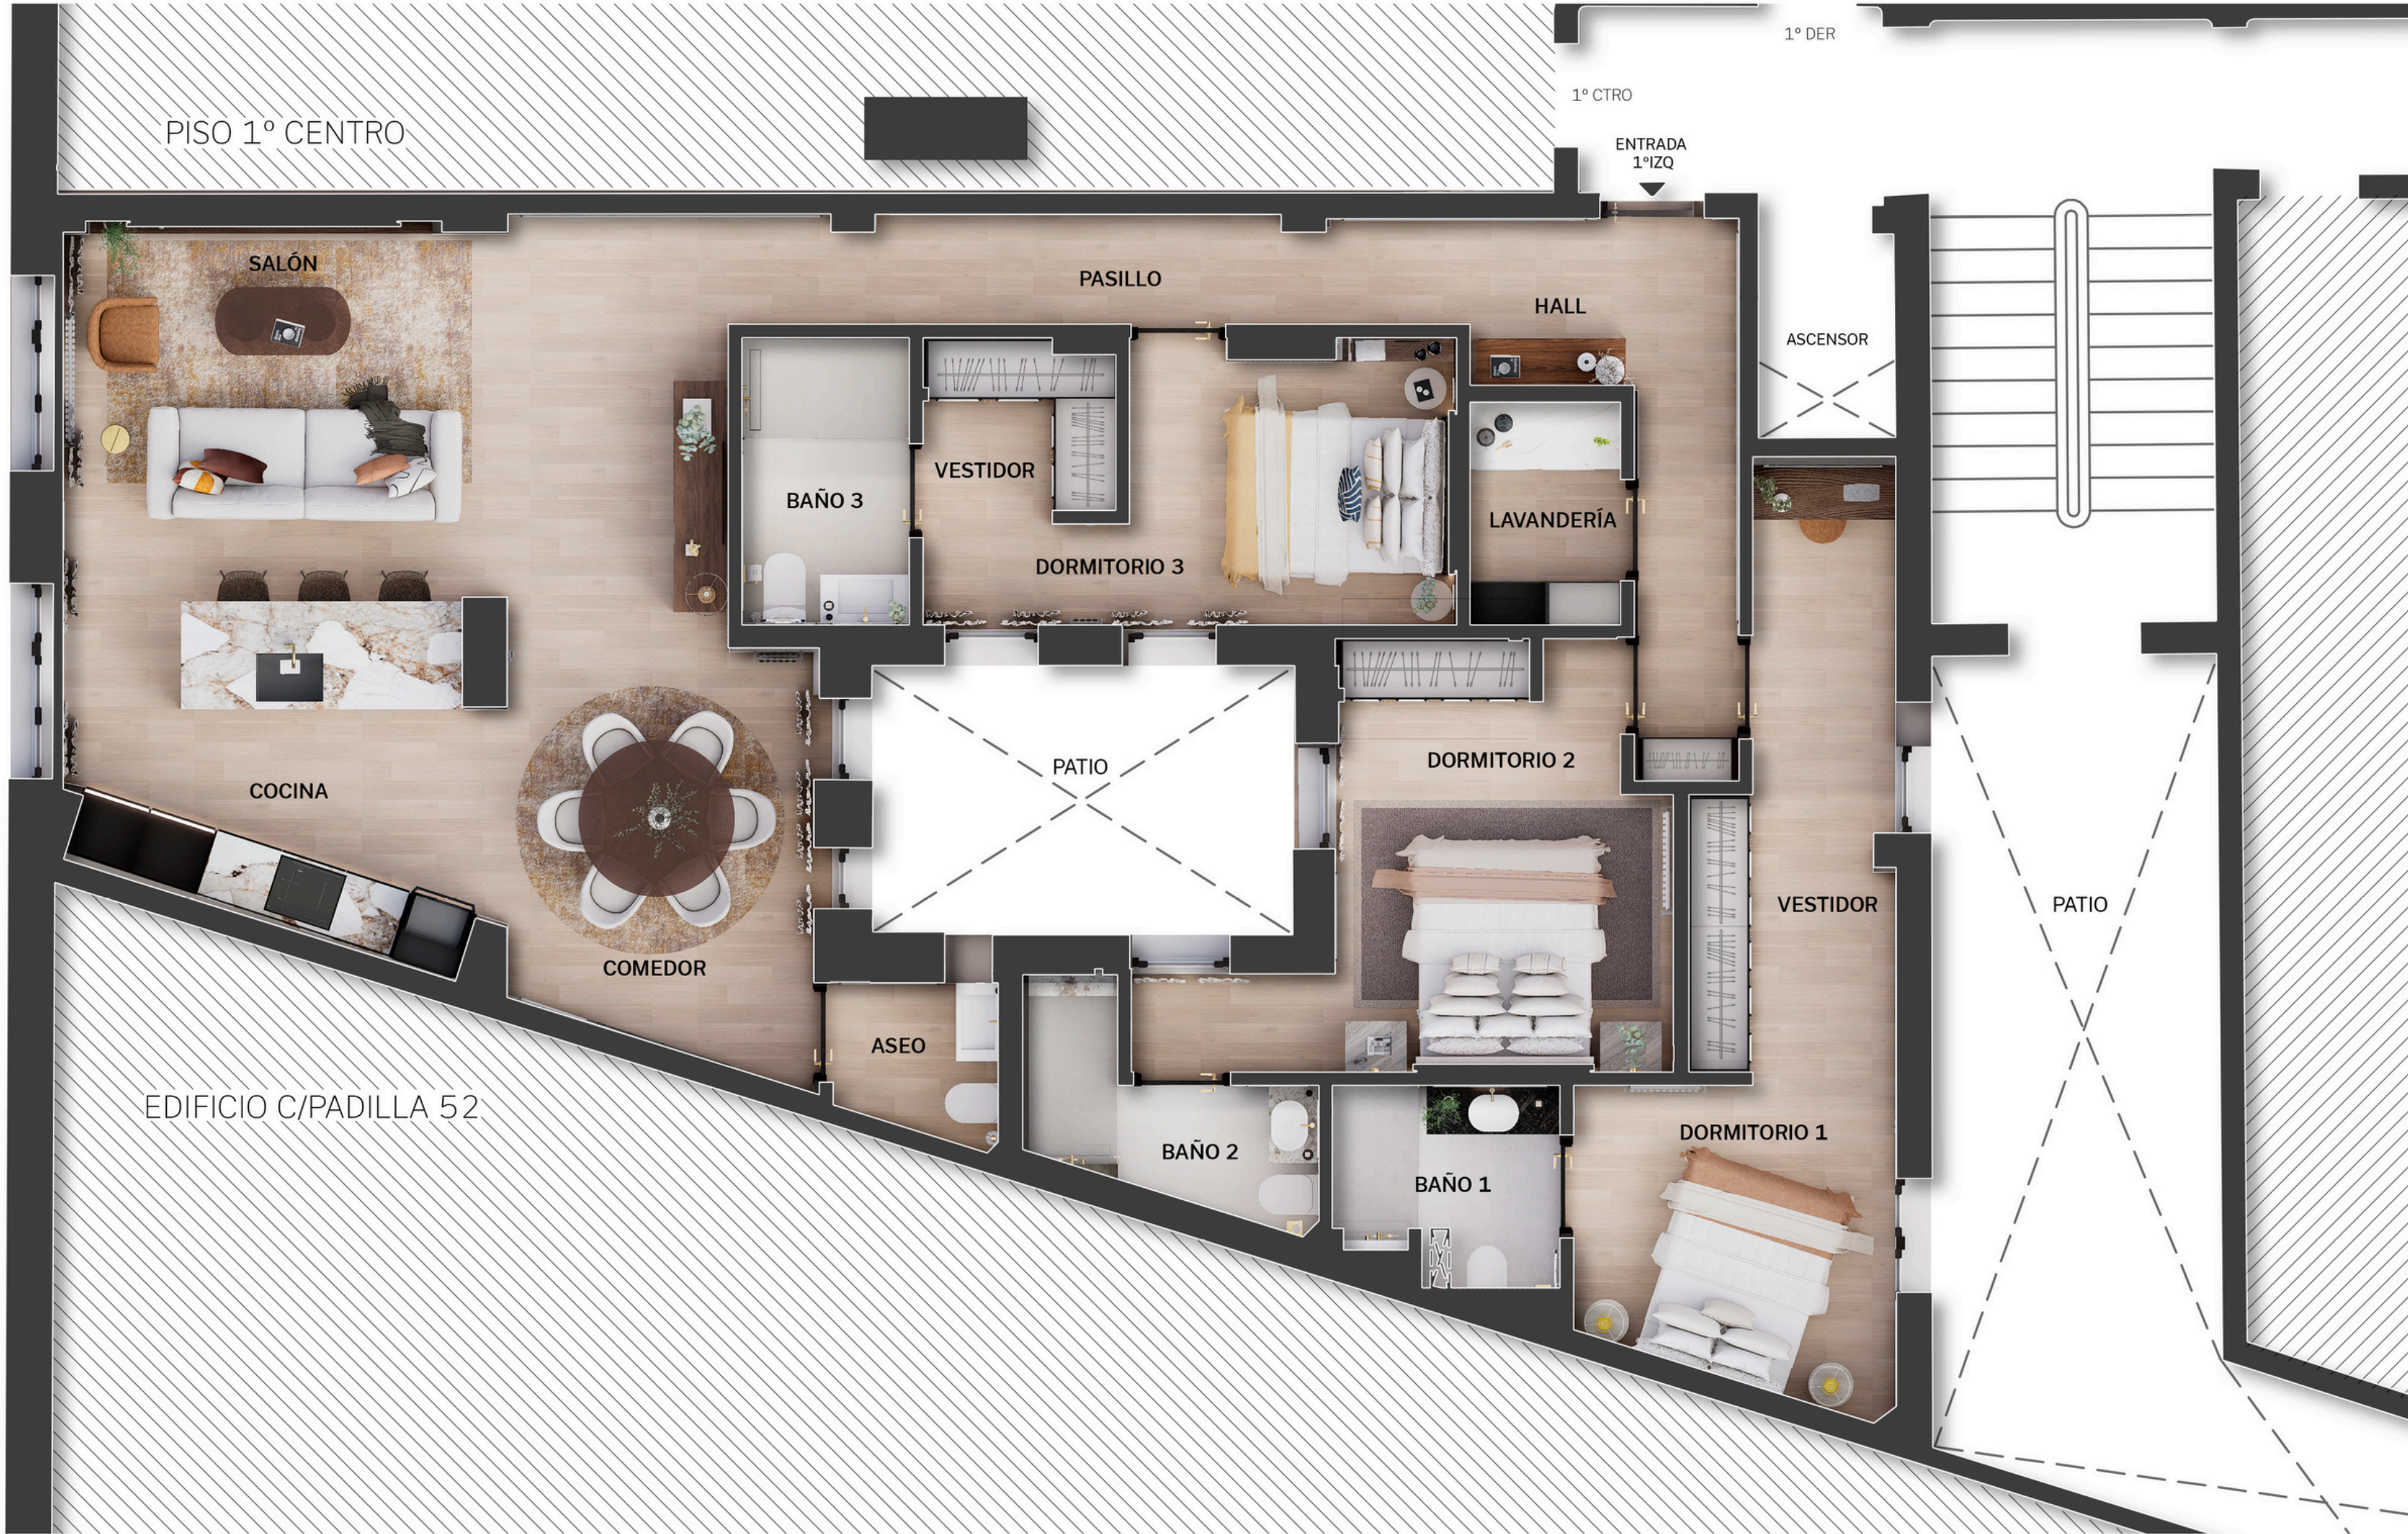


TABLA DE SUPERFICIES	
ÚTILES	117 m2
CONSTRUIDOS	134 m2
CATASTRALES	145 m2

02	ESTADO REFORMADO GENERAL	
FECHA		
EMPLAZAMIENTO C/PADILLA 54, 1º IZQ		
Designed by ardtempus		




SUPERFICIES CONSTRUIDAS	
CERRADA	183.40 m2
ABIERTA NO CUBIERTA (terrazas)	62.23 m2

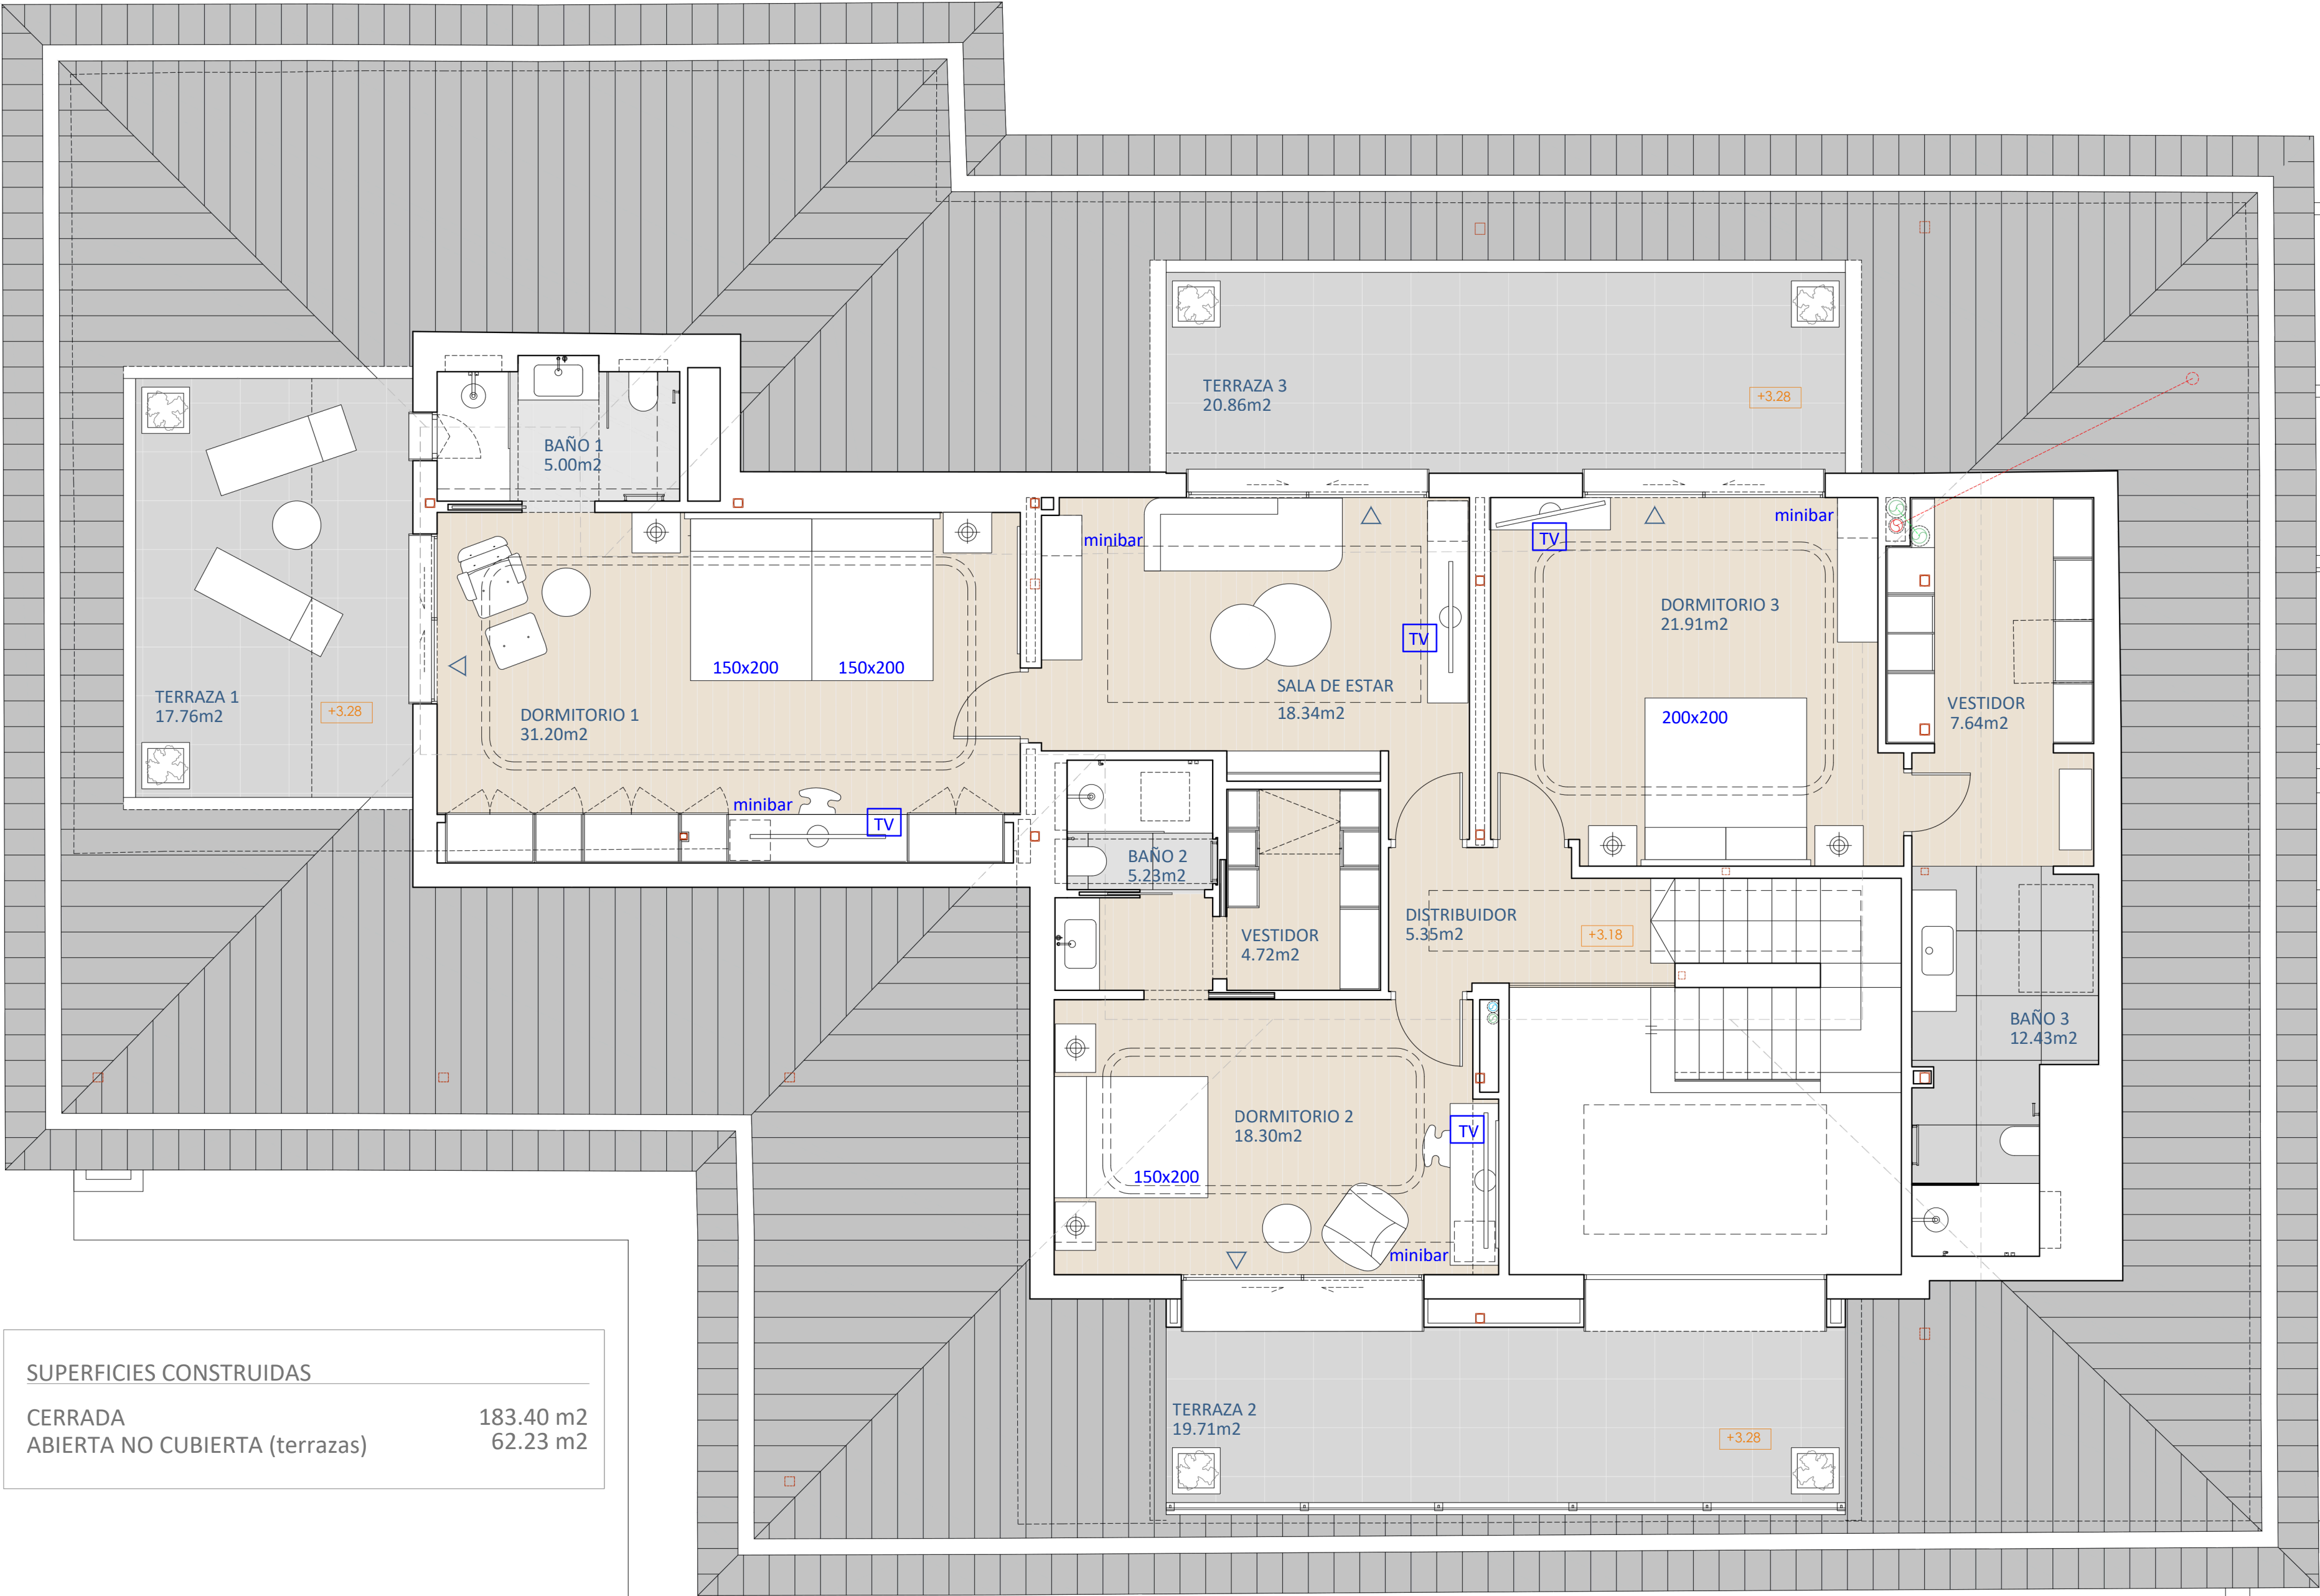


PLANTA BAJA

PLANTA ALTA

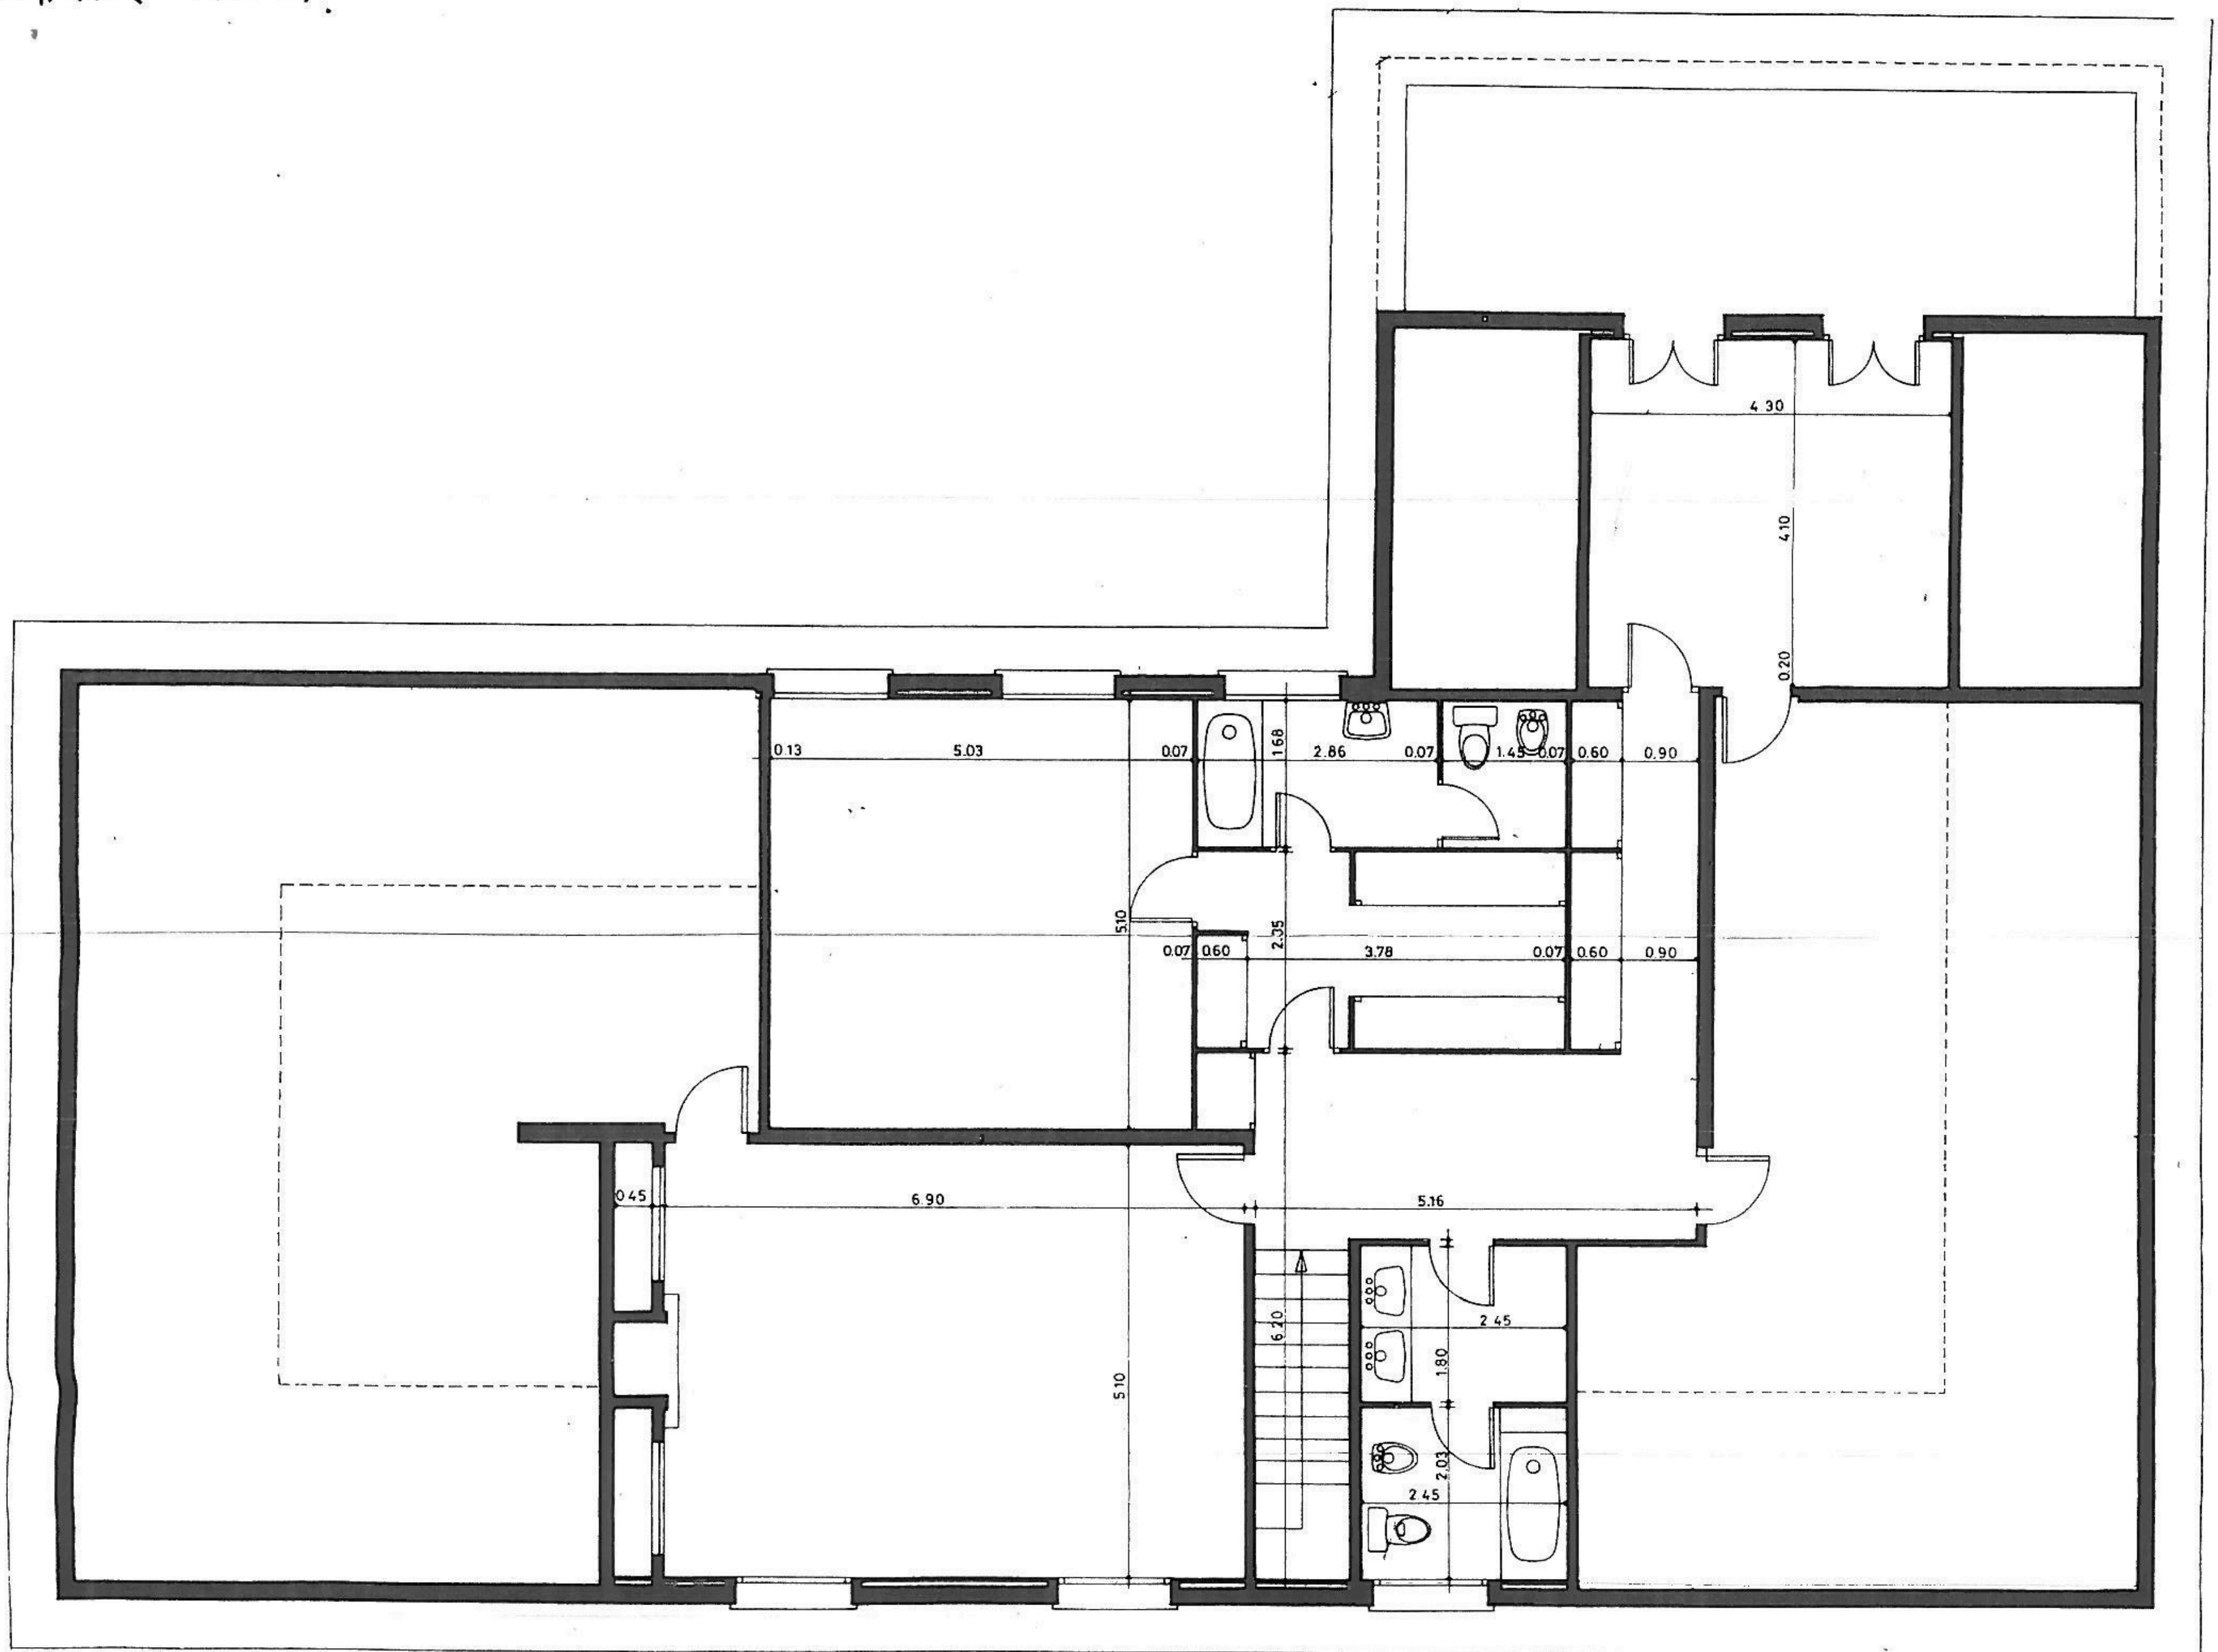


PLANTA BADA
Escala 1:50

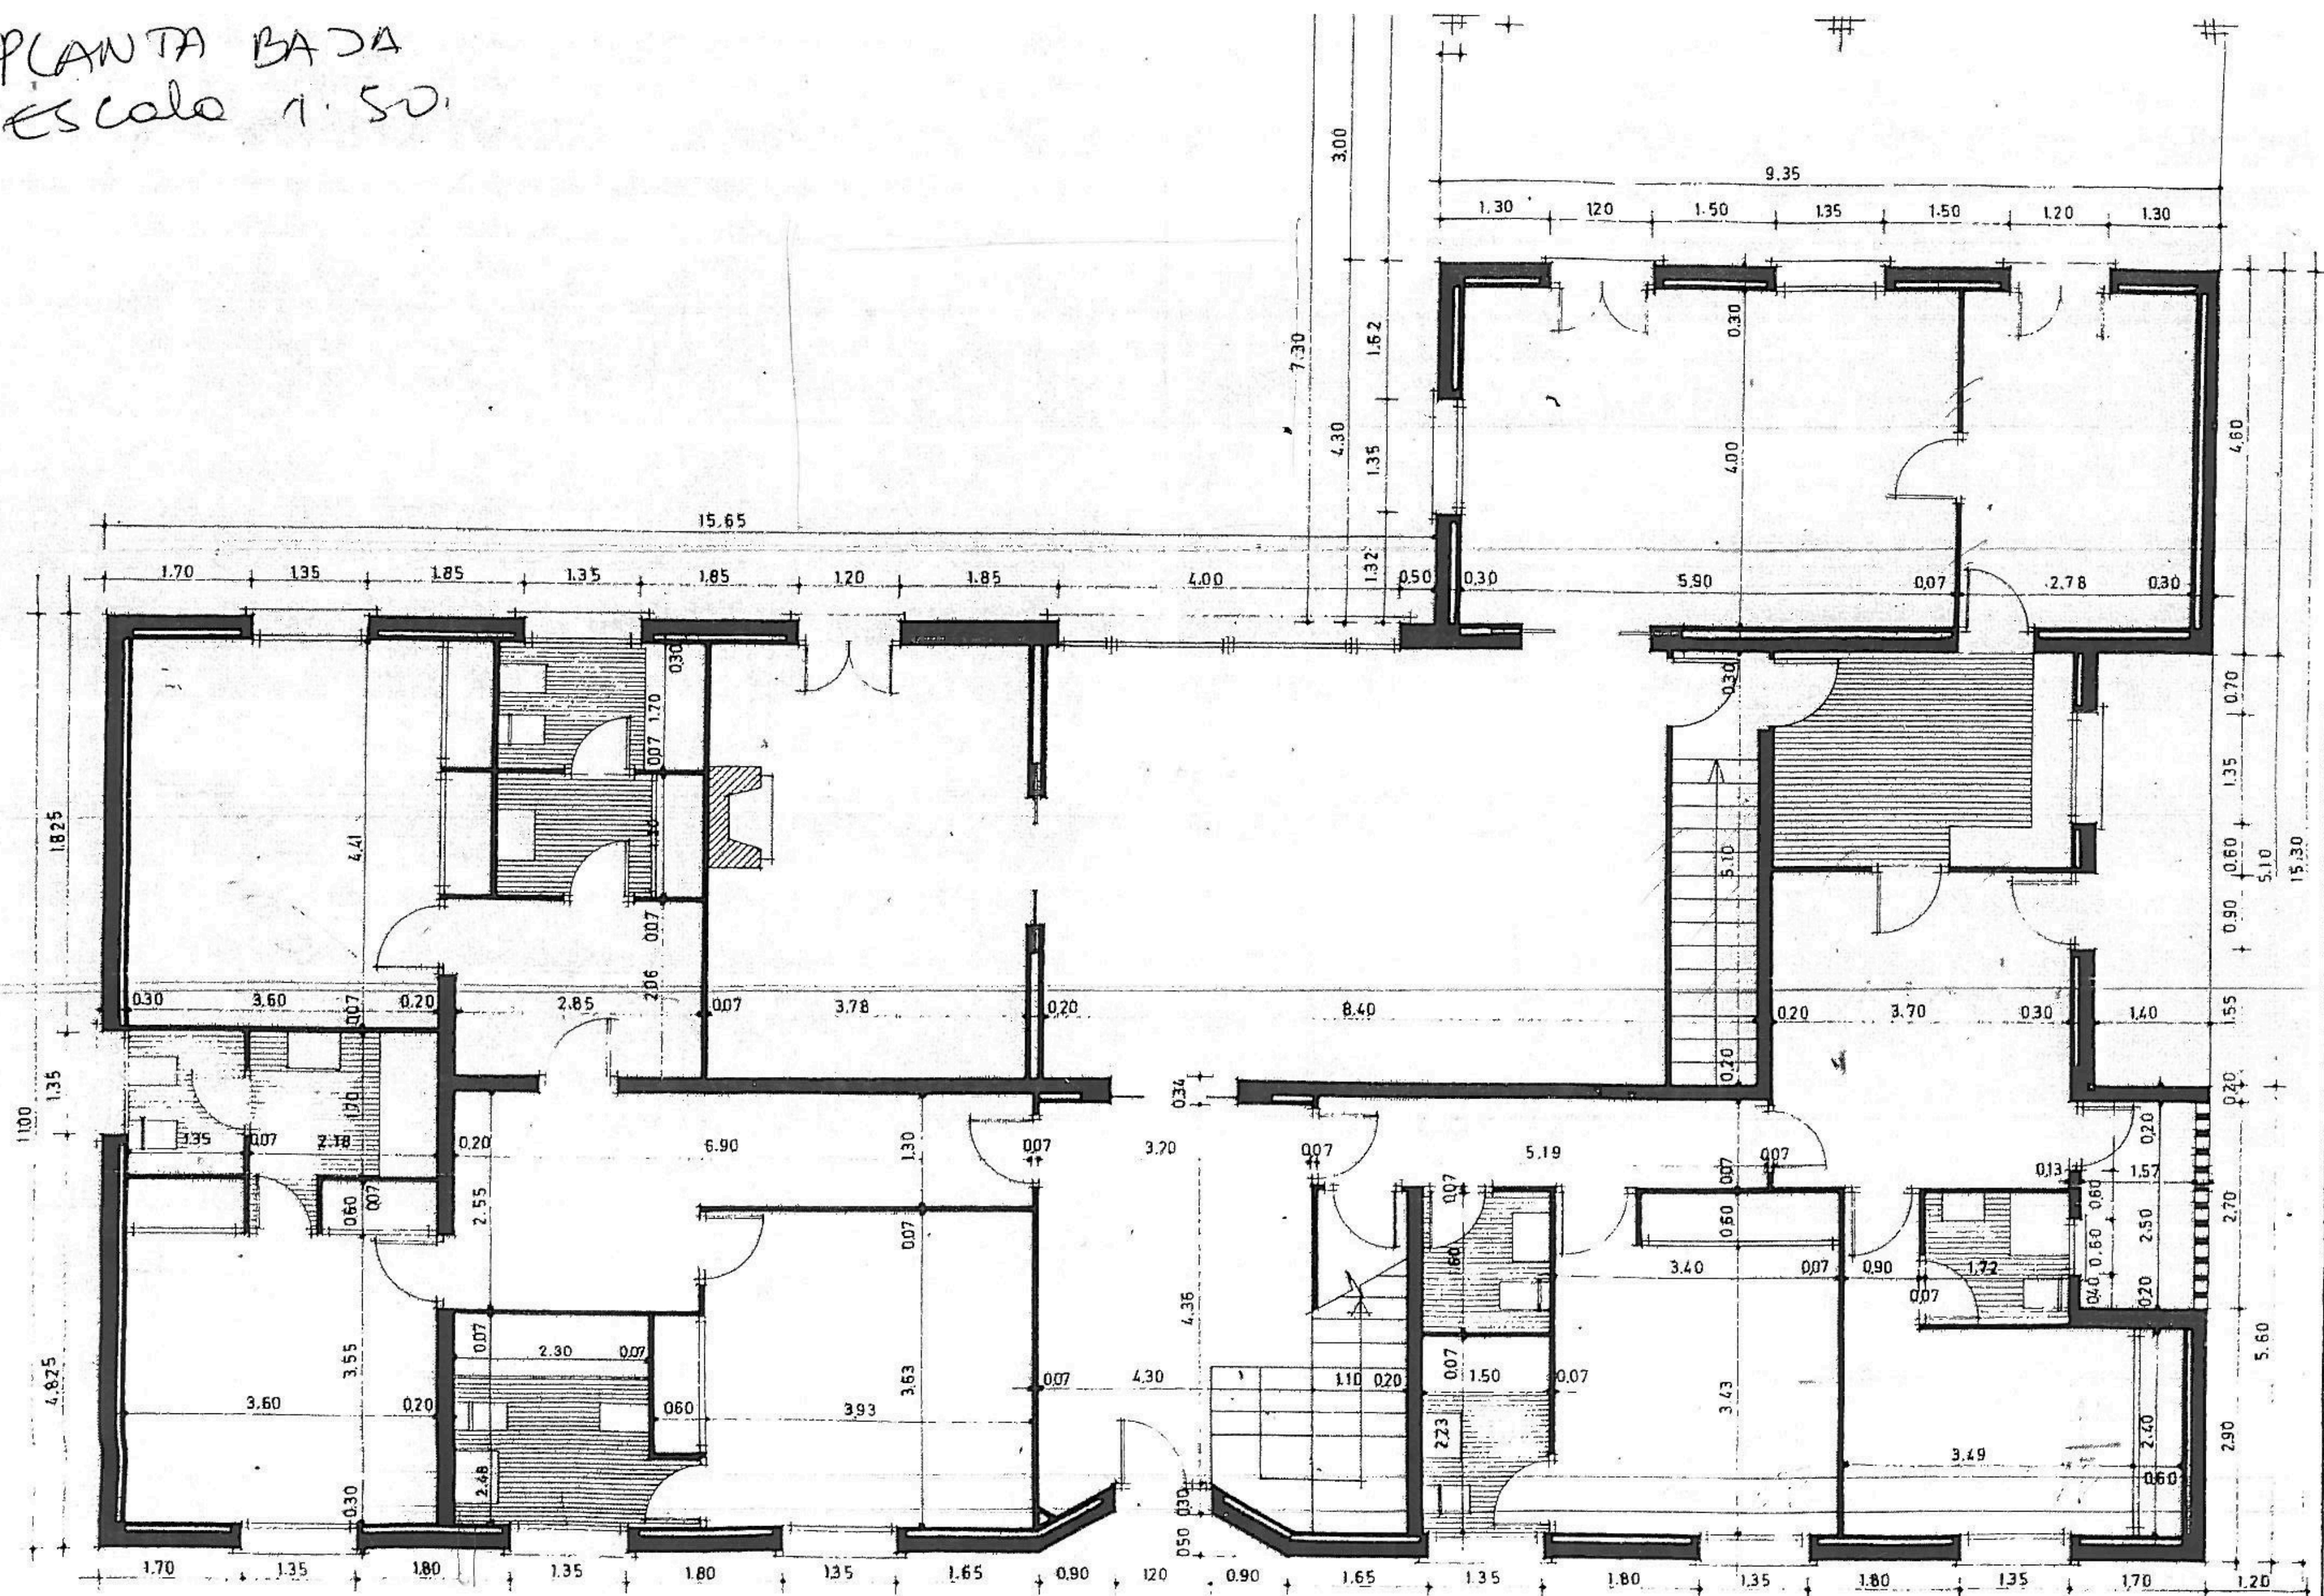

PROYECTO	VIVIENDA UNIFAMILIAR	Nº	36-74-43
SITUACION	CIUDAD SANTO DOMINGO PARCELA Nº 519-C (ALGETE)		
PROPIETARIO	ARQUITECTO		

- vivienda
- Cédula de posesión
- Cédula de posesión?

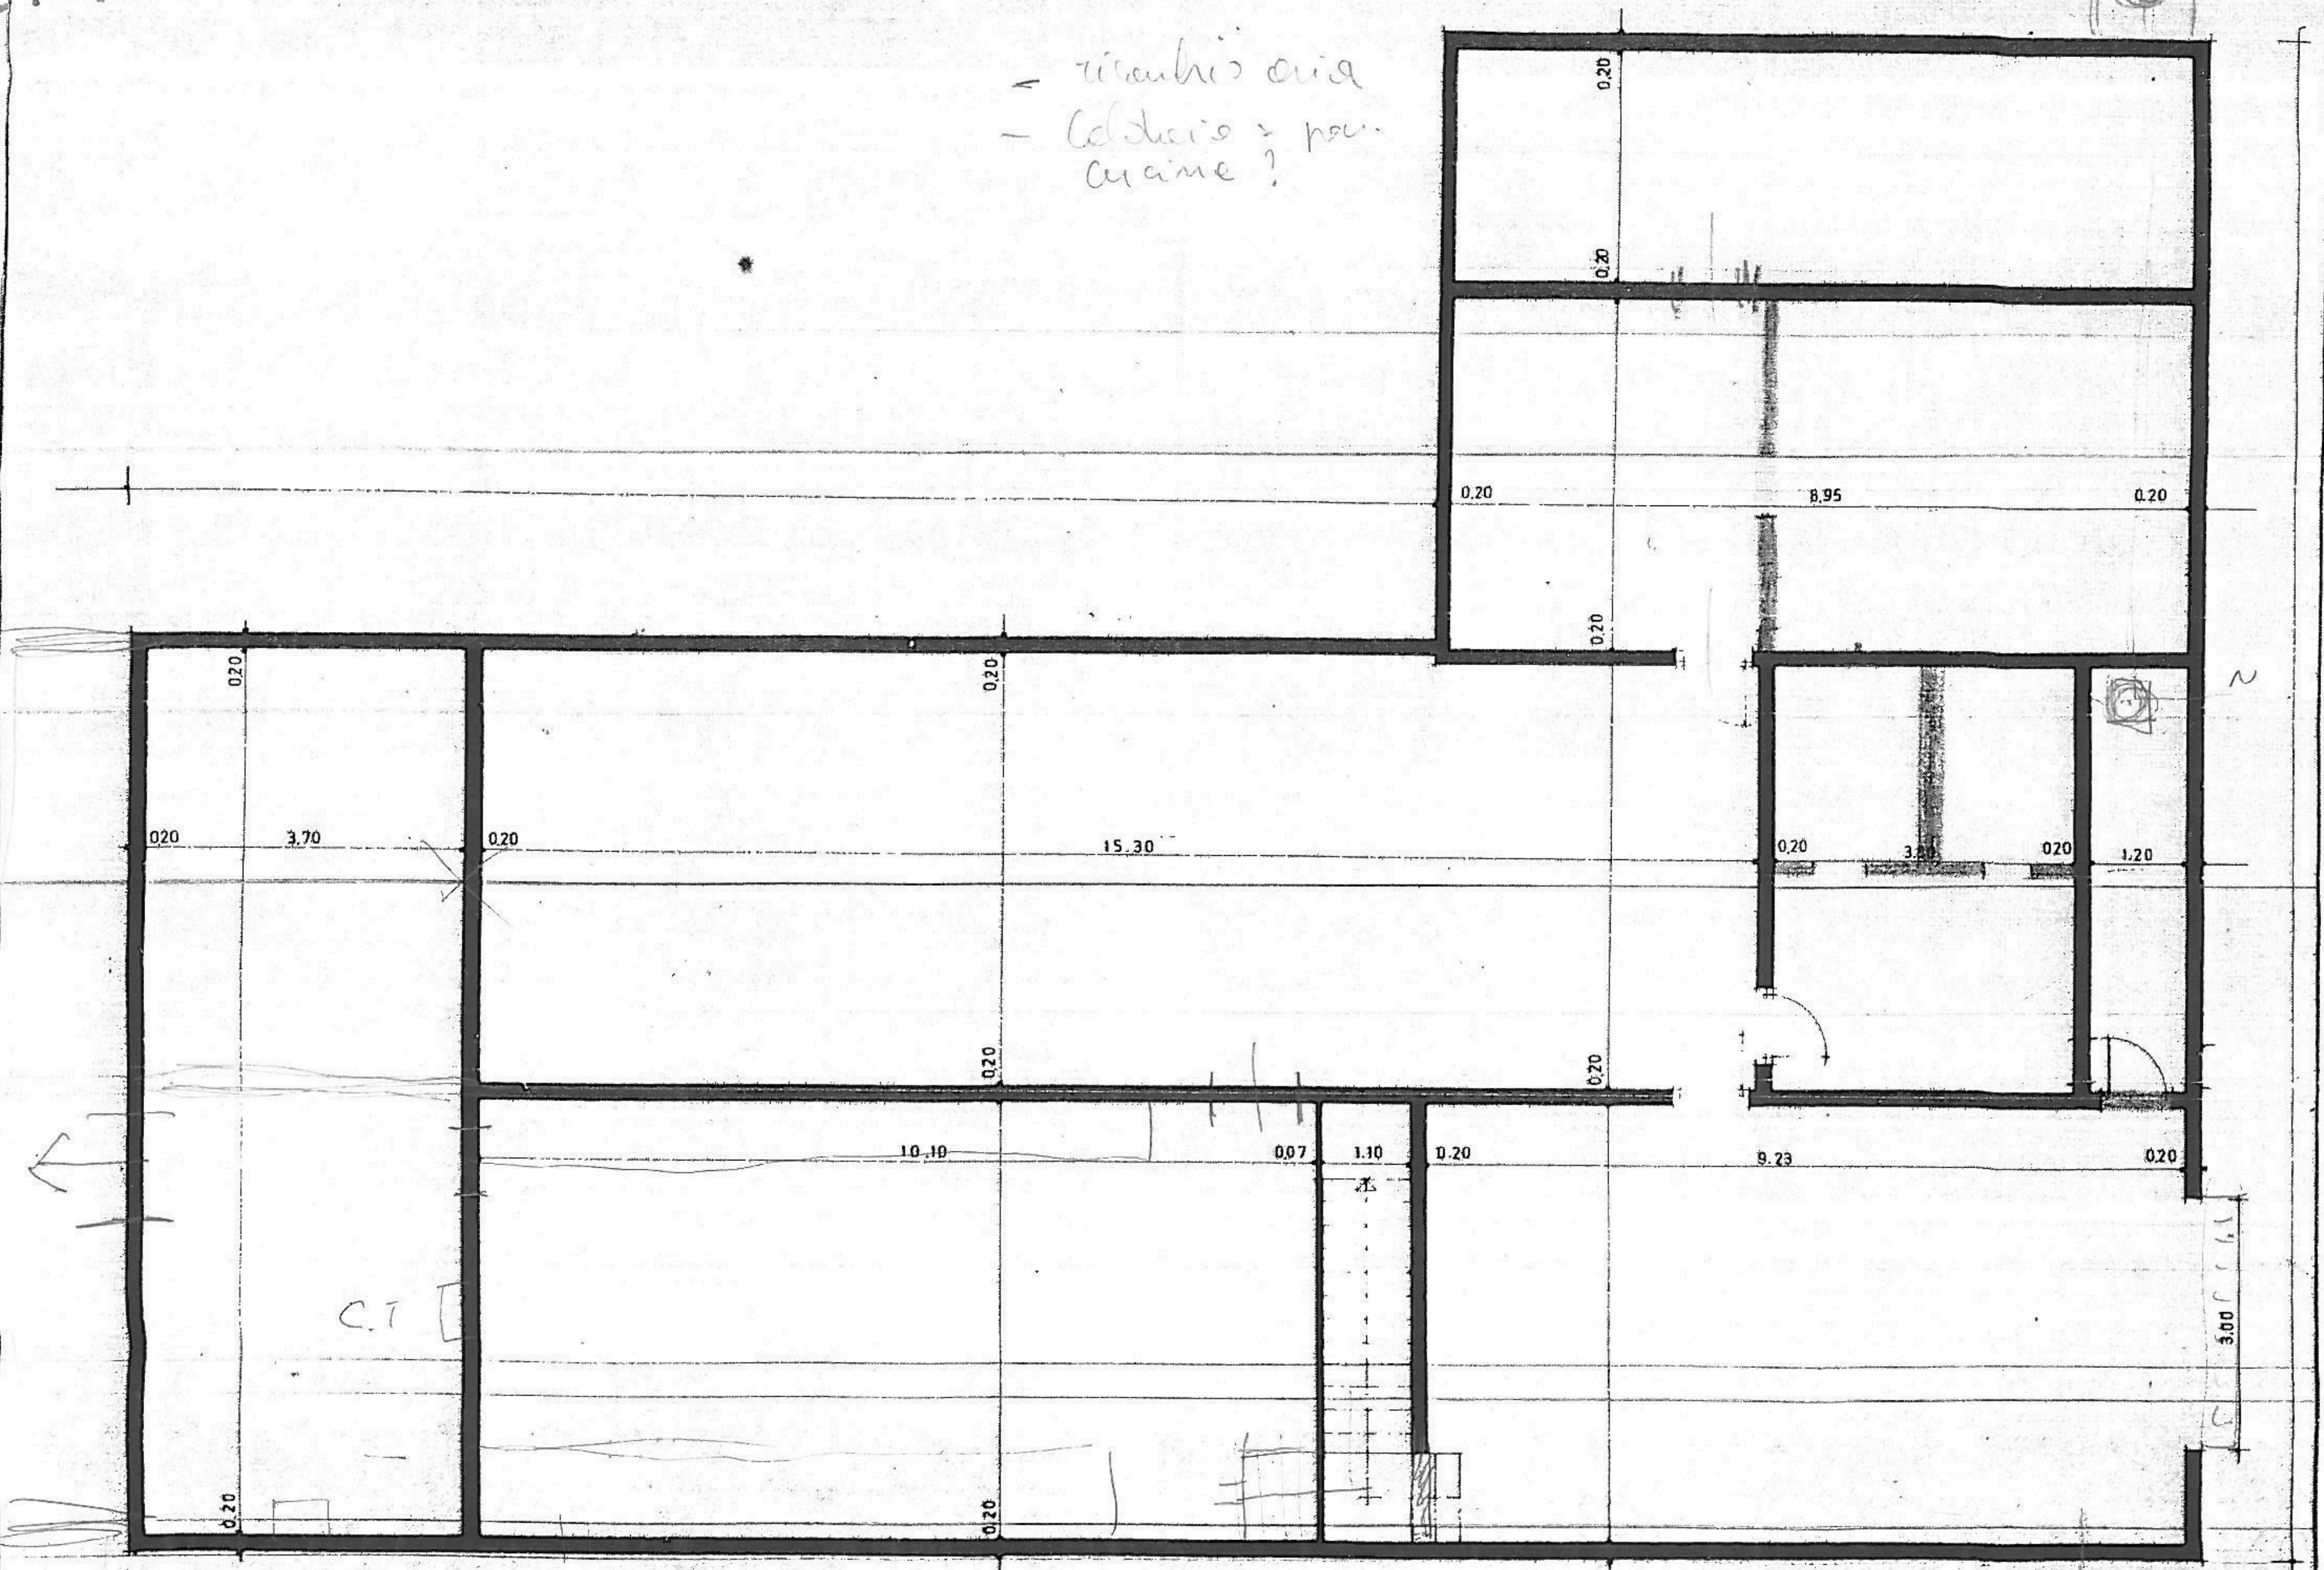





REF - 1 R

CA E L L GENE RE ALDÀ ZPO

PATIO

B o 6 A
 D
 Z E - > - >

ASCENSOR

ASCENSOR

C.LAVADO

58 X 84
AP:118cm

85 X 128
AP:75cm

116 X 144
AP:95cm

PATIO DE MANZANA

VESTIDOR
Suelo-Techo
Fondo:

VESTIDOR

VESTIDOR
Suelo-Techo
Fondo:

BAÑO 1

DORMITORIO 1

VESTIDOR
Suelo-Techo
Fondo:

DORMITORIO 2

$$\mathbb{Z} \triangleleft \mathbb{N} \triangleleft \mathbb{Z} \triangleleft$$

DE M

O - T A P

Ⓐ 4 7 9 6 4 4

AS
C.

02 ESTADO REFORMADO GENERAL

FECHA 10-jul.-24

EMPLAZAMIENTO C/General Díaz Porlier 39, 6ºA



ESCALA

Escala gráfica

ÚTILES	89 m2
CONSTRUIDOS	103 m2
CATASTRALES	130 m2

0 0.5 1 2 3 6m

MAD56250

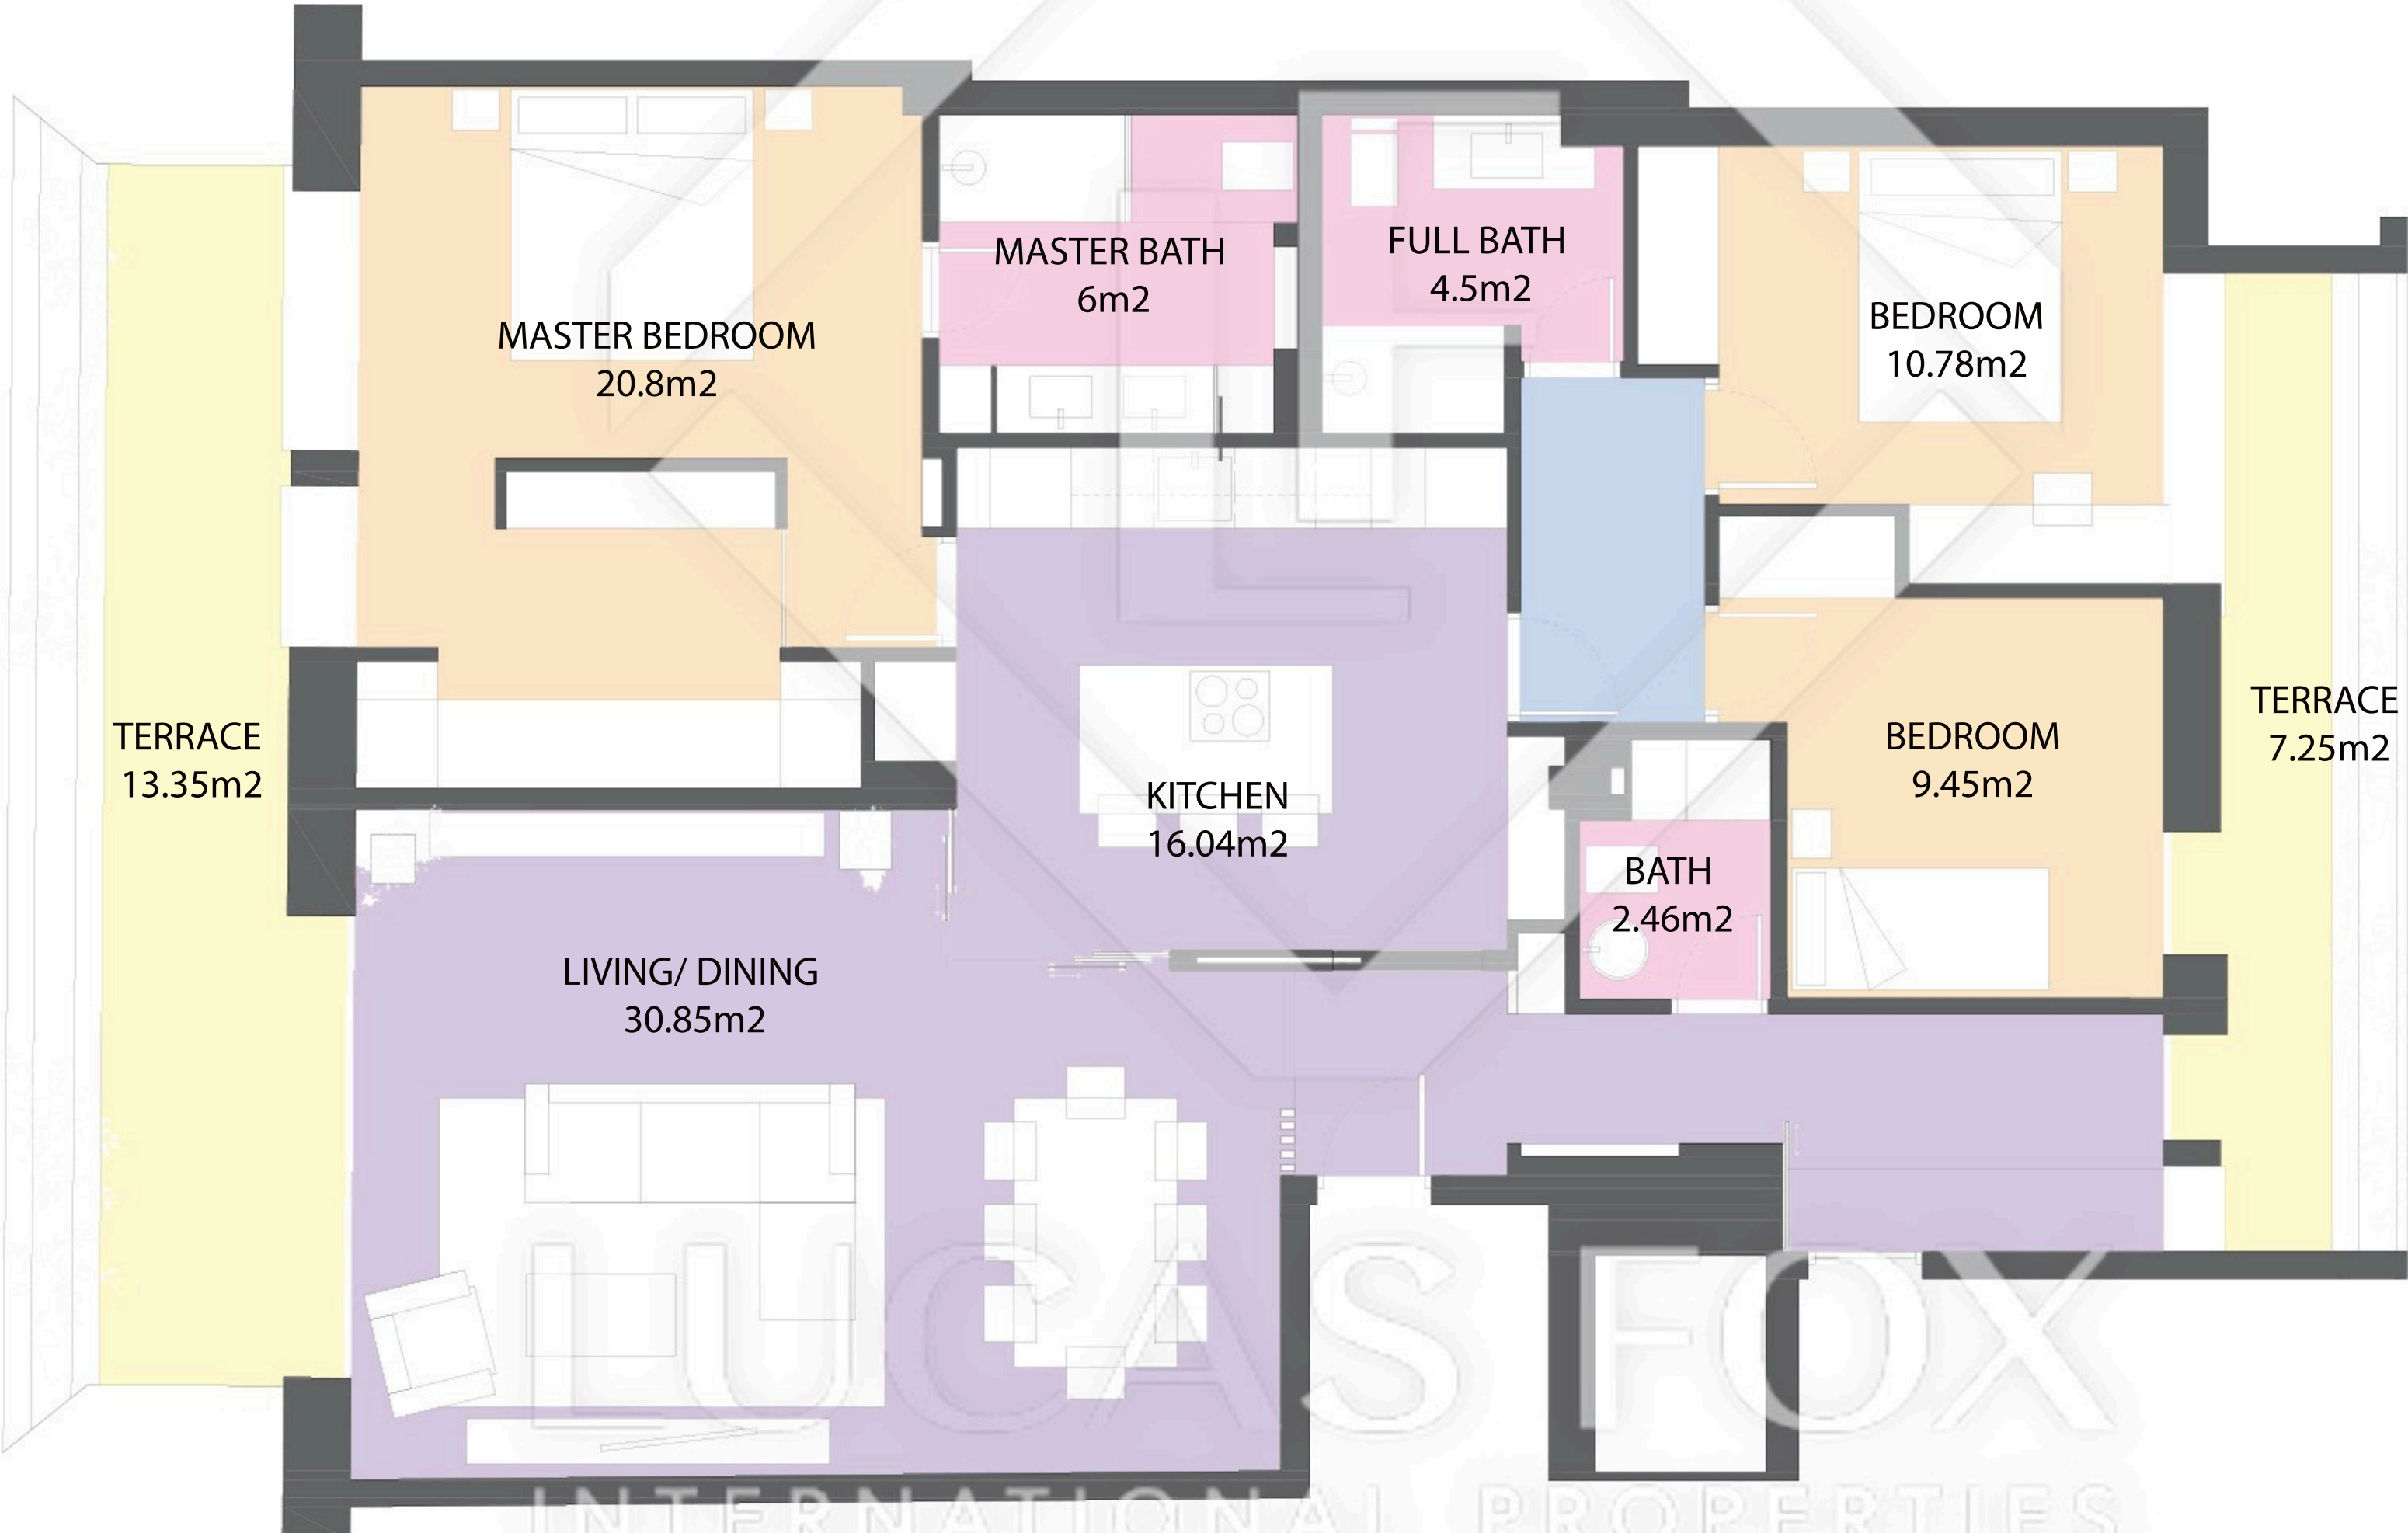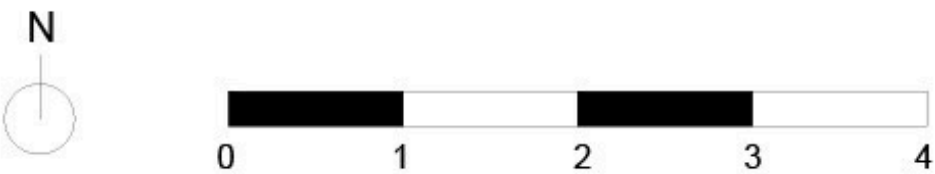

Scale in meters. Indicative only. Dimensions are approximate. All information contained here is gathered from sources we believe to be reliable, however, we cannot guarantee its accuracy and interested people should rely on their own enquiries.

MEASUREMENTS FLOOR	
built surface	147m2
useful surface	114.16m2
exterior surface	20.85m2


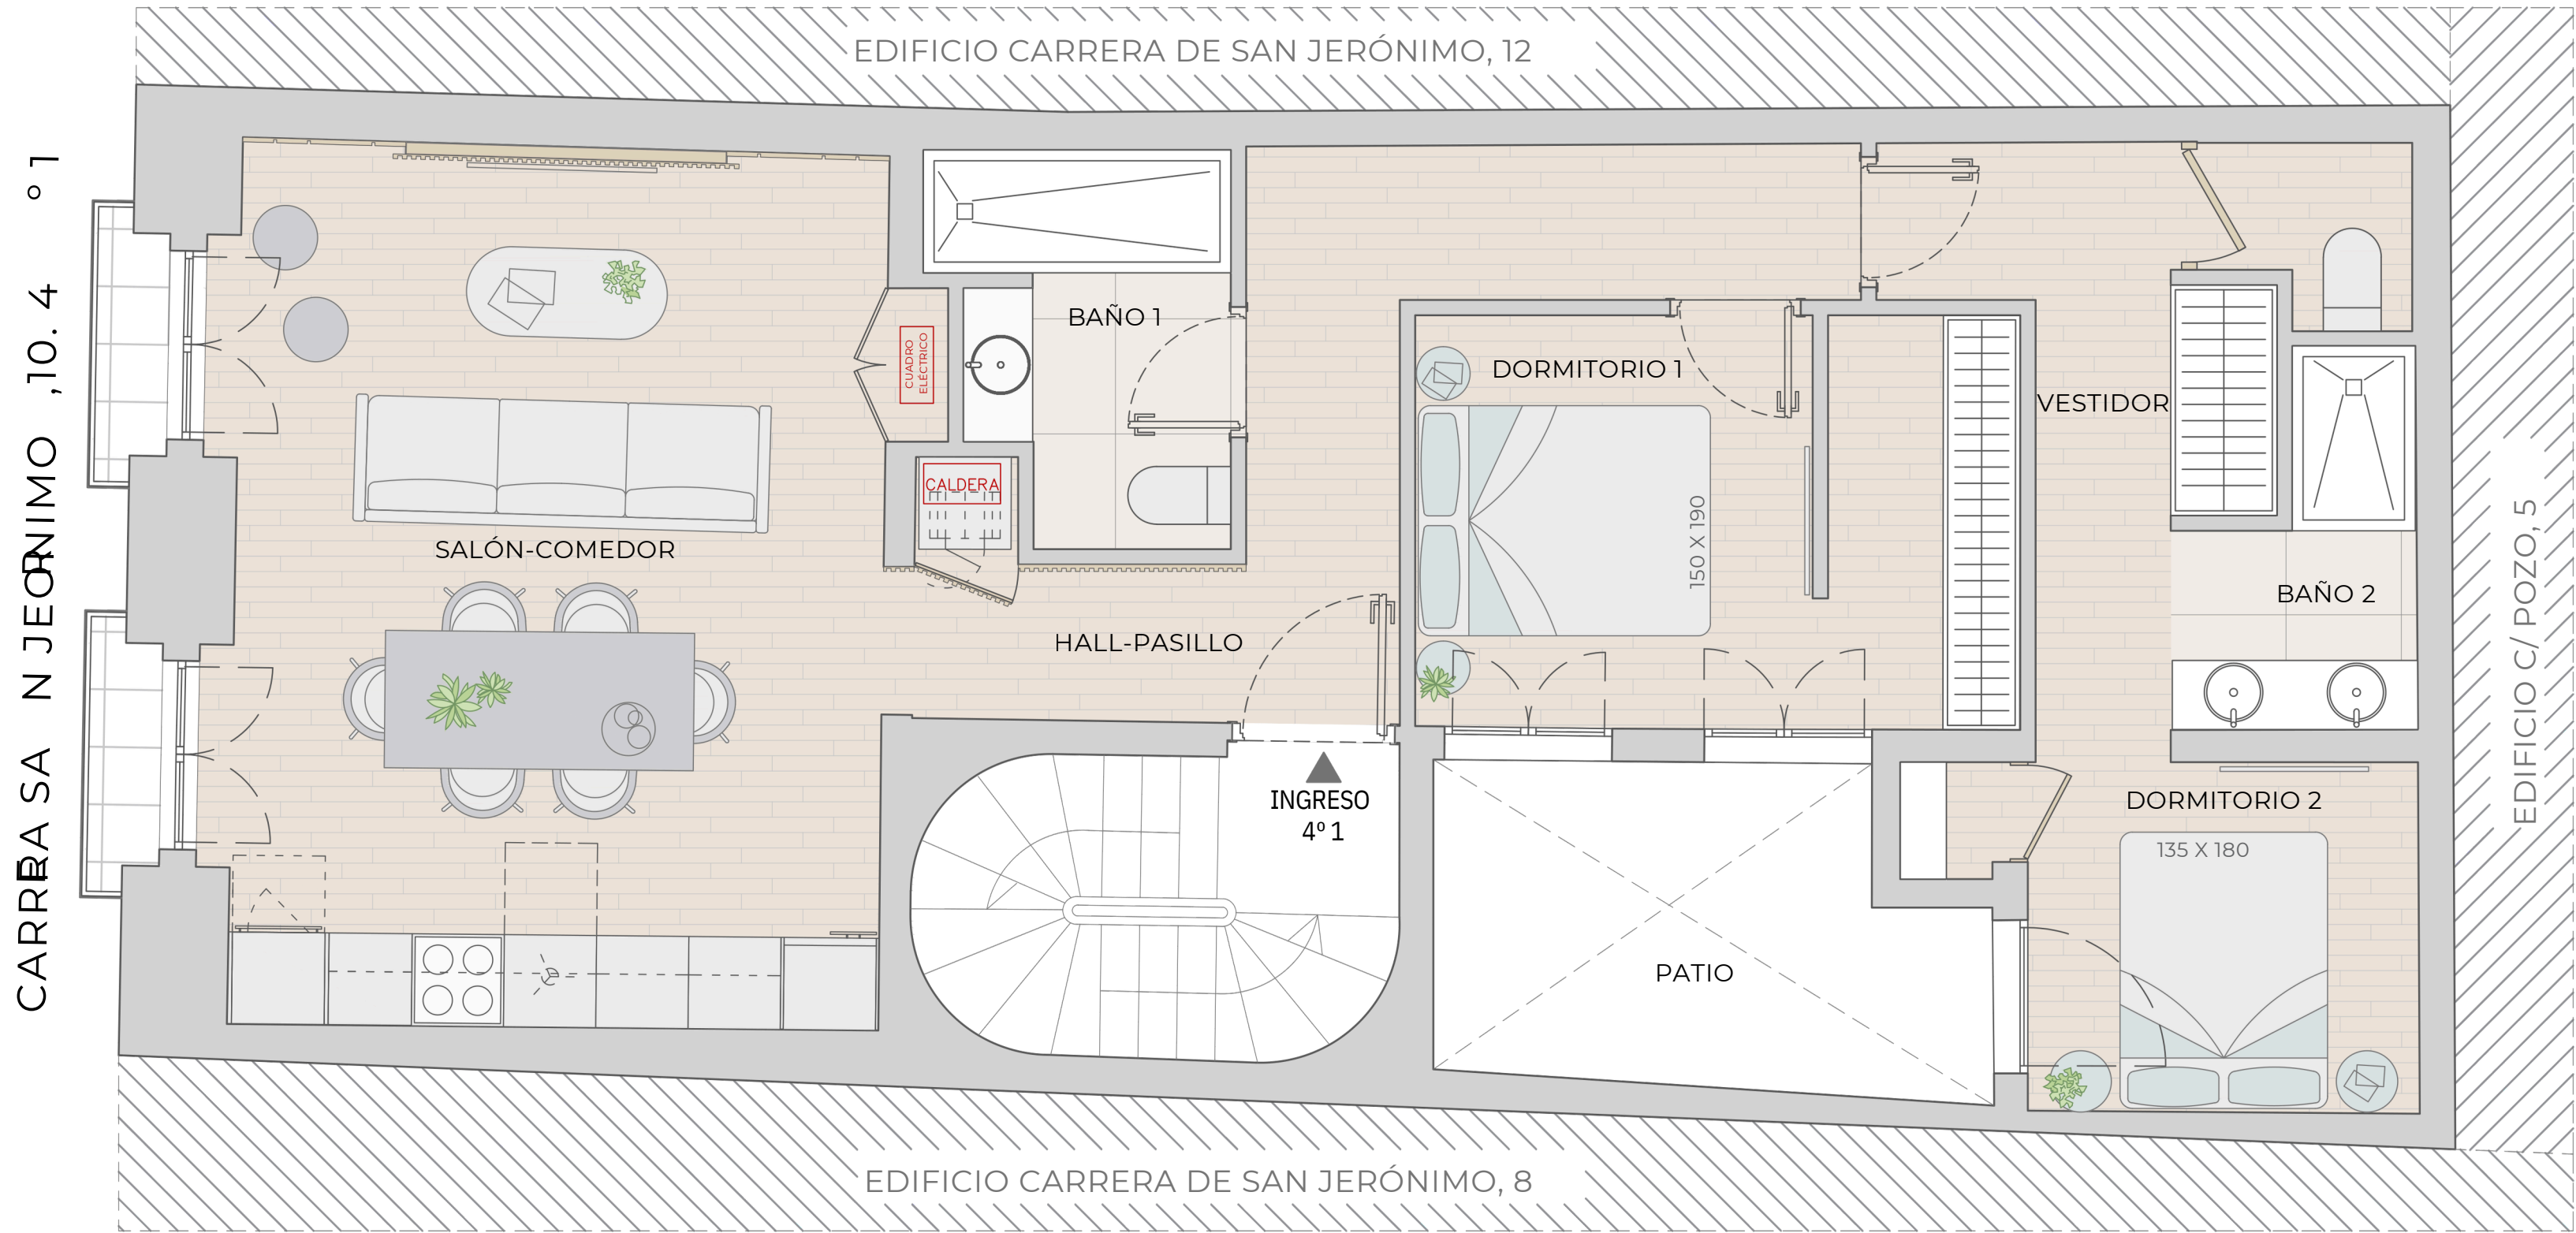


TABLA DE SUPERFICIES	
ÚTILES	67 m2
CONSTRUIDOS	84 m2
CATASTRALES	101 m2

01
FECHA
ABRIL/2023
EMPLAZAMIENTO CARRERA SAN JERÓNIMO, 10. 4º 1



MAD56399

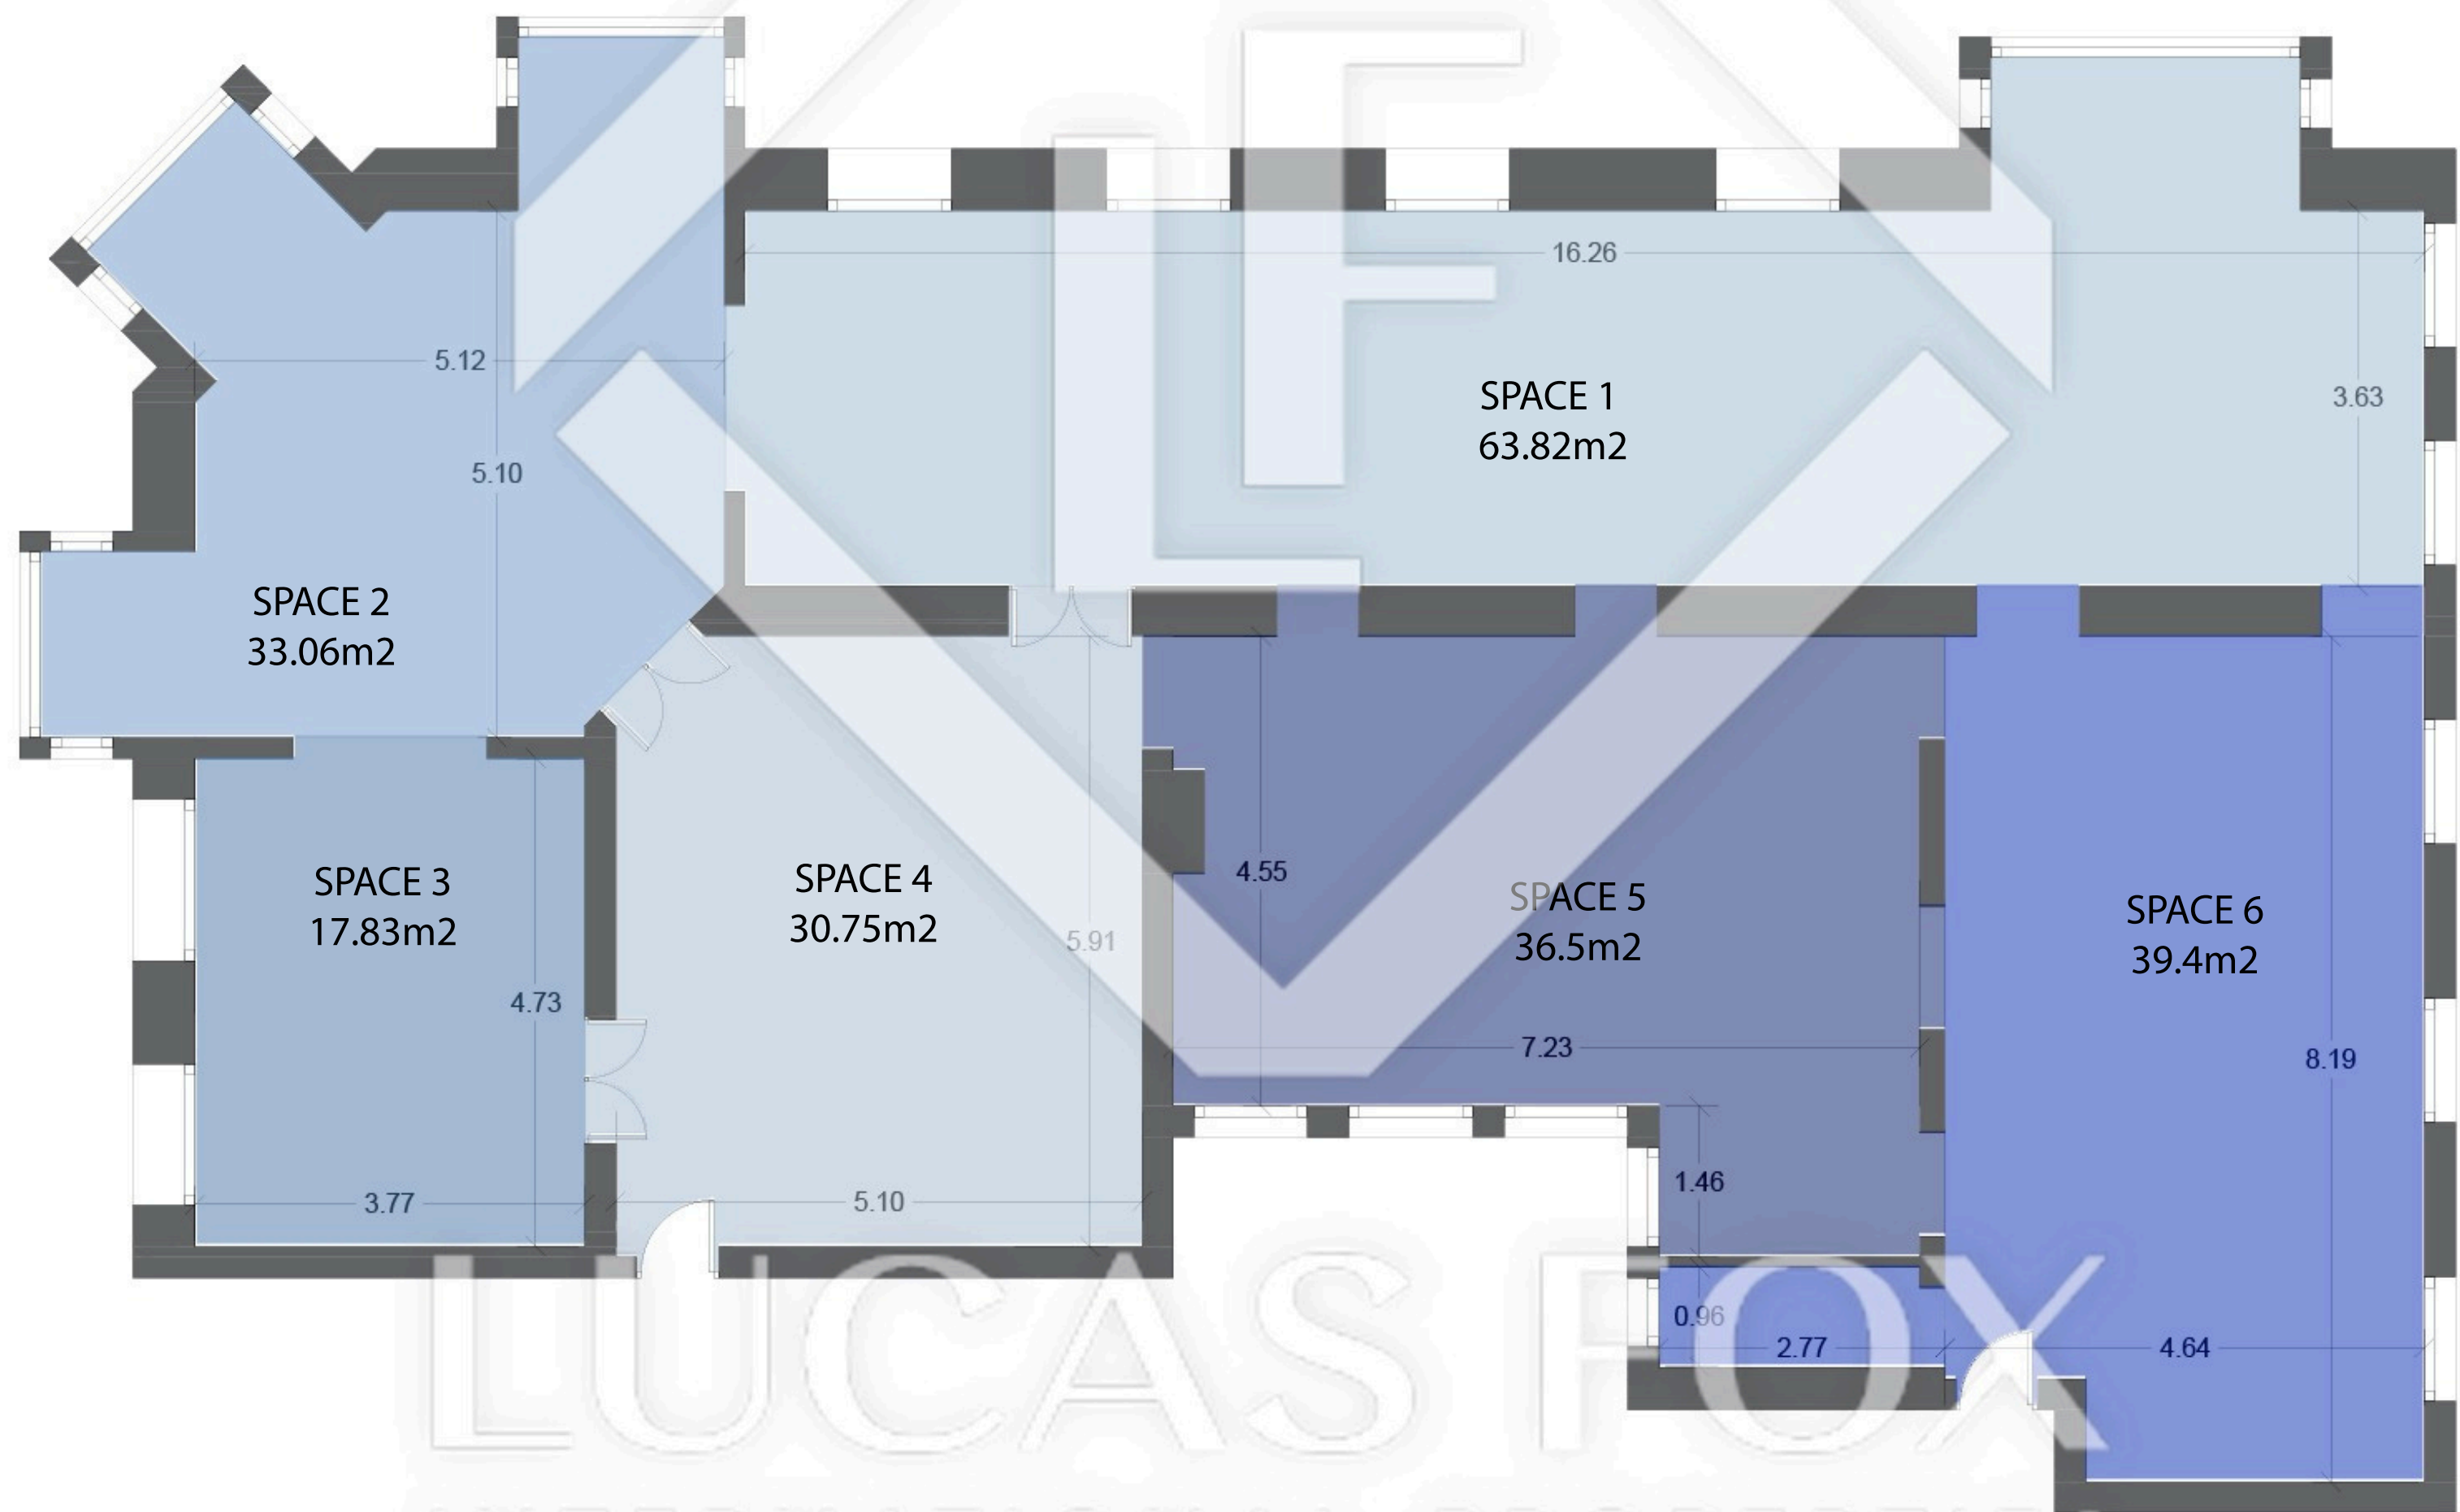

Scale in meters. Indicative only. Dimensions are approximate. All information contained here is gathered from sources we believe to be reliable, however, we cannot guarantee its accuracy and interested people should rely on their own enquiries.

MEASUREMENTS FLOOR	
built surface	263m2
useful surface	221m2
outdoor space	0 m2


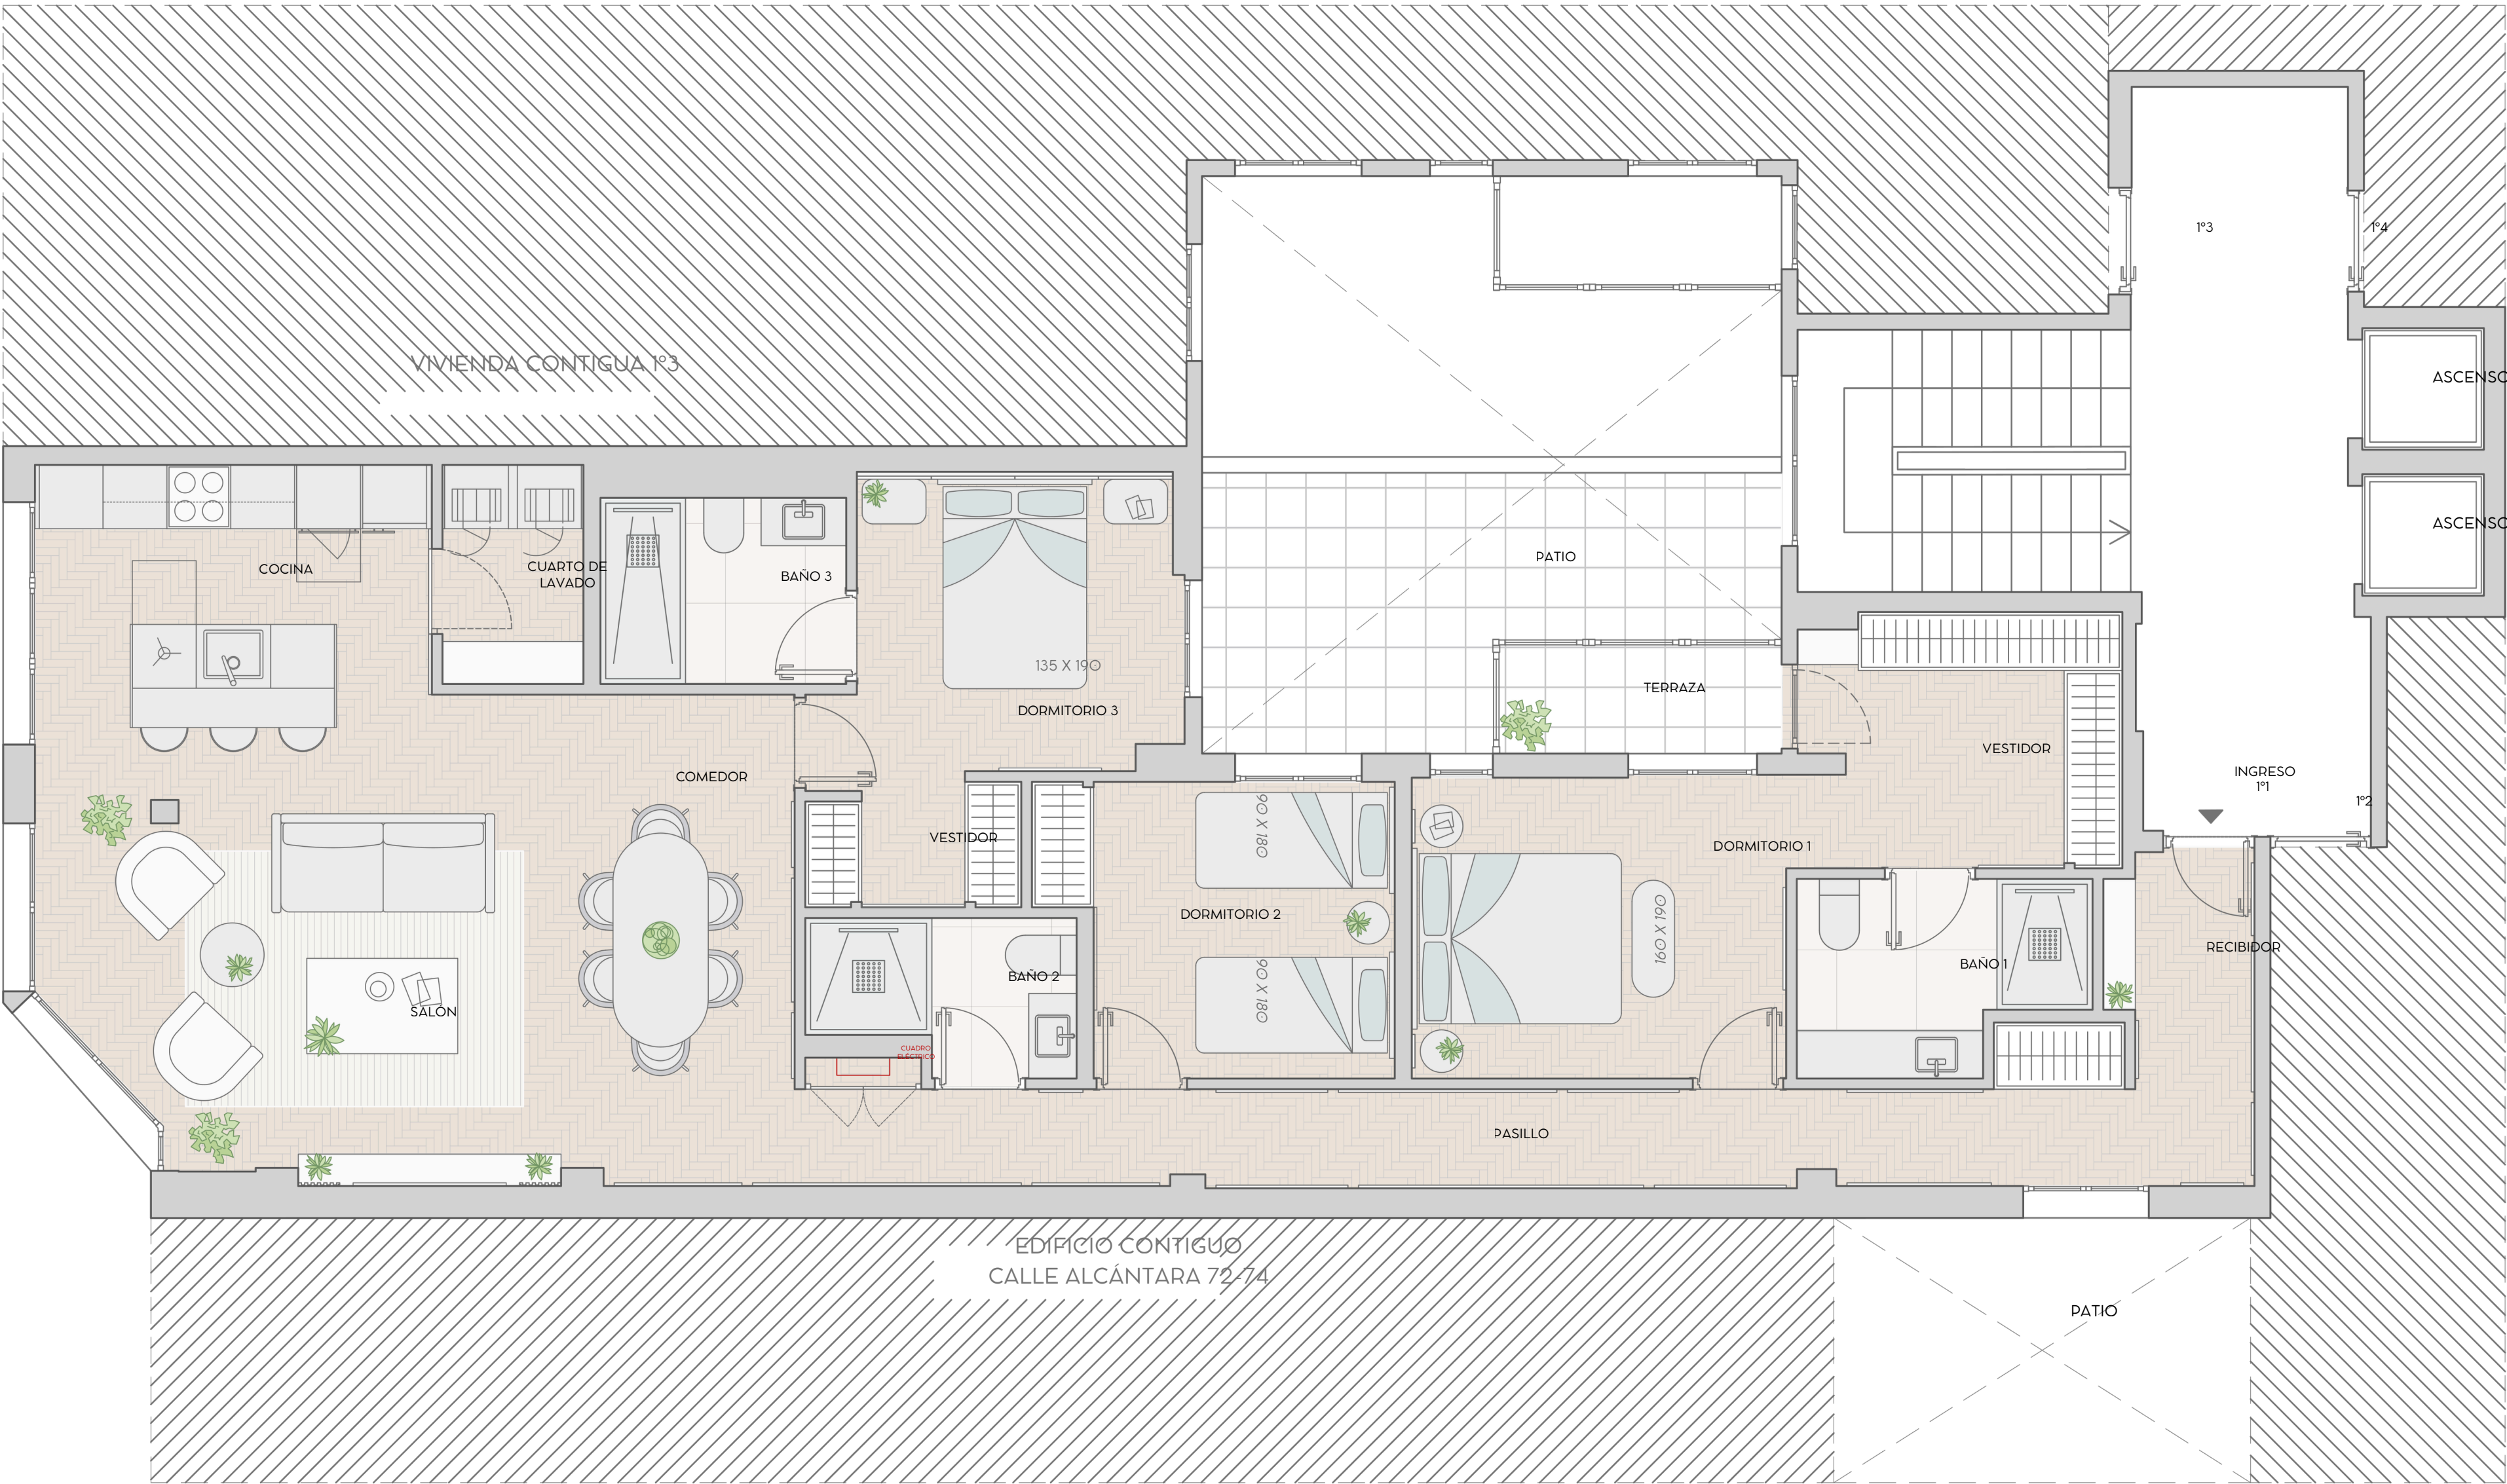



TABLA DE SUPERFICIES	
ÚTILES	108 m2
PATIO	11 m2
CONSTRUIDOS	129 m2
CATASTRALES	144 m2
ALTURA LIBRE	2.70m

01 ESTADO REFORMADO	
FECHA	24/OCTUBRE/2024
EMPLAZAMIENTO	C/JUAN BRAVO 66, 1º
ARC TEMPUS ARCHITECTURE STUDIO	ESCALA
	1/50

Escala gráfica

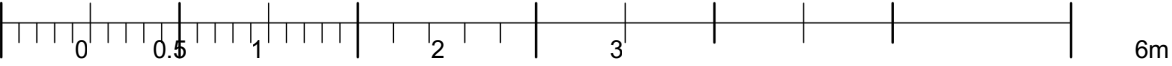

MAD56399

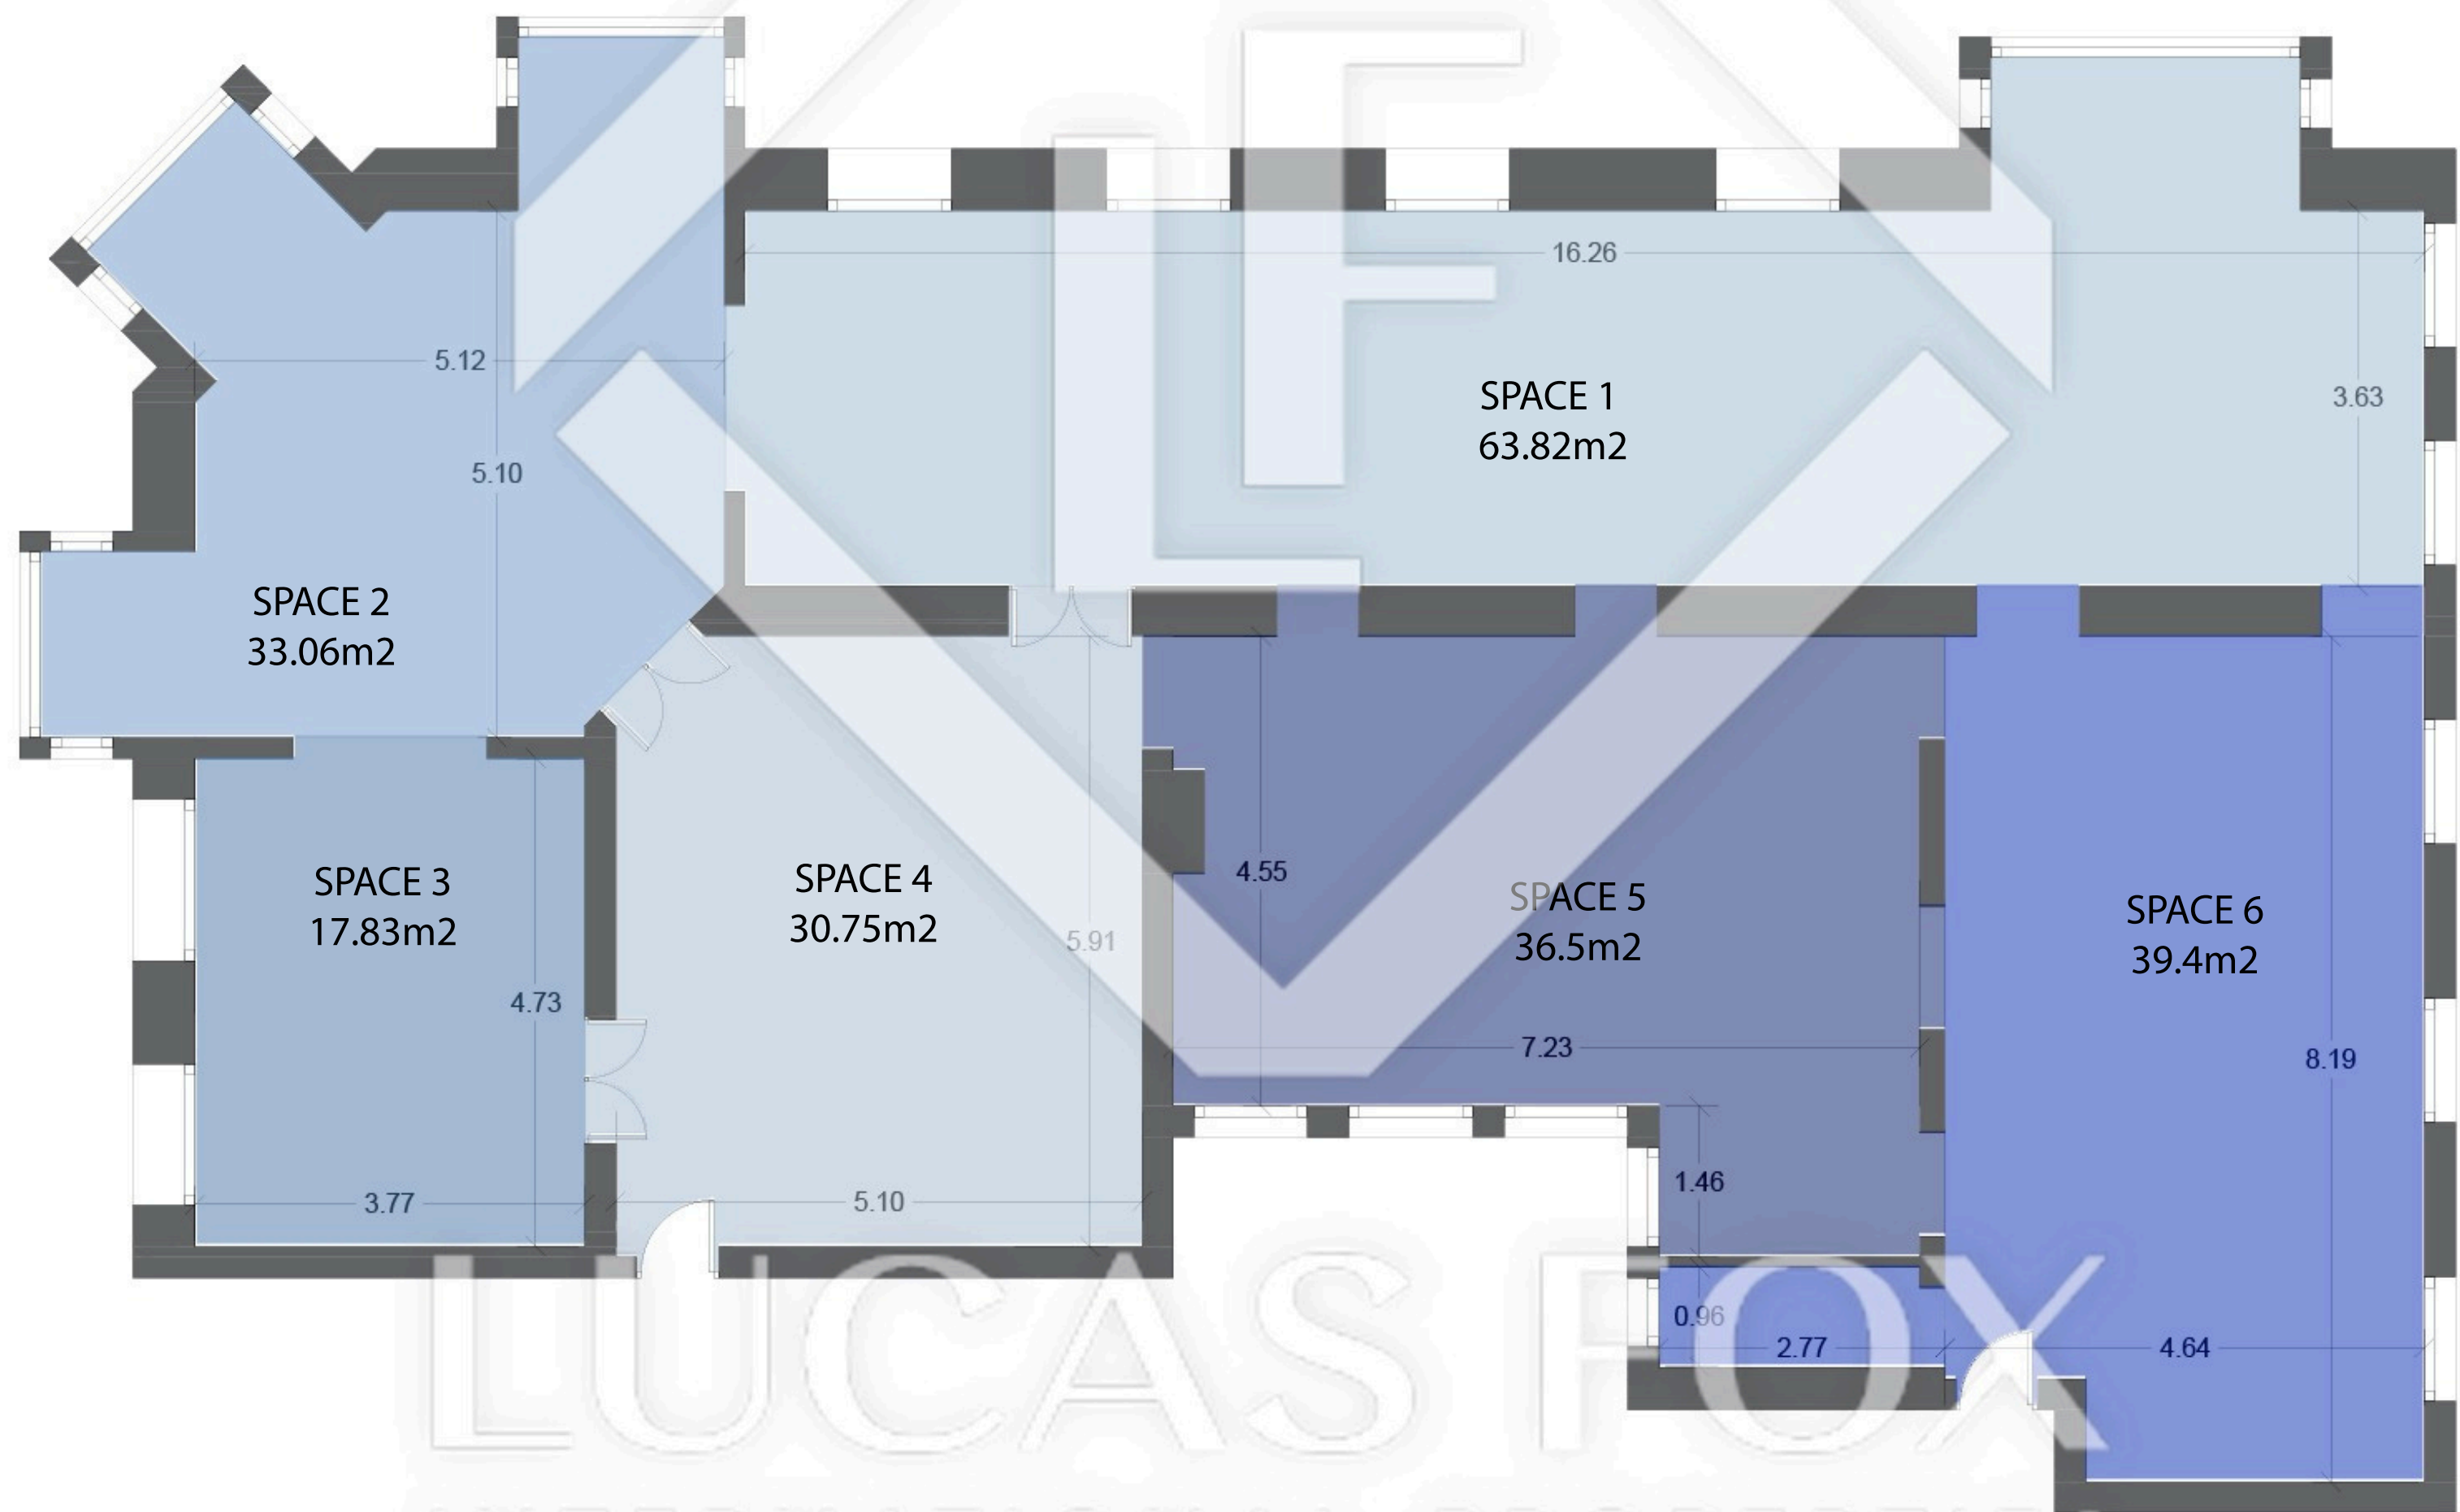

Scale in meters. Indicative only. Dimensions are approximate. All information contained here is gathered from sources we believe to be reliable, however, we cannot guarantee its accuracy and interested people should rely on their own enquiries.

MEASUREMENTS FLOOR	
built surface	263m2
useful surface	221m2
outdoor space	0 m2

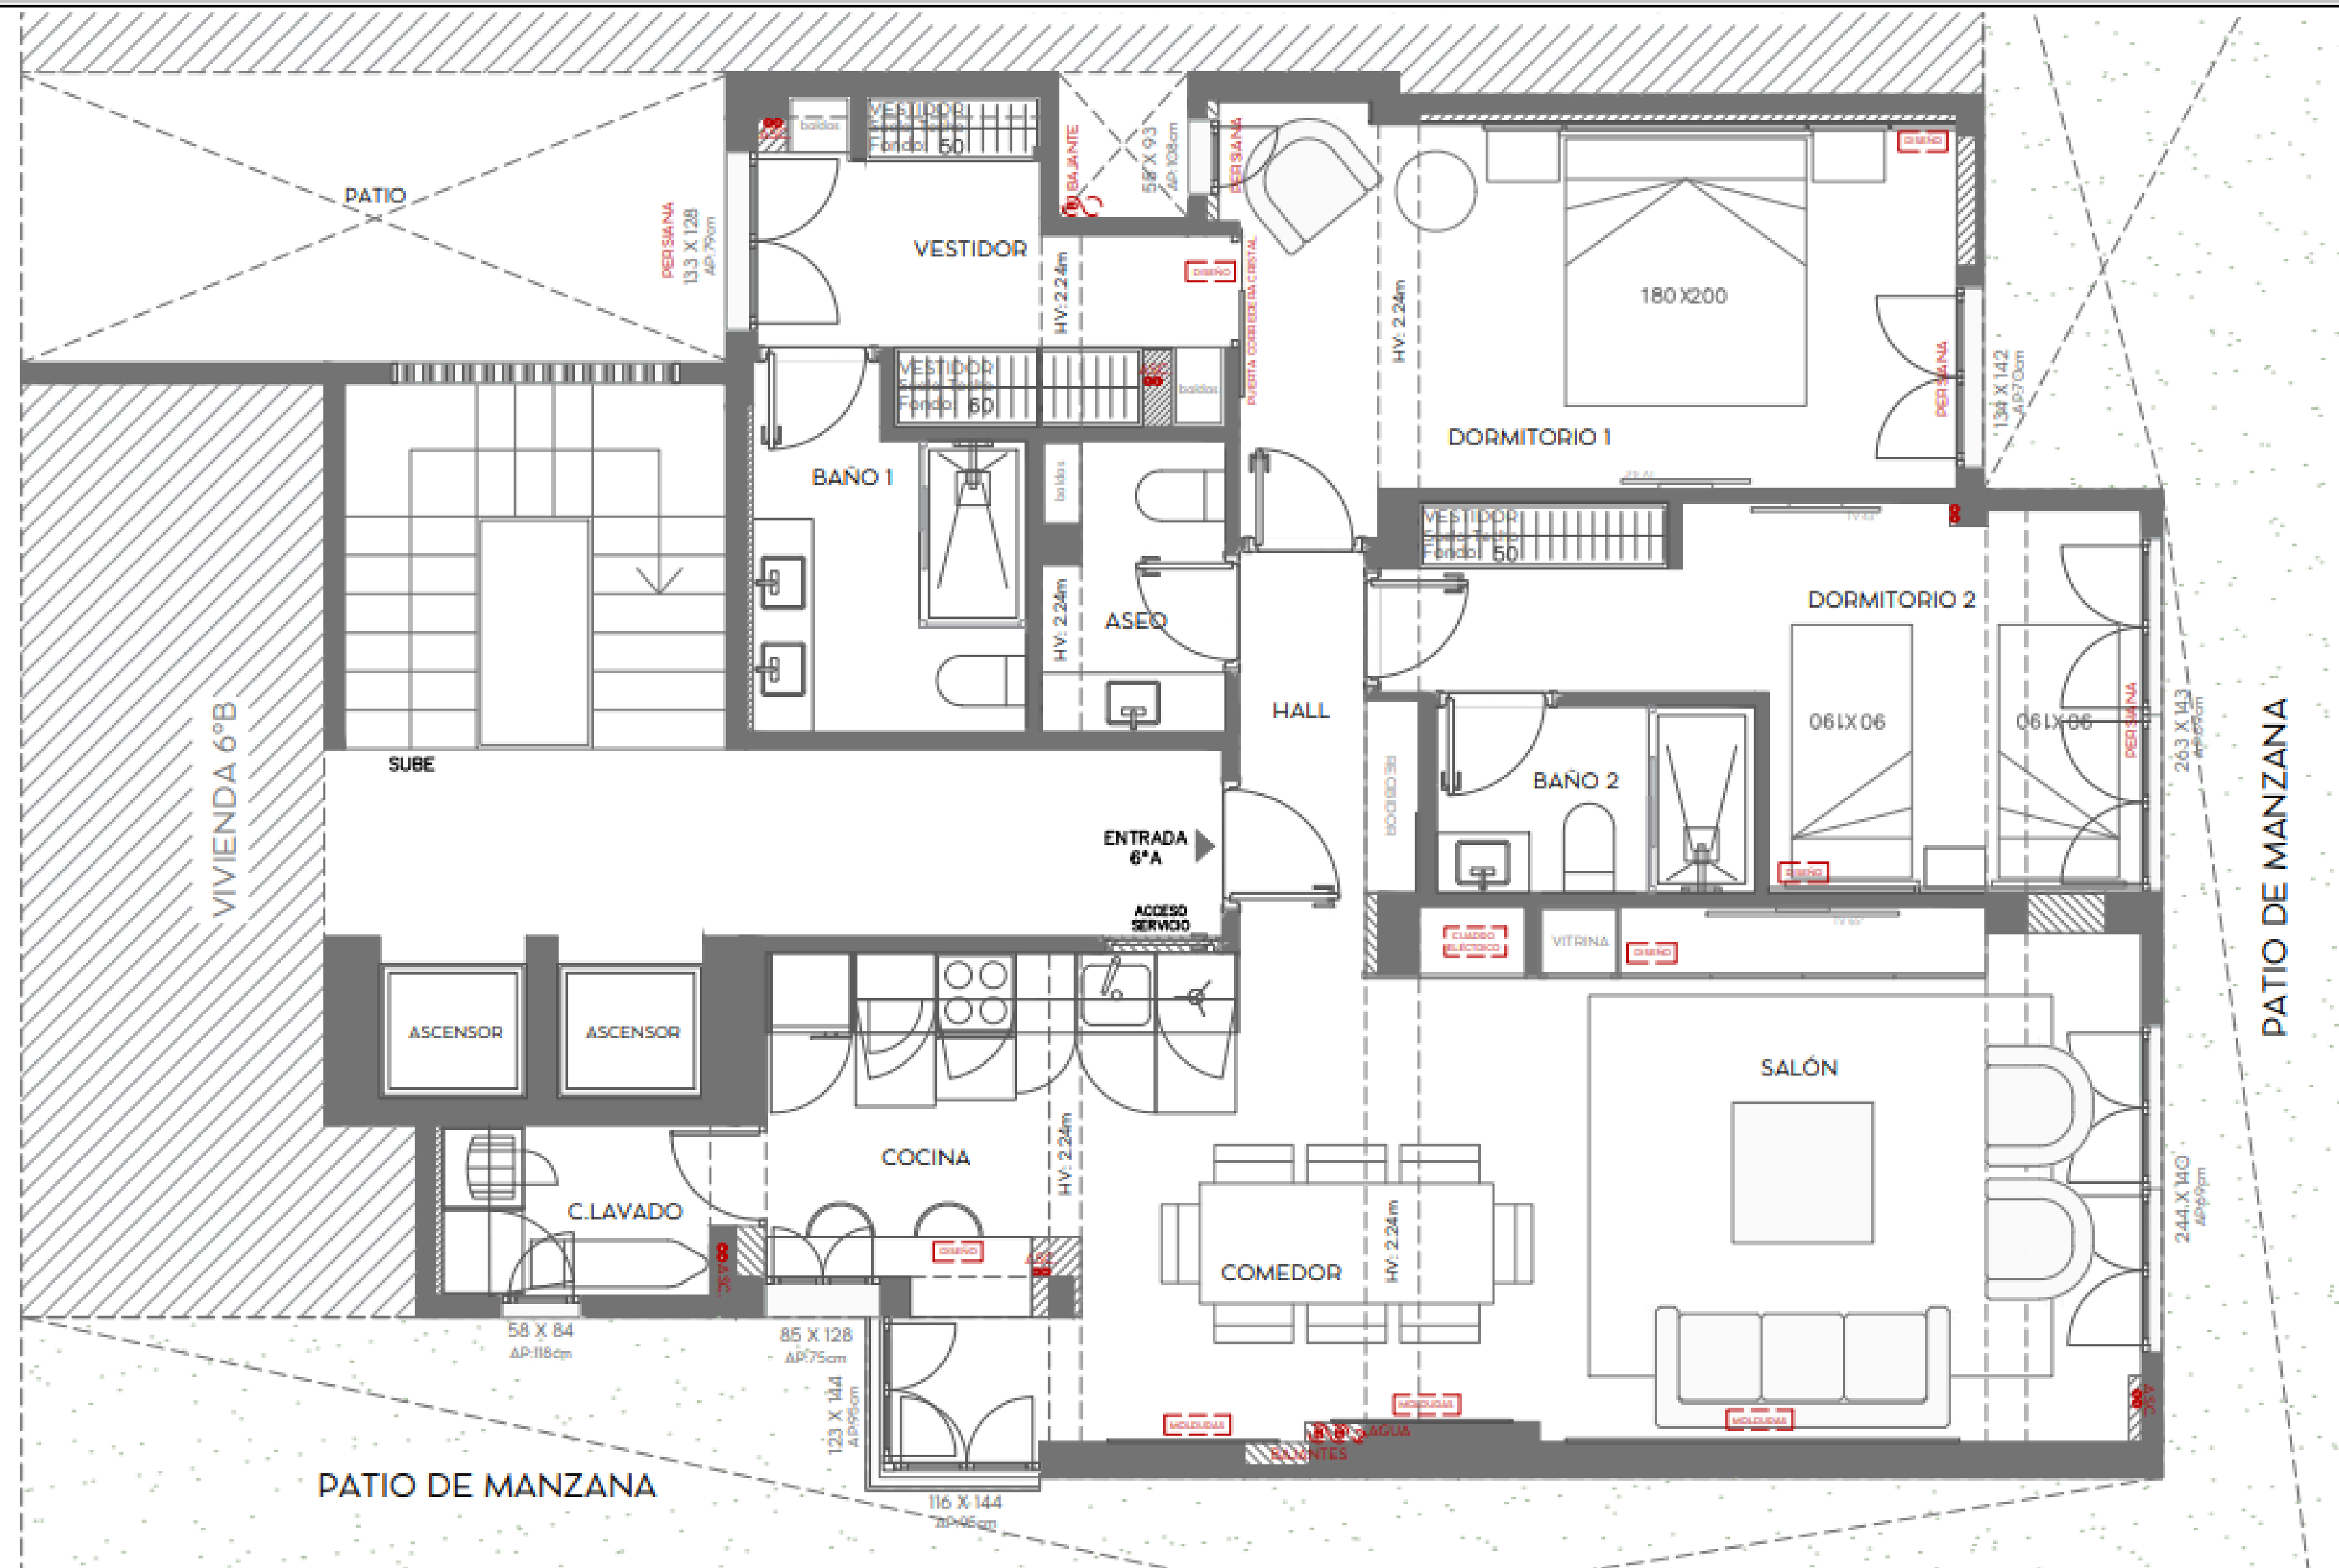
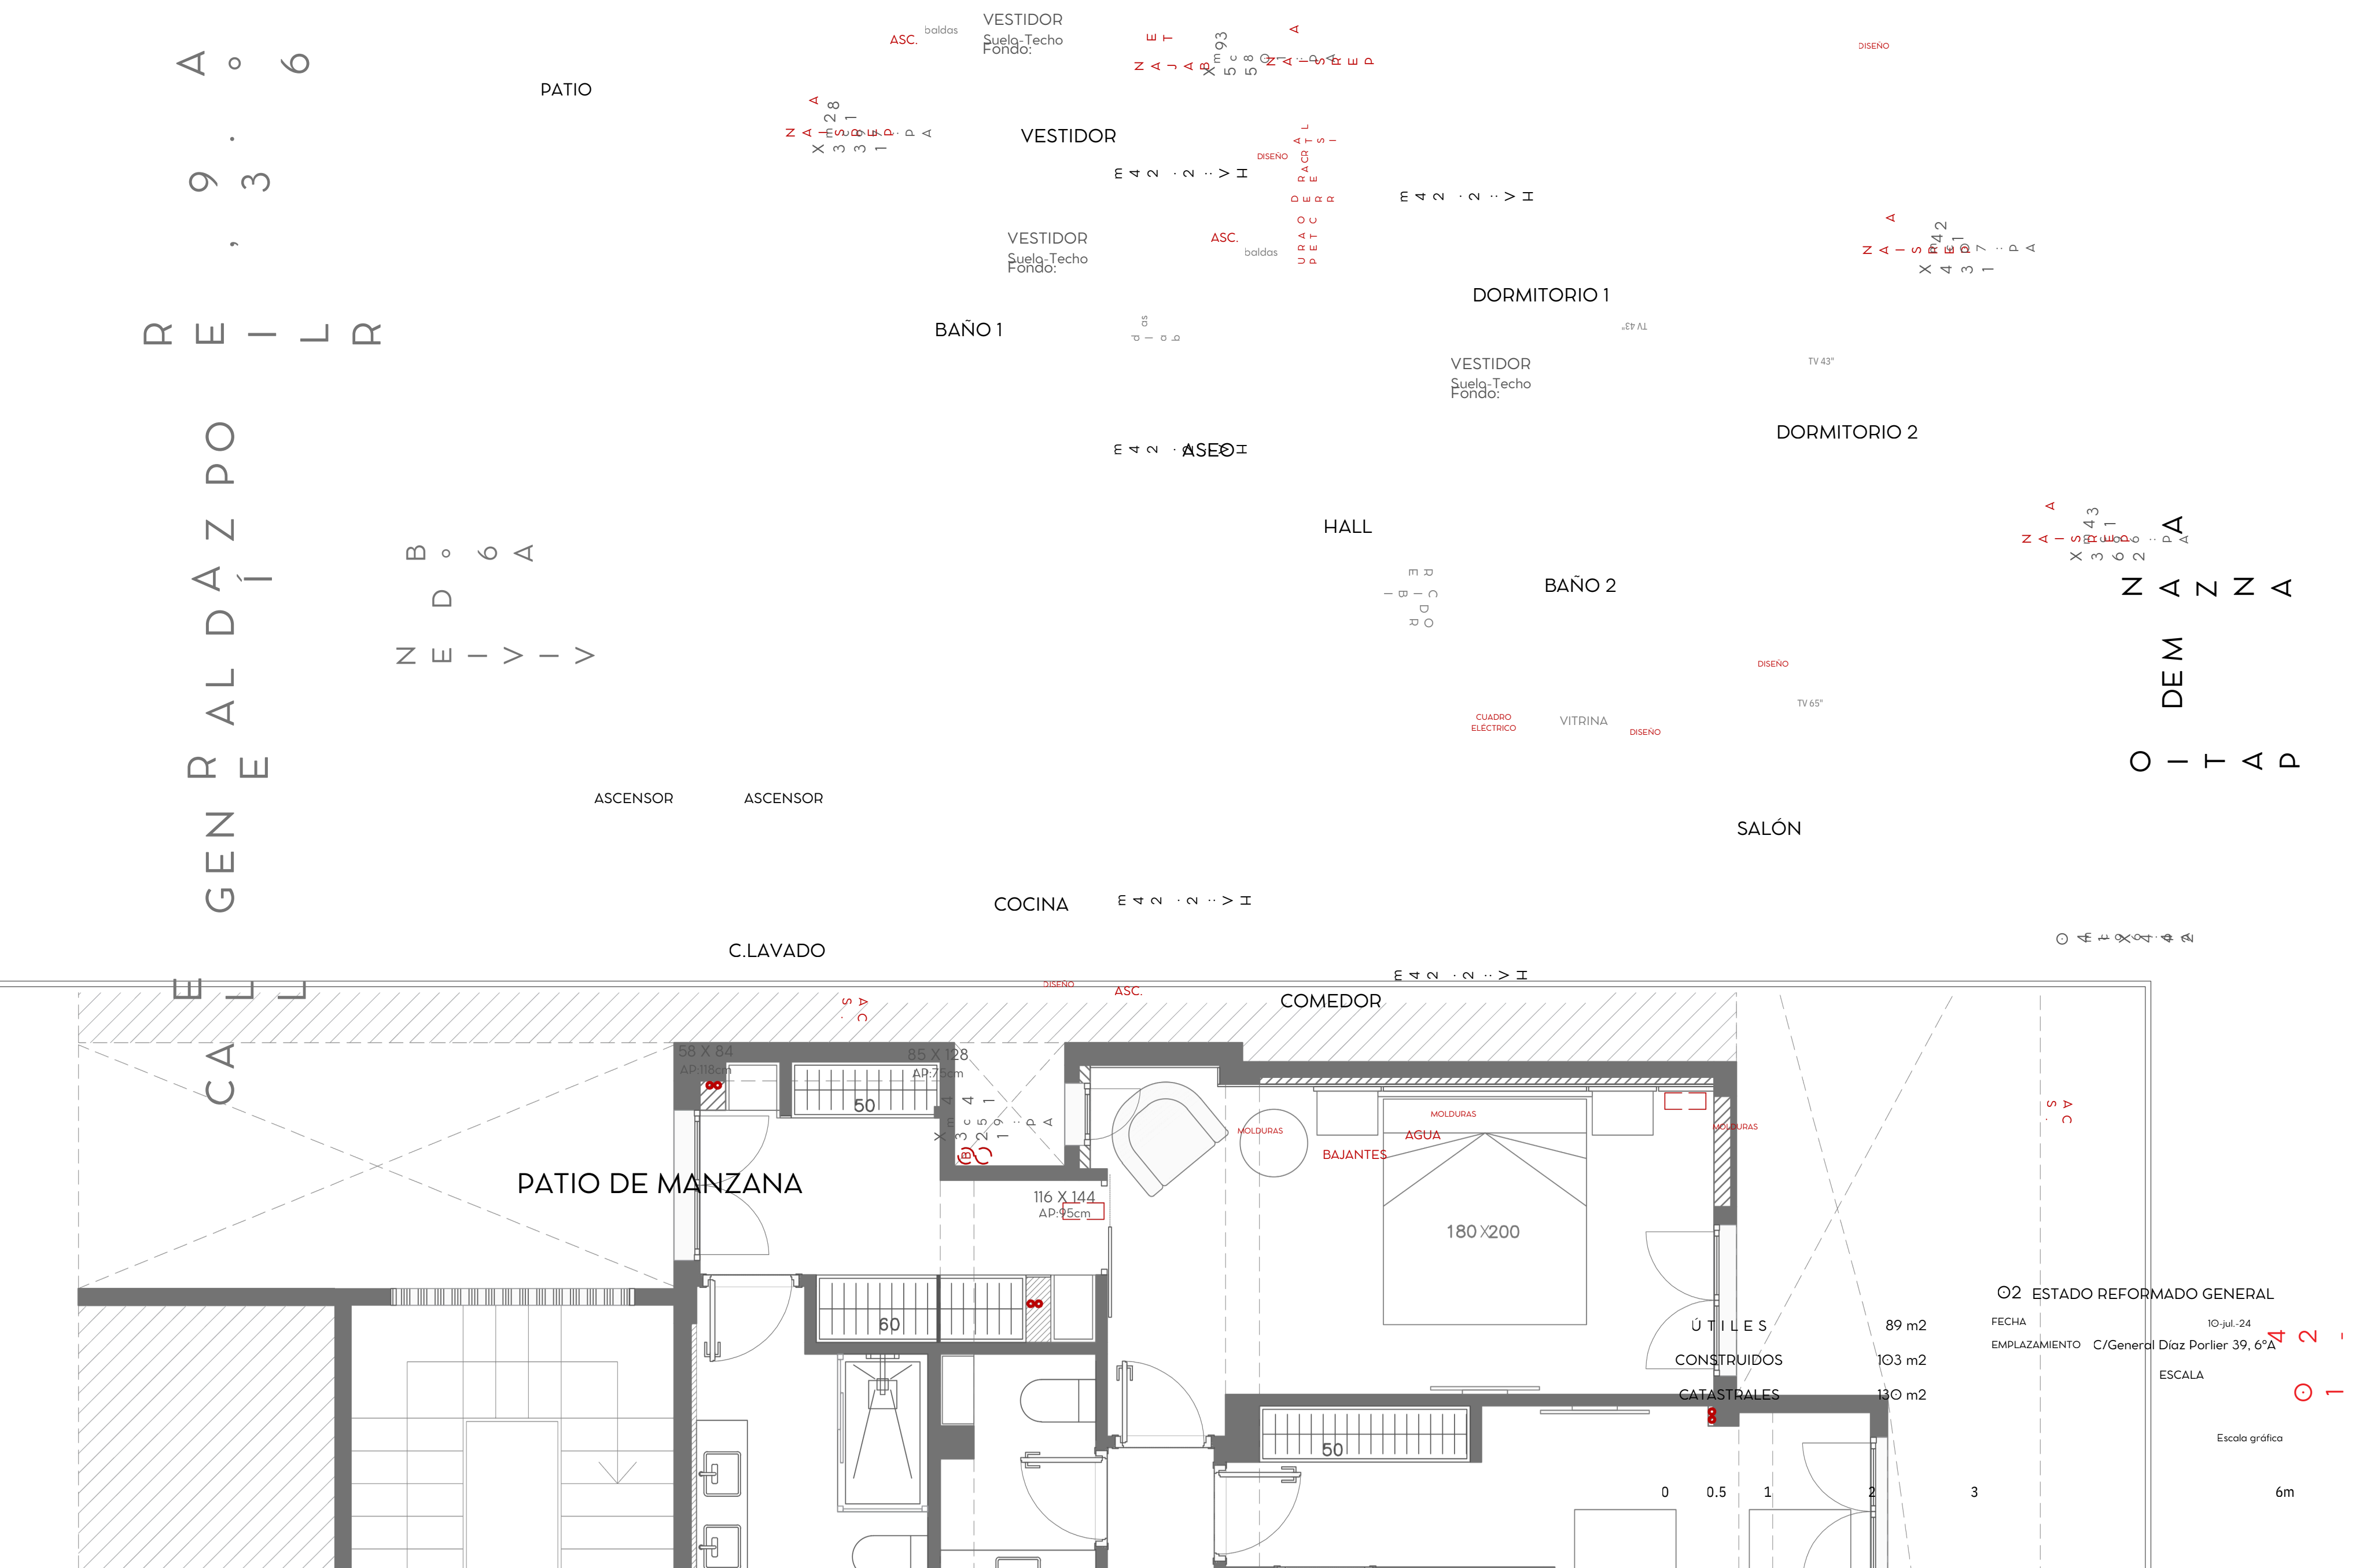
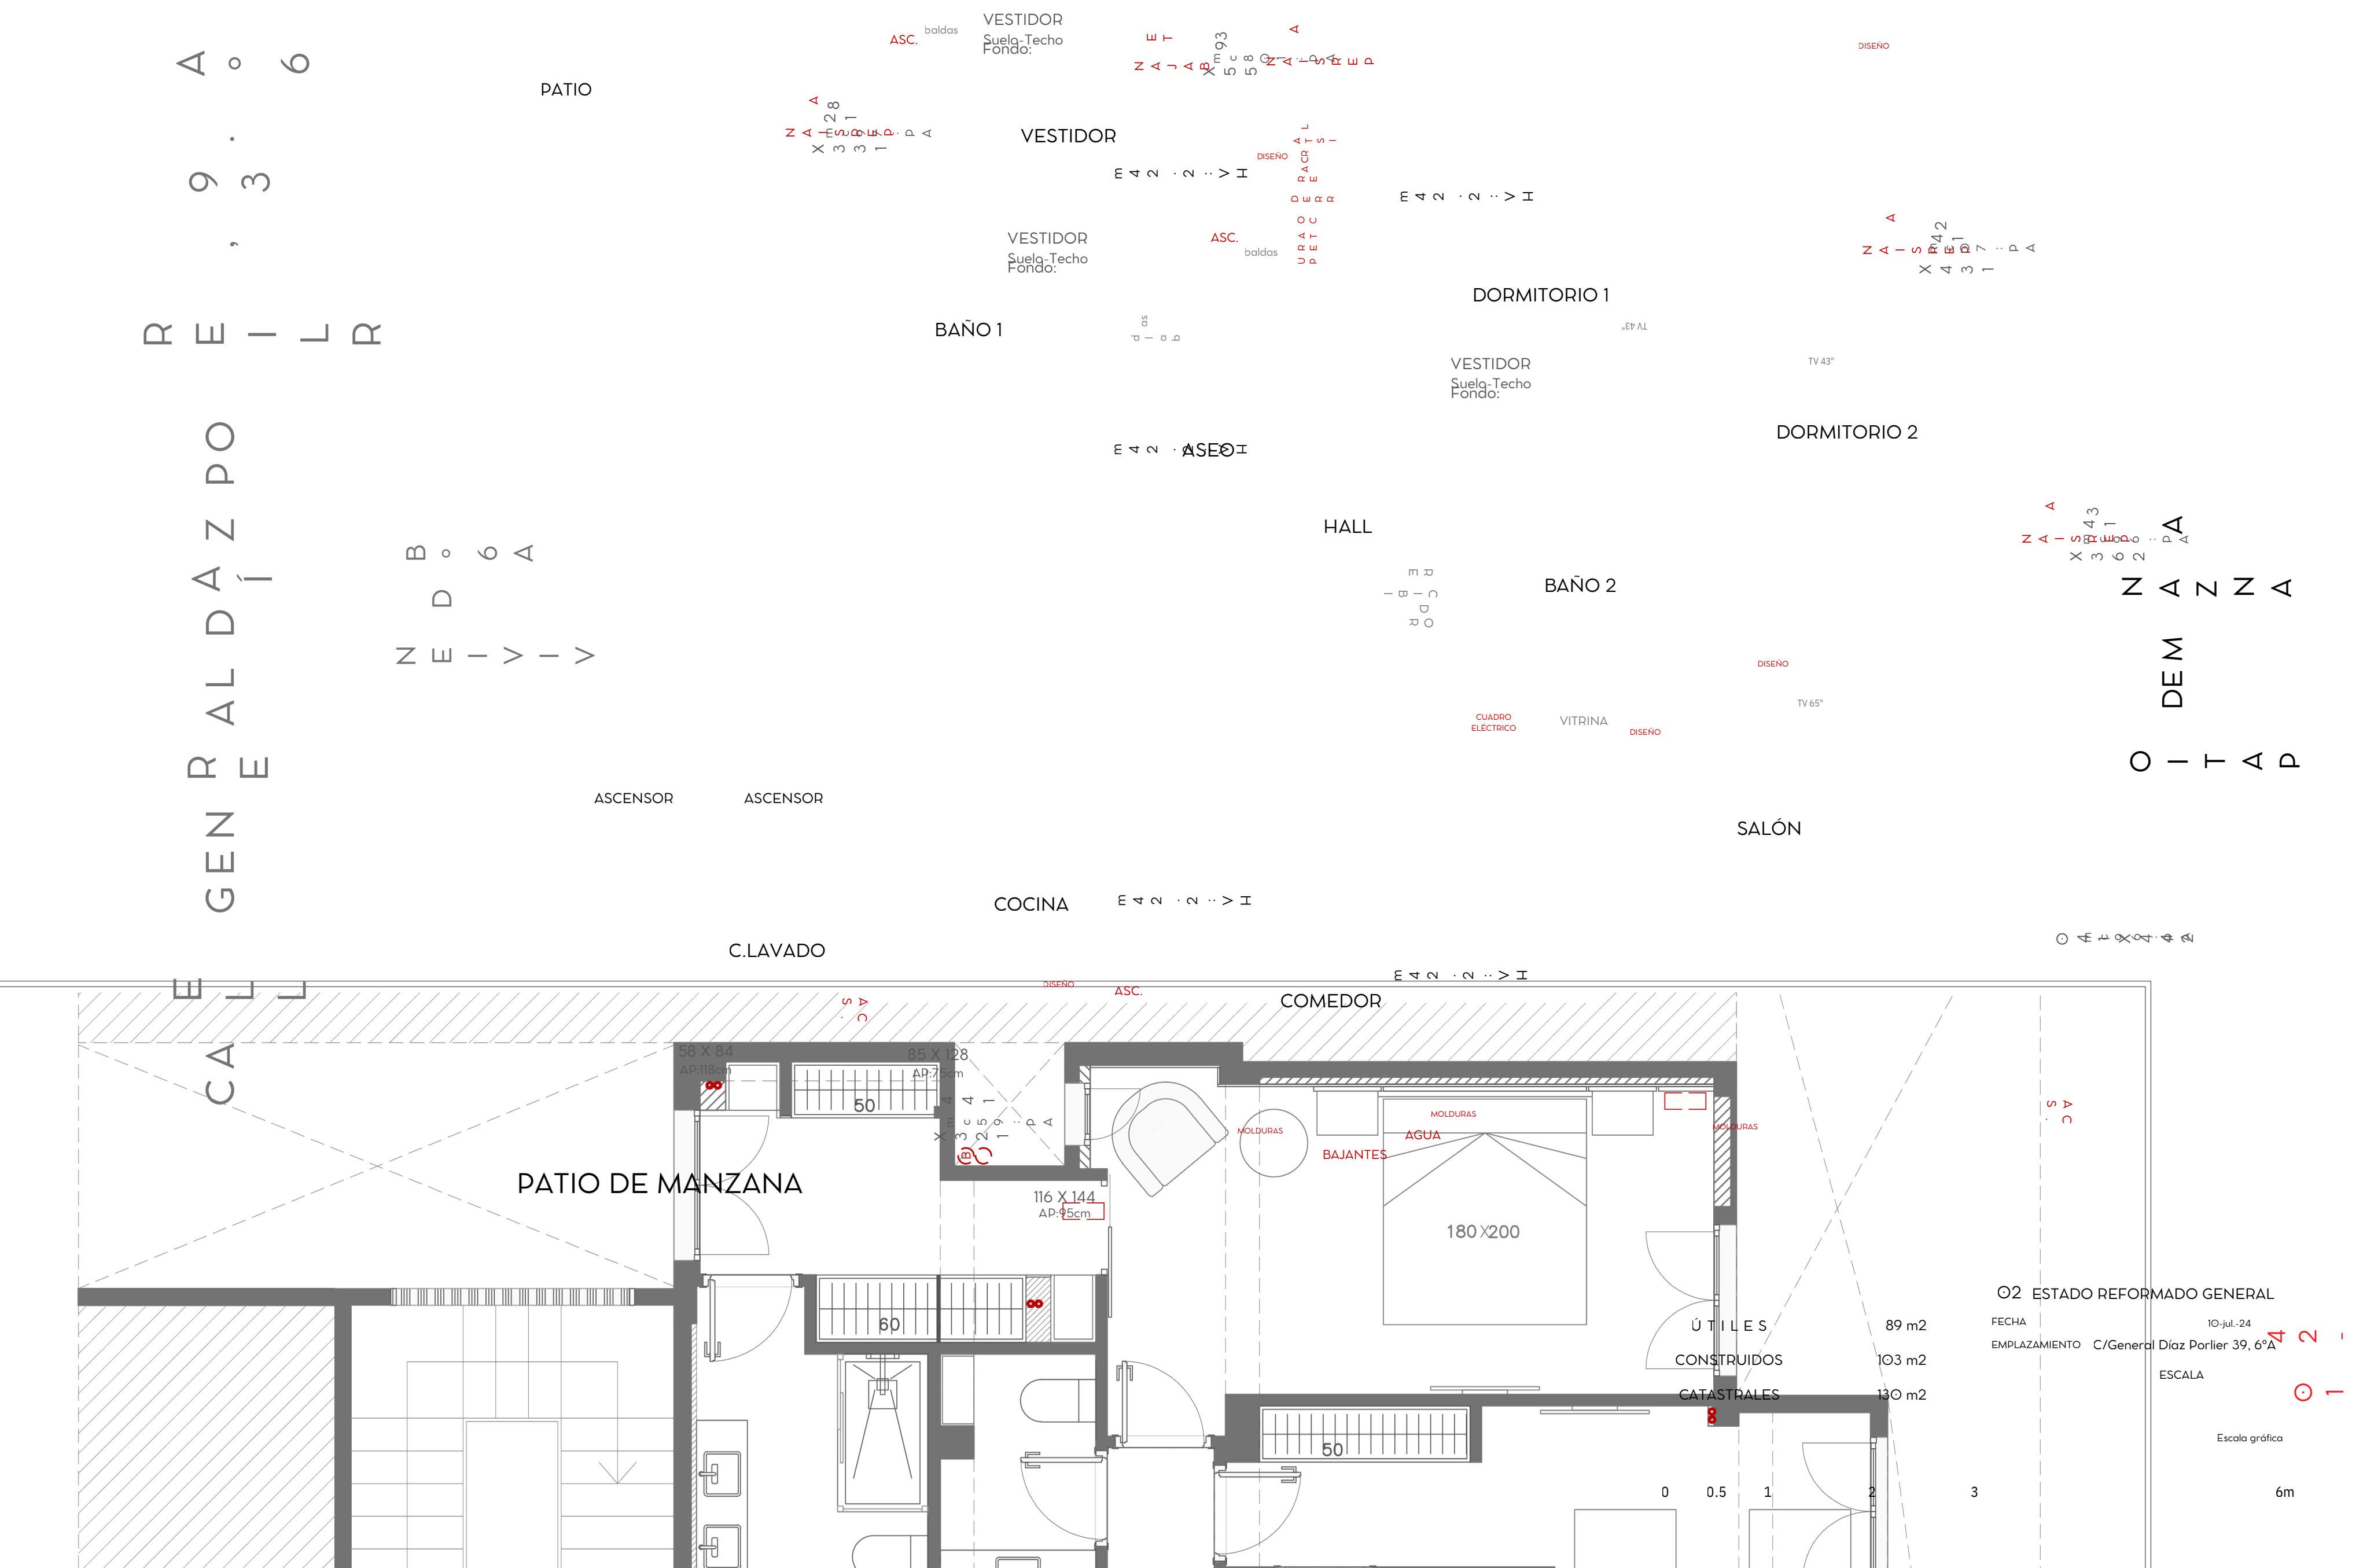


TABLA DE SUPERFICIES	
ÚTILES	89 m2
CONSTRUIDOS	103 m2
CATASTRALES	130 m2

O2	ESTADO REFORMADO GENERAL	
FECHA	10-jul-24	
EMPLAZAMIENTO	C/General Díaz Porlier 39, 6°A	
	ESCALA	
	1/50	








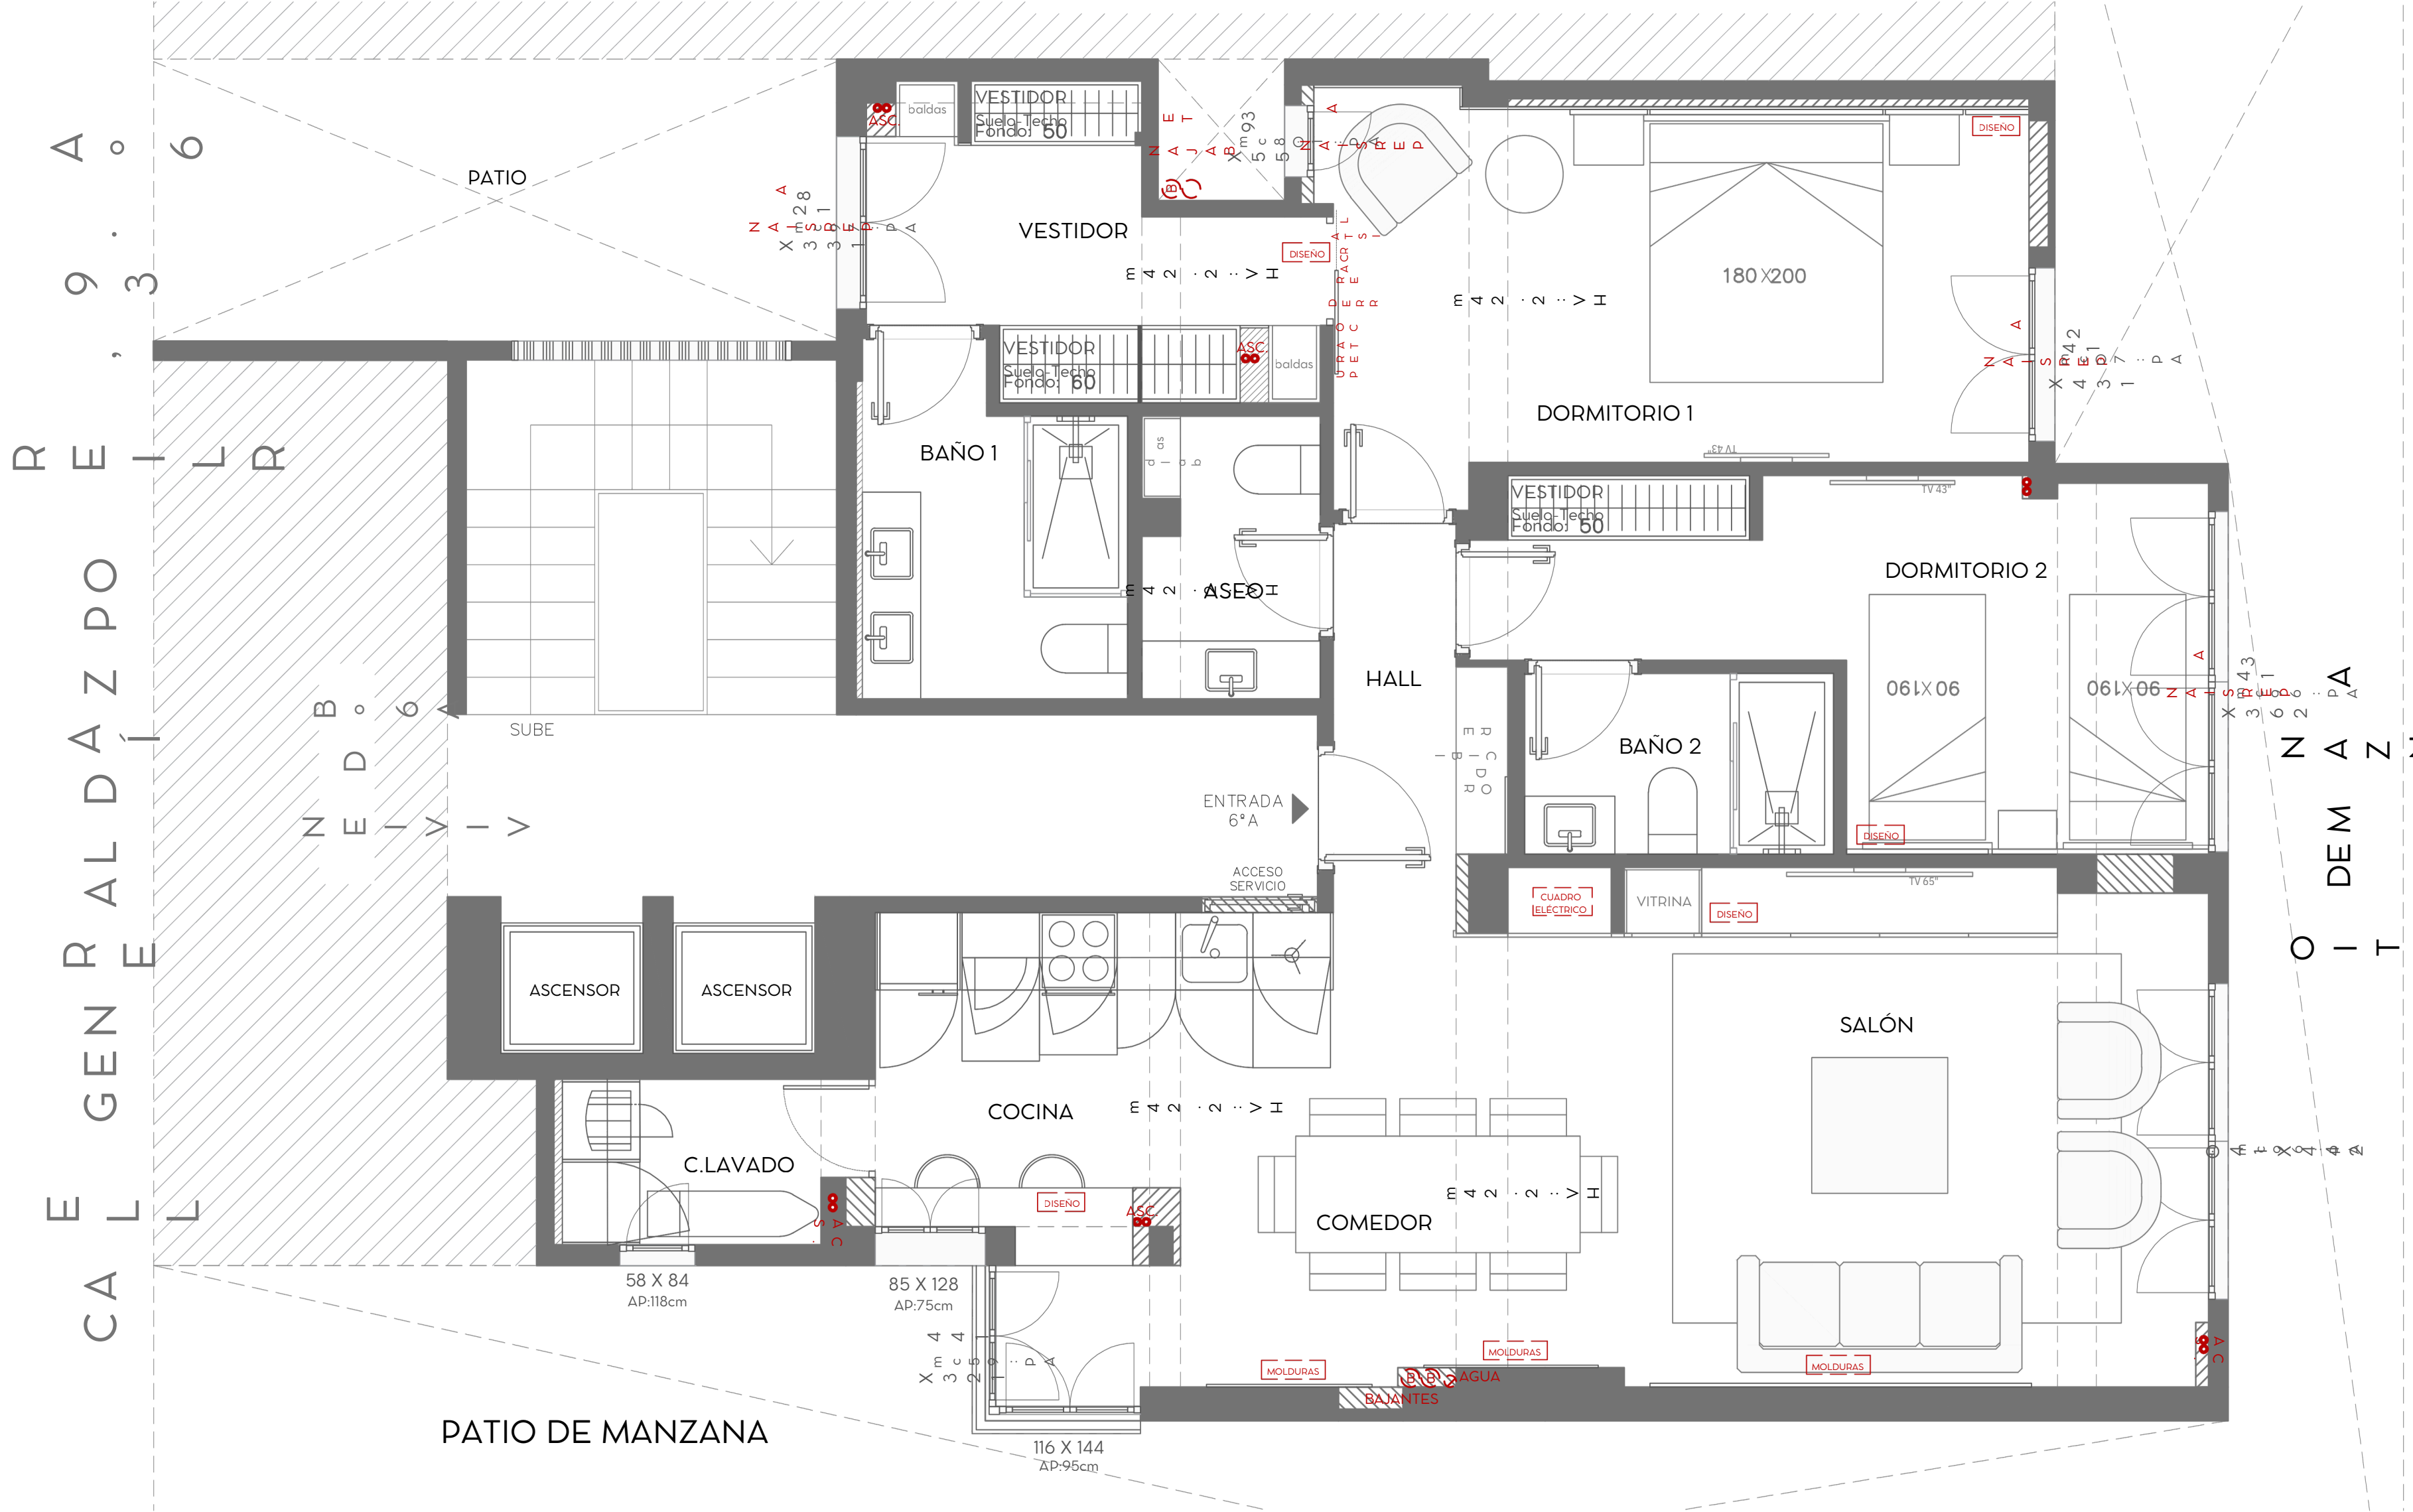




TABLA DE SUPERFICIES	
ÚTILES	89 m2
CONSTRUIDOS	103 m2
CATASTRALES	130 m2

O2	ESTADO REFORMADO GENERAL	
FECHA	10-jul.-24	
EMPLAZAMIENTO	C/General Díaz Porlier 39, 6°A	
ARCITEMPUS	ESCALA	1/50
ARCHITECTURE STUDIO		

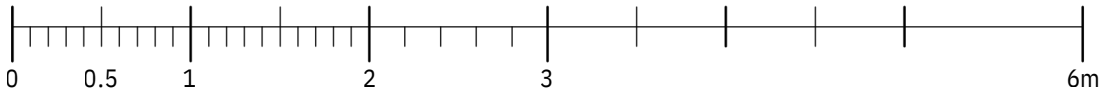


Escala gráfica

MAD56122

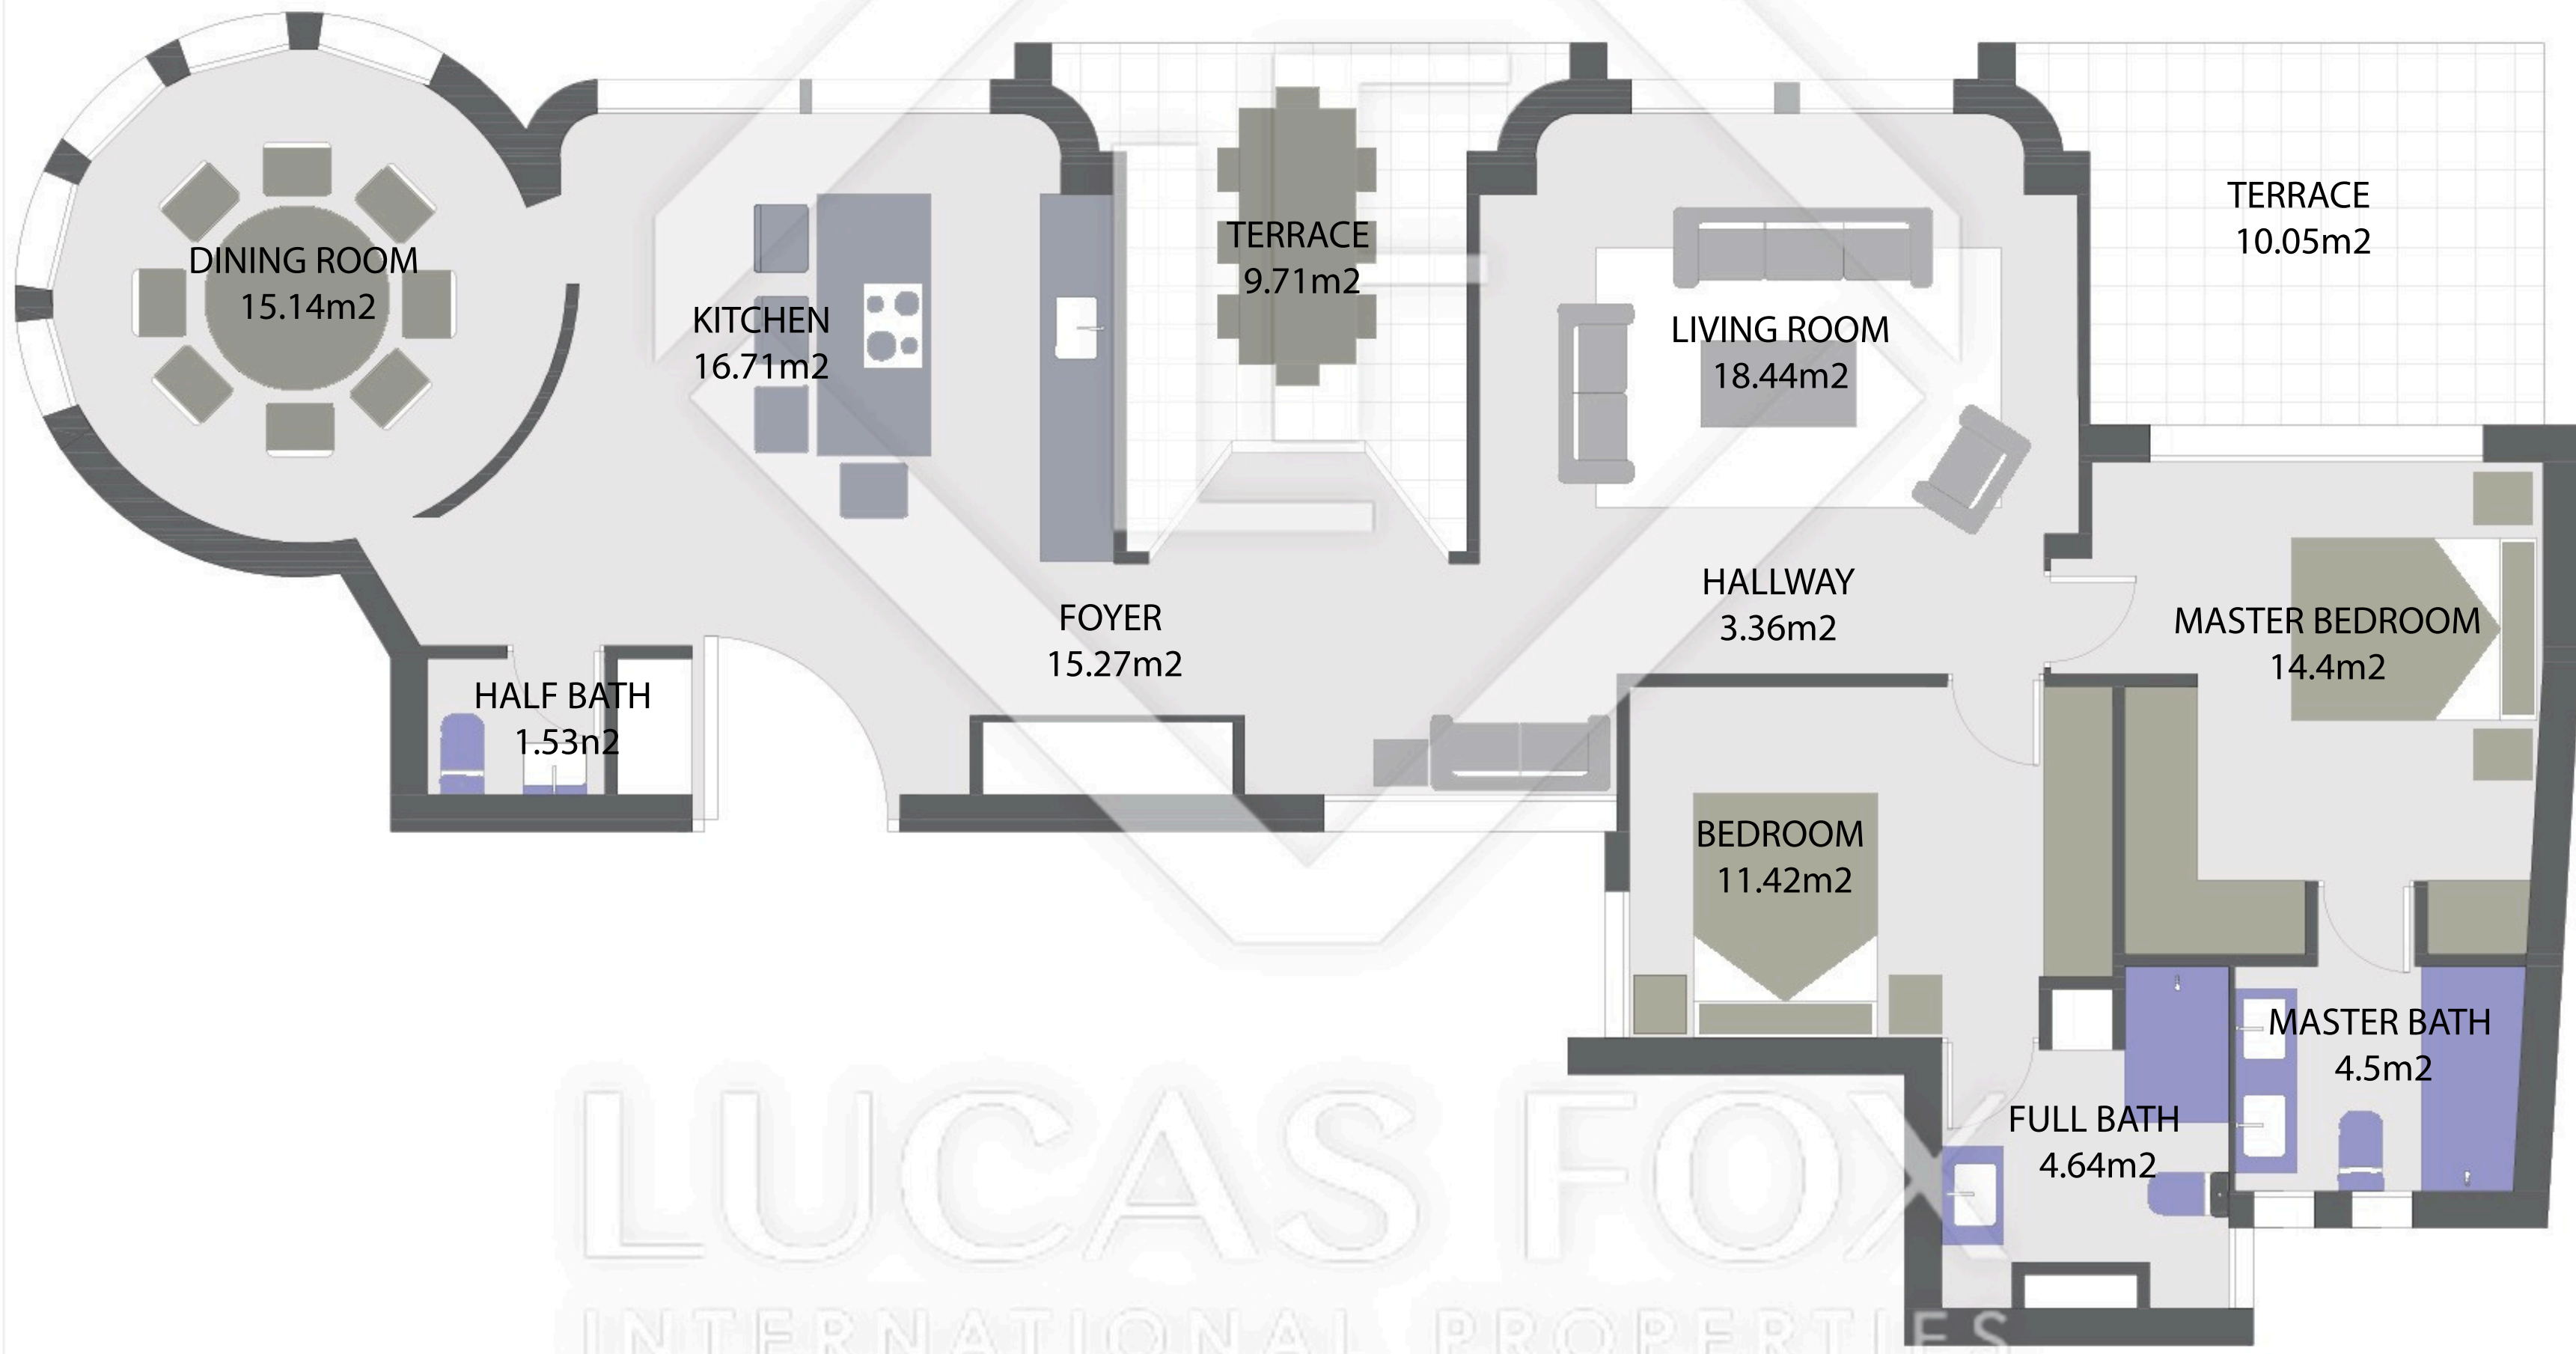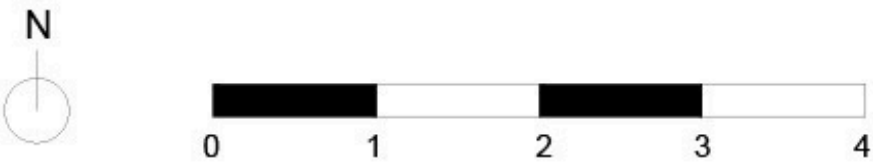


Scale in meters. Indicative only. Dimensions are approximate. All information contained here is gathered from sources we believe to be reliable, however, we cannot guarantee its accuracy and interested people should rely on their own enquiries.


MEASUREMENTS FLOOR	
built surface	158m2
useful surface	125.17m2
exterior surface	19.76m2
ceiling height	2.8 - 3 m

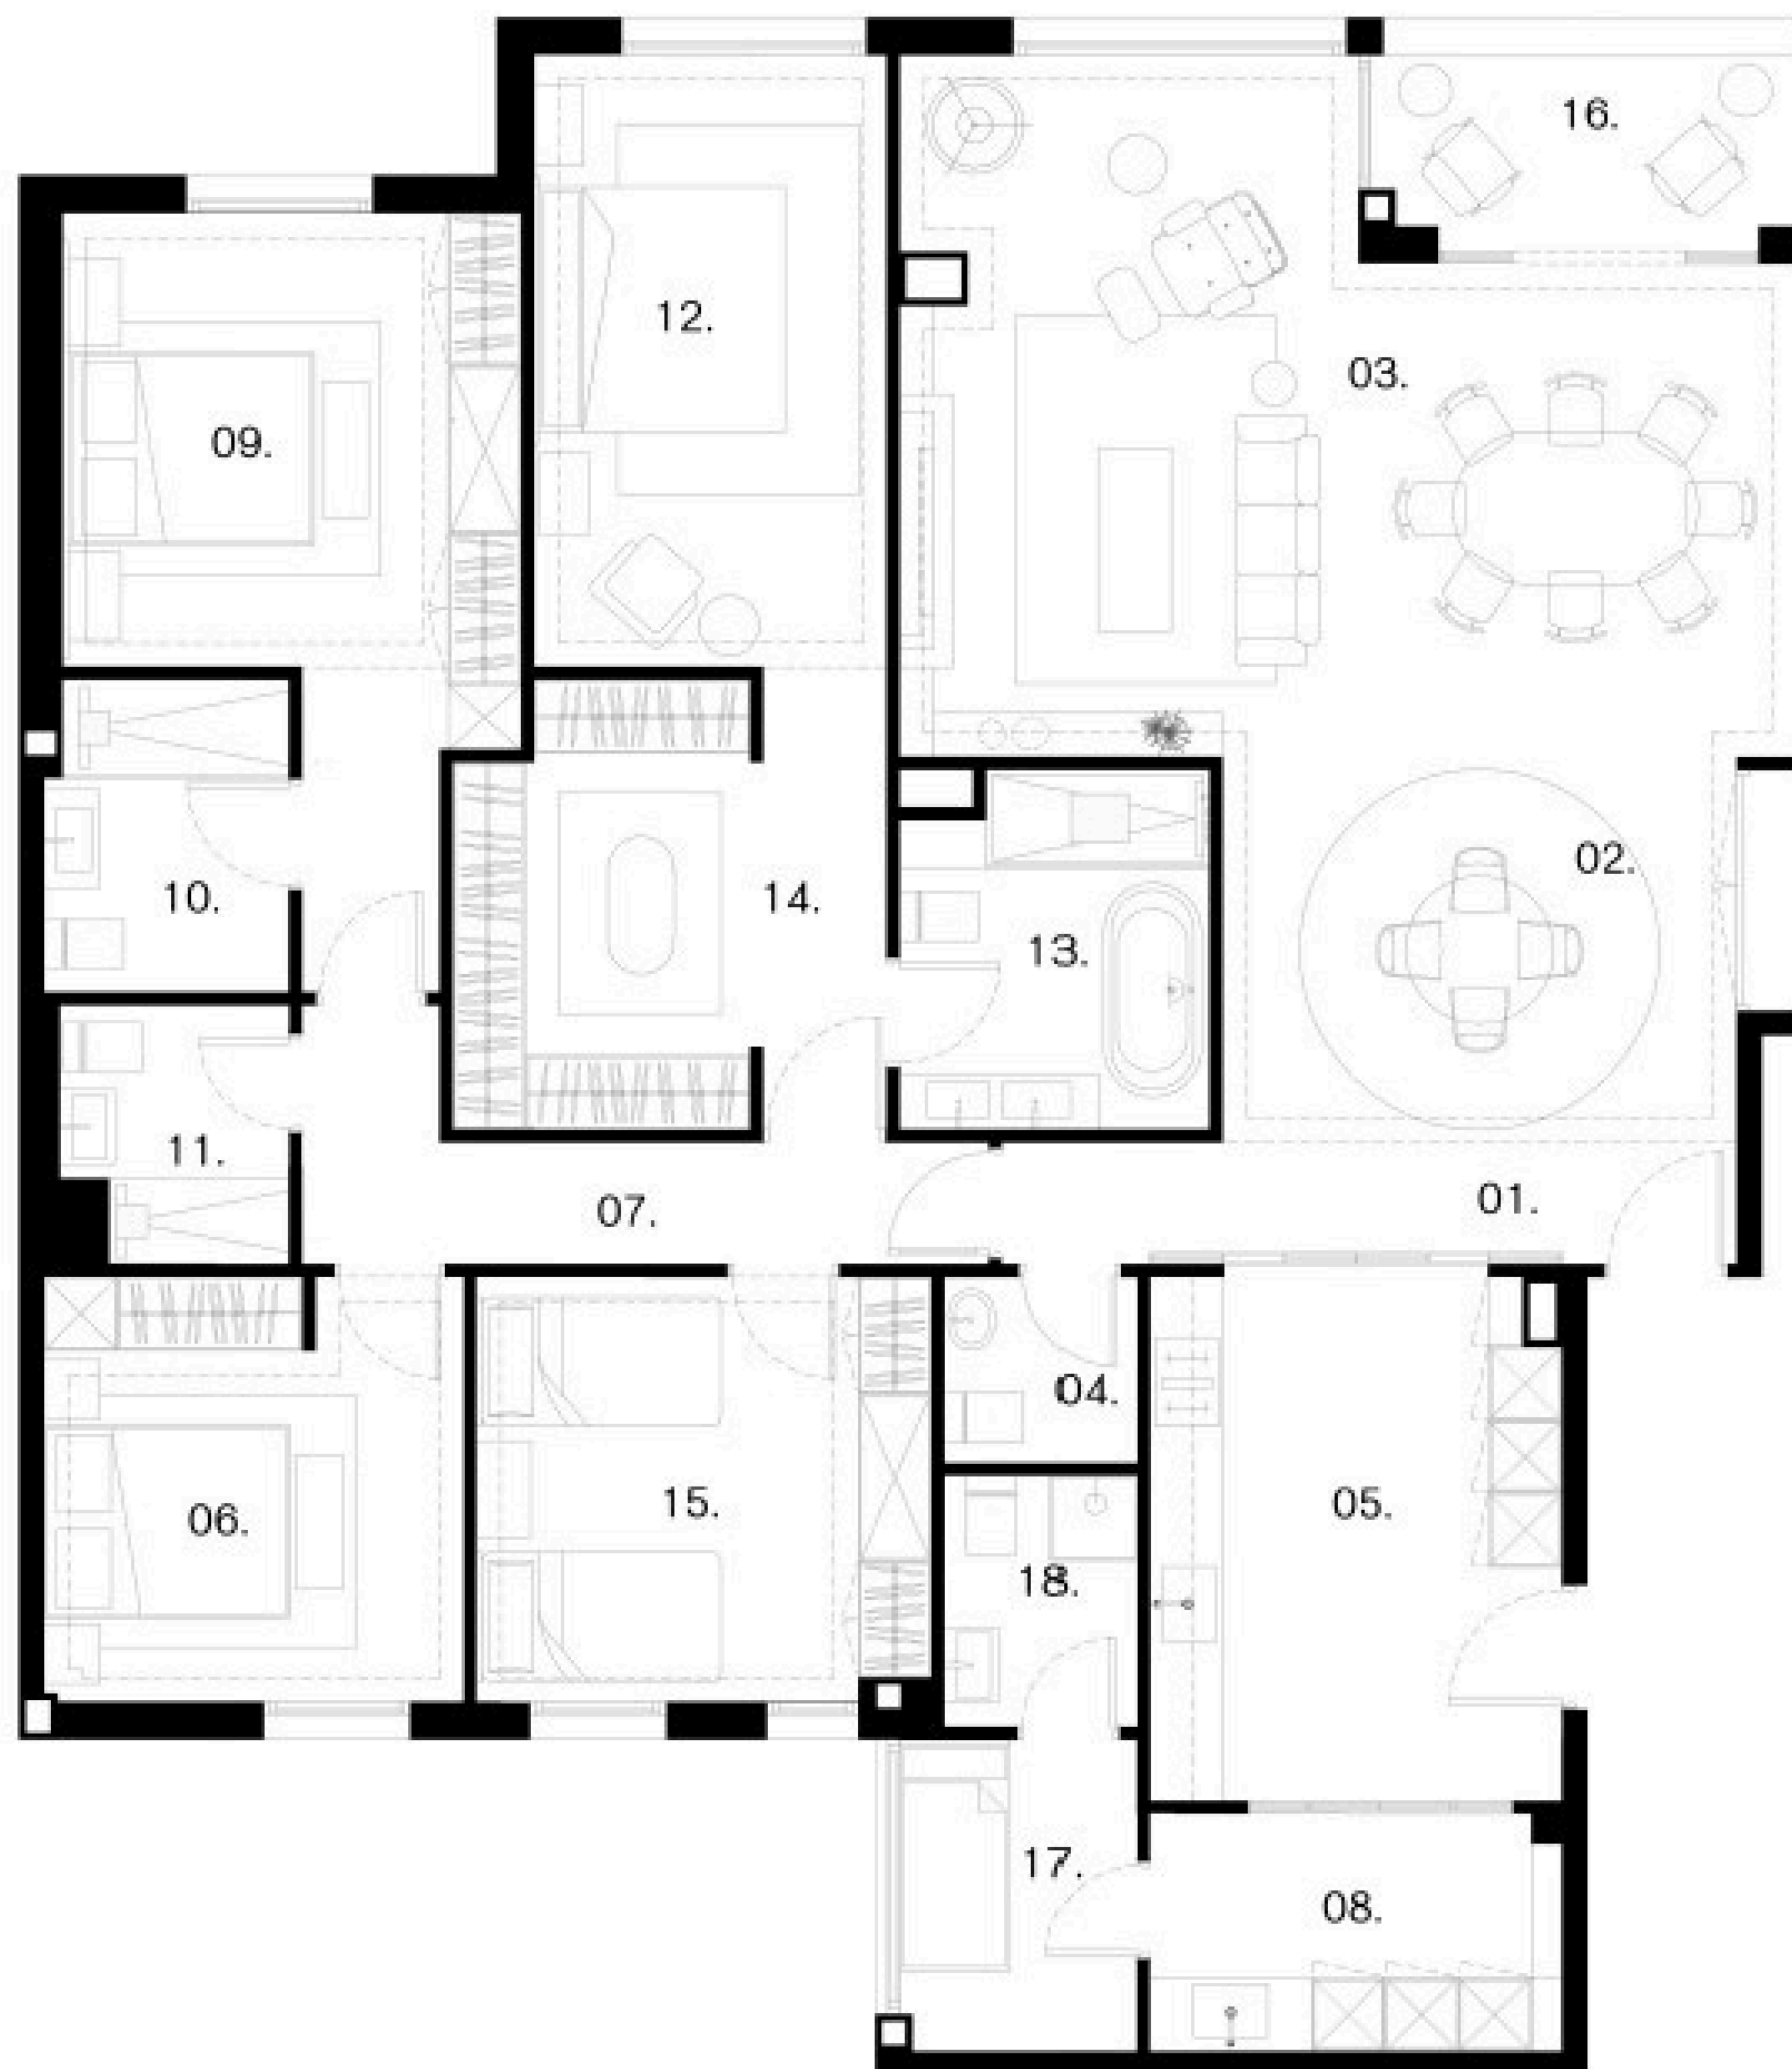

ESTADO REFORMADO usos y superficies

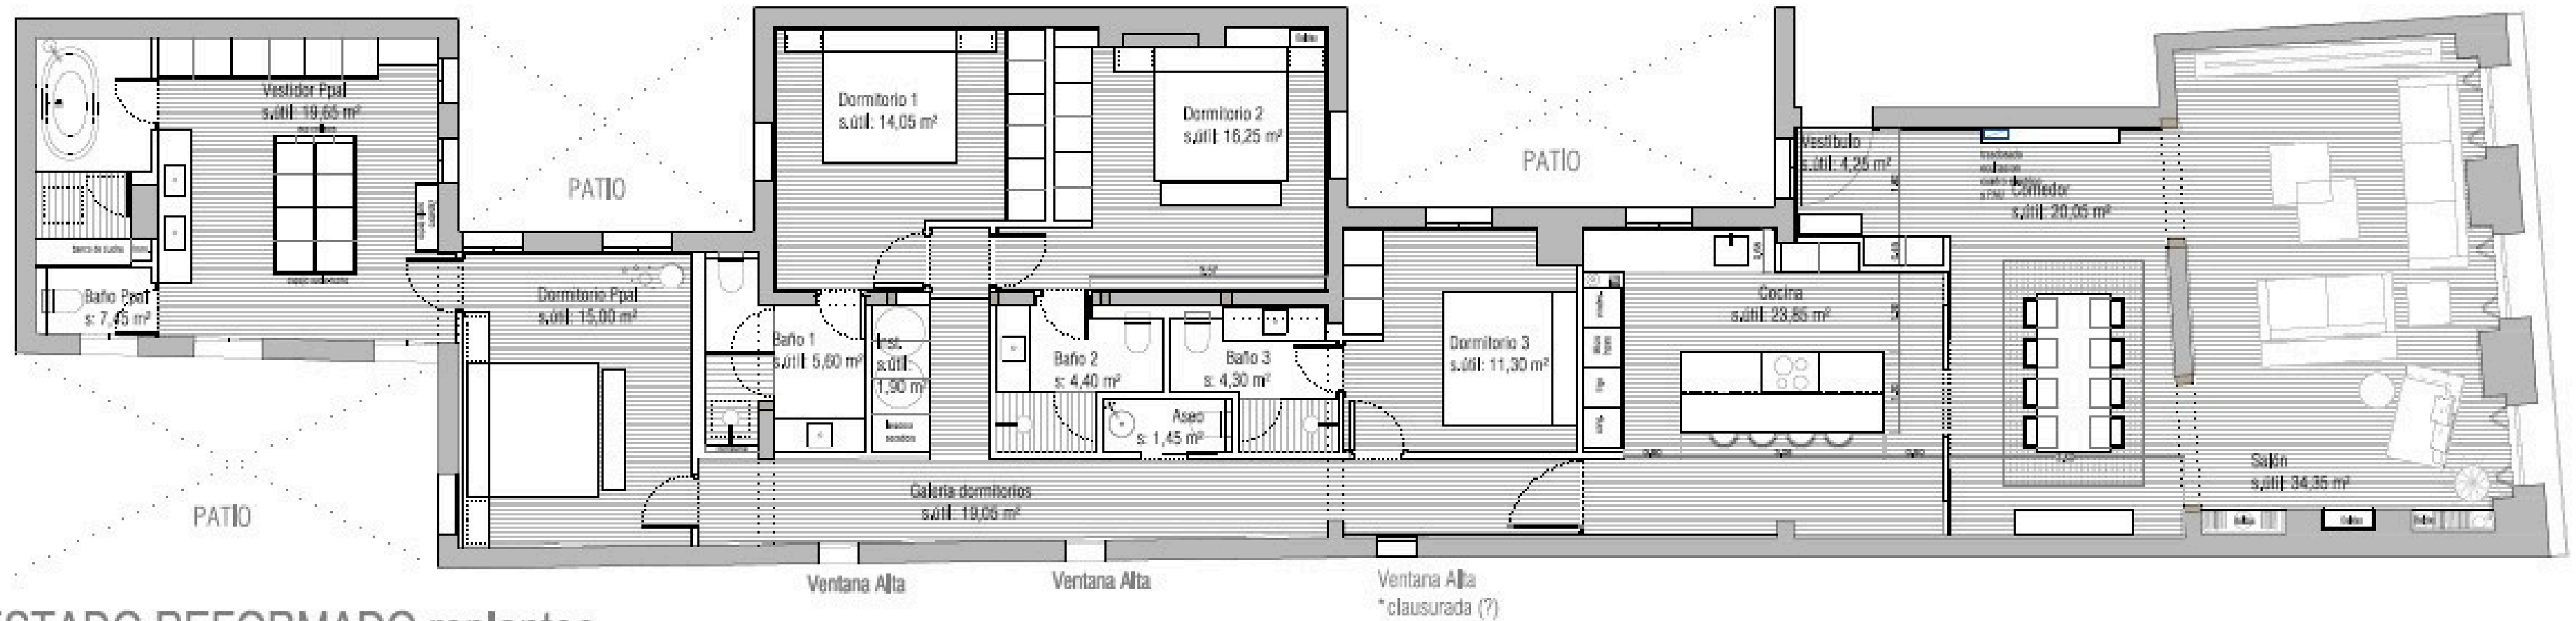


ESTADO REFORMADO replanteo

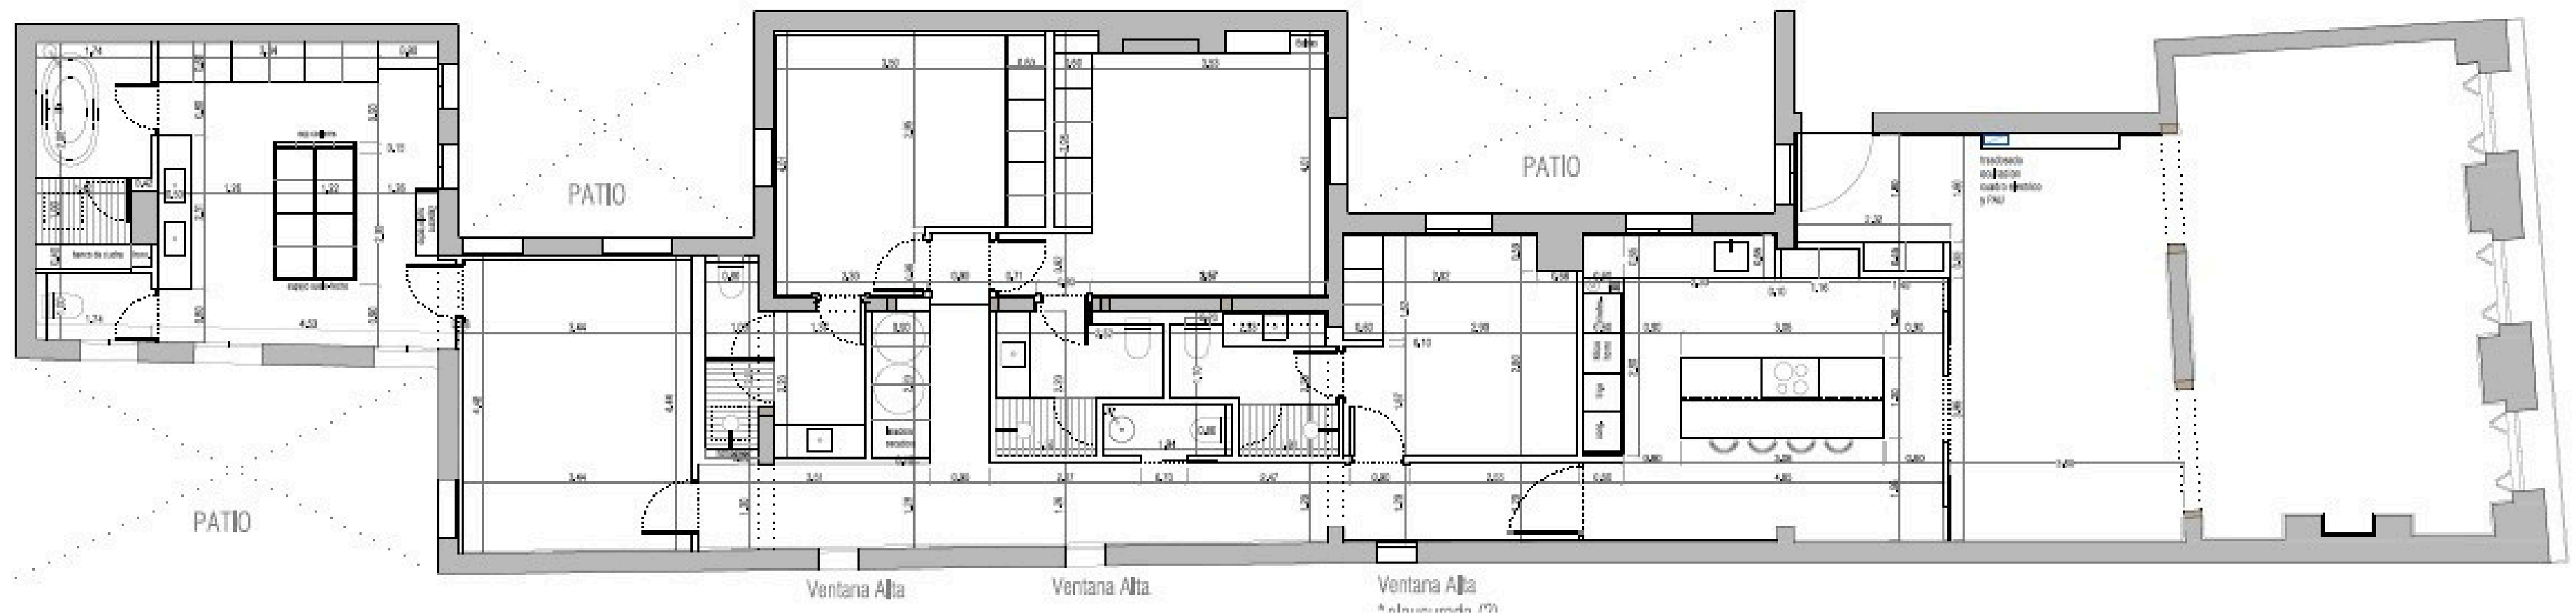





MAD51725

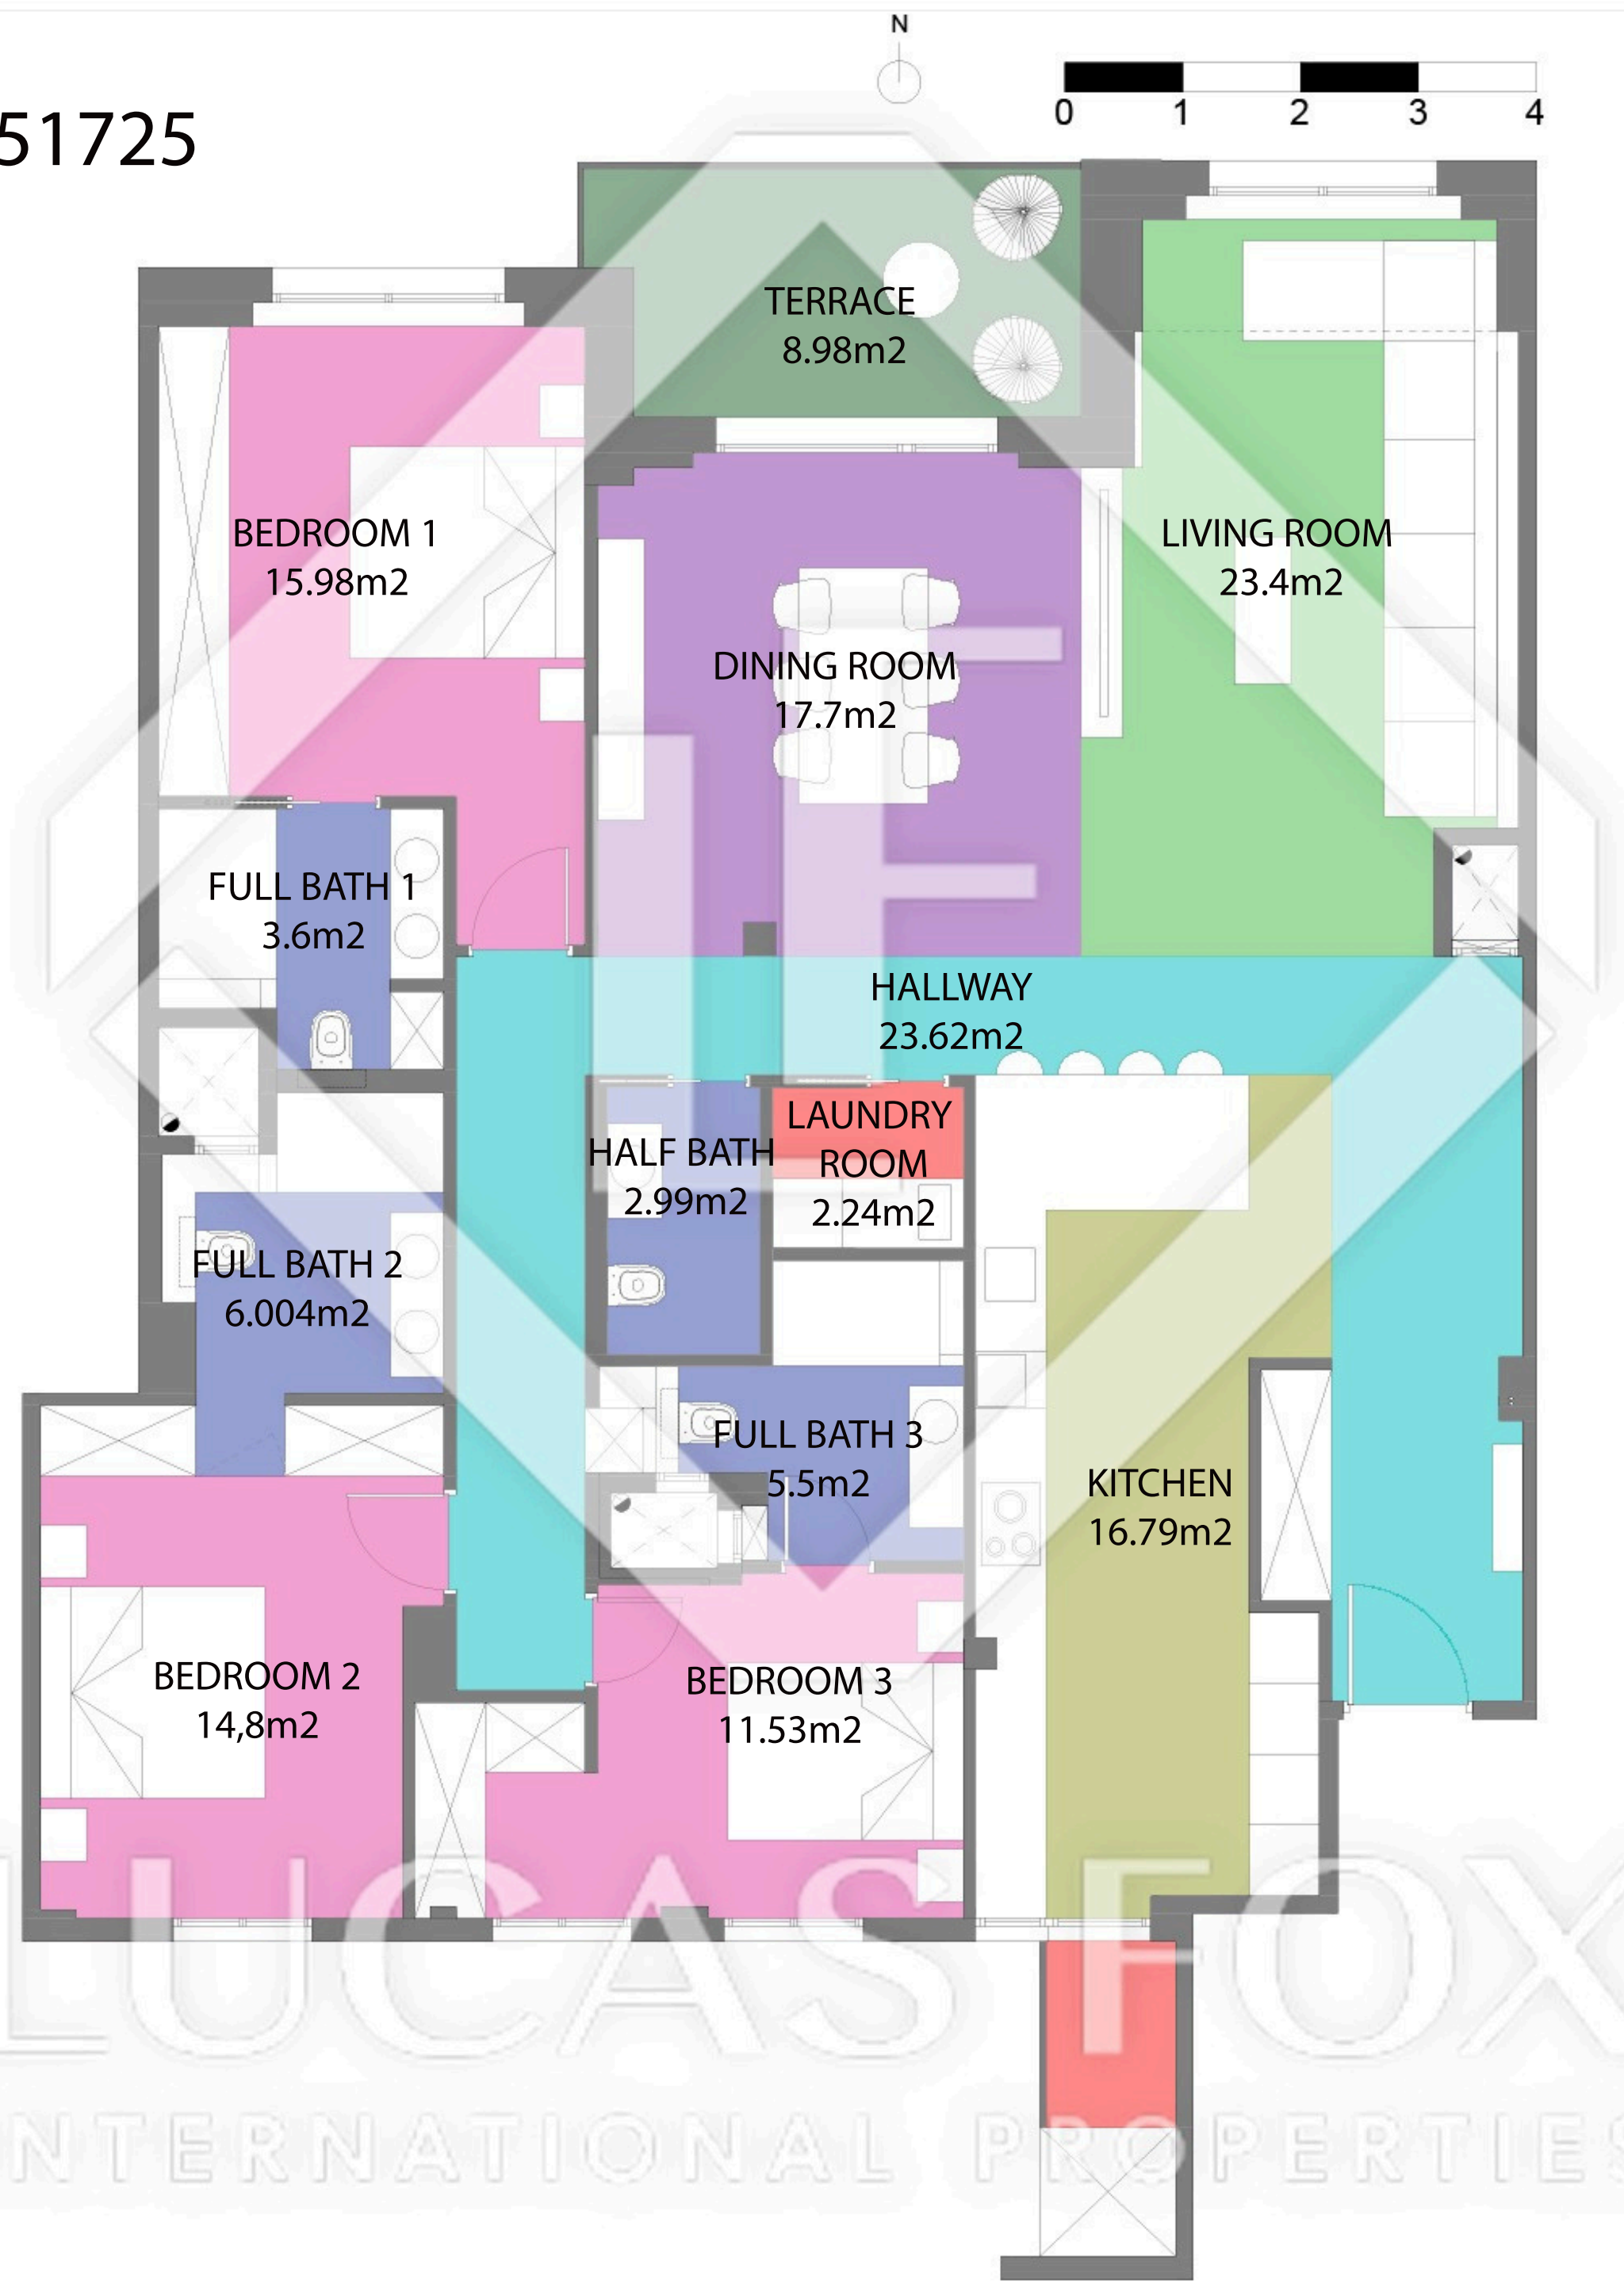

MAD51511

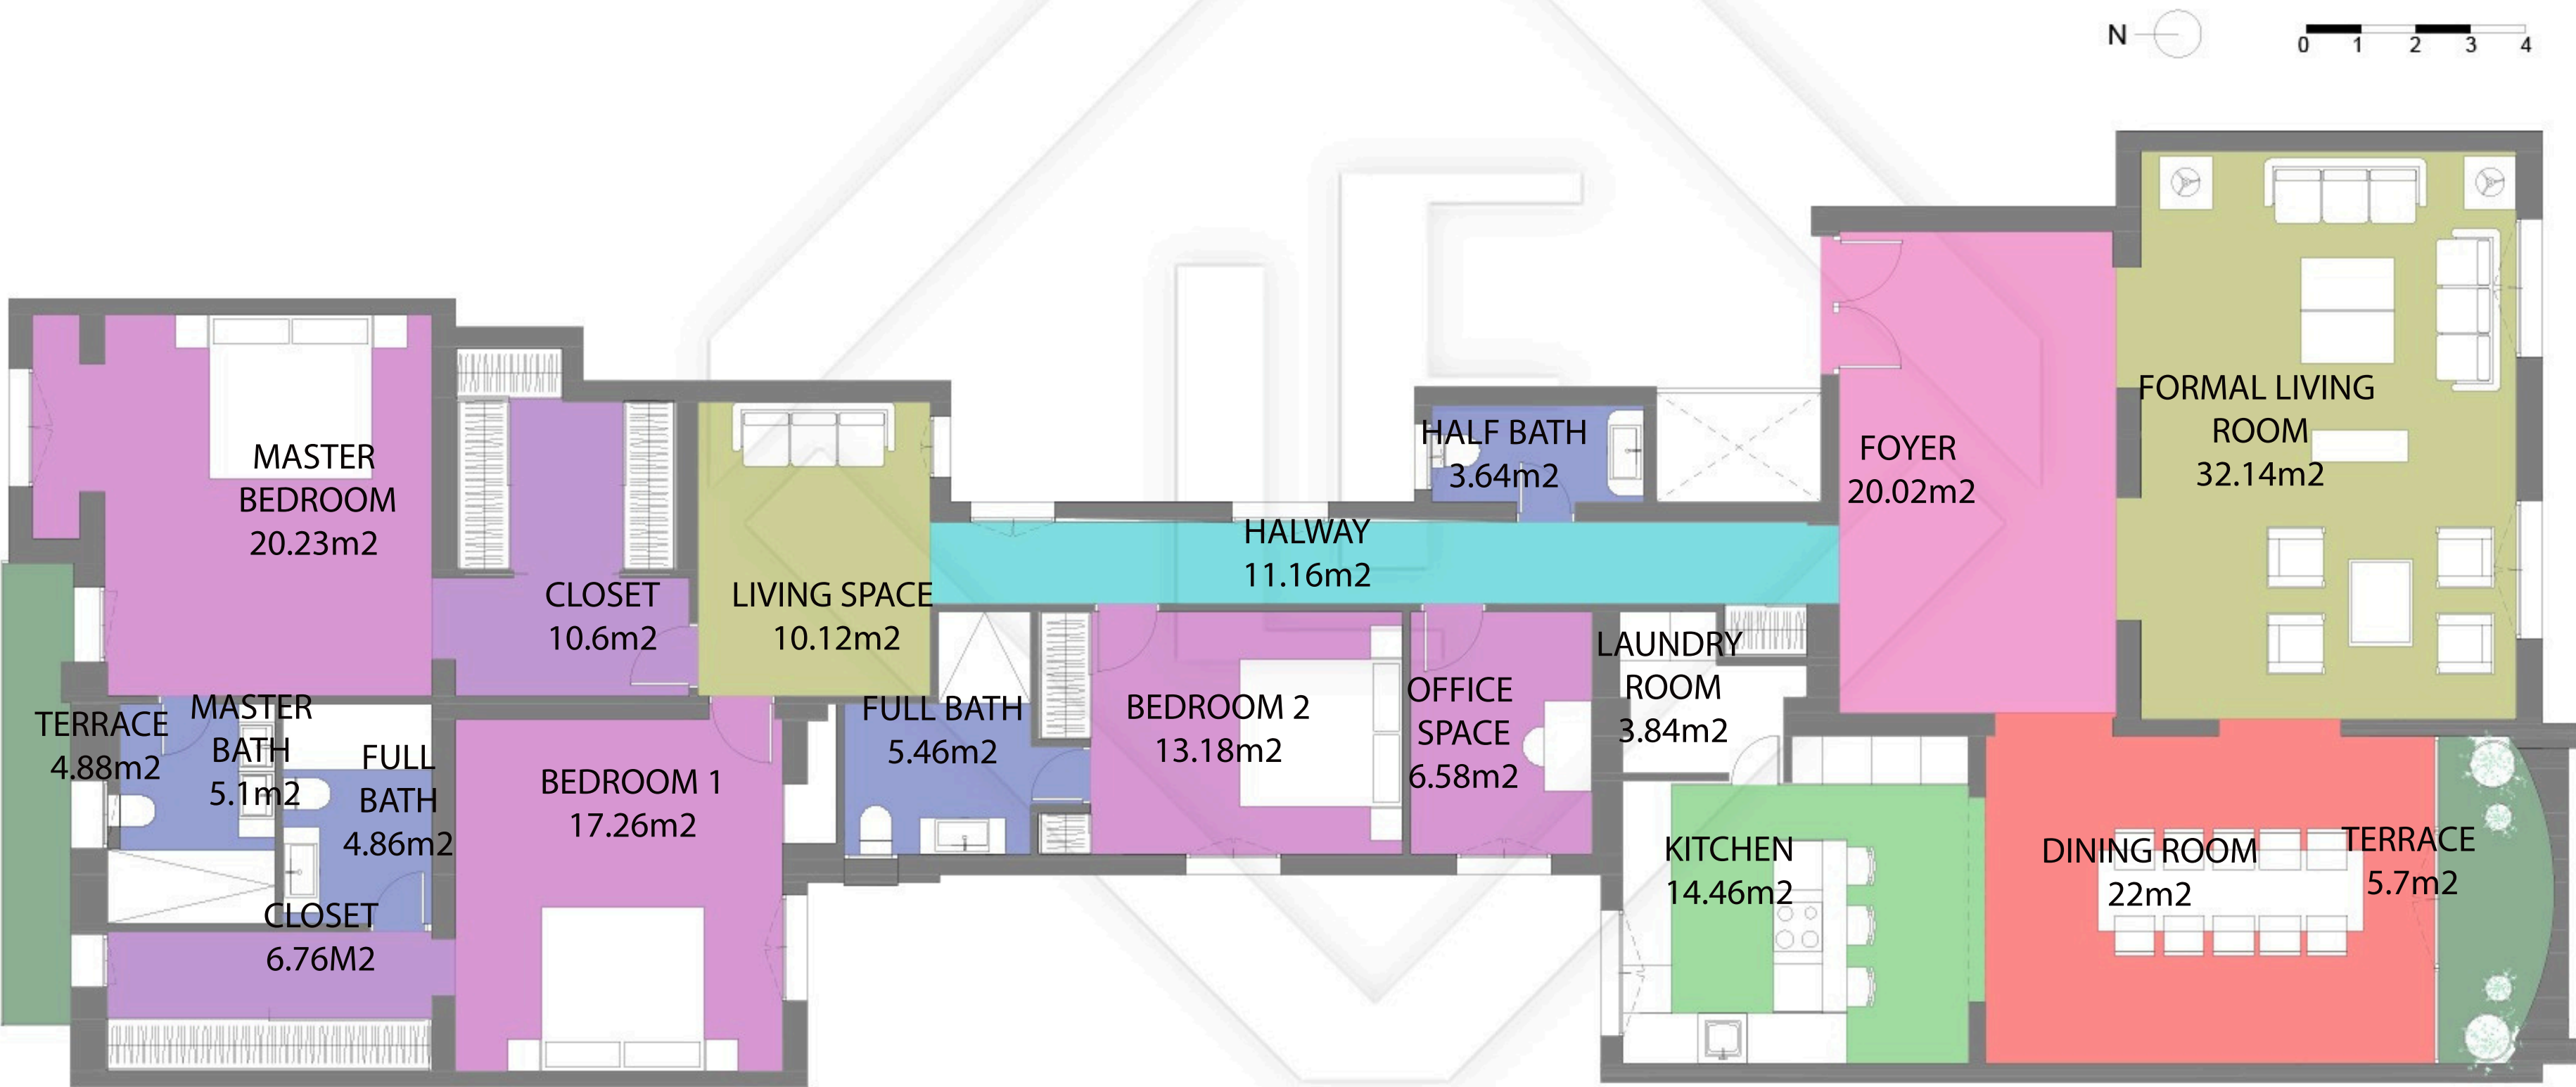


LUCAS FOX

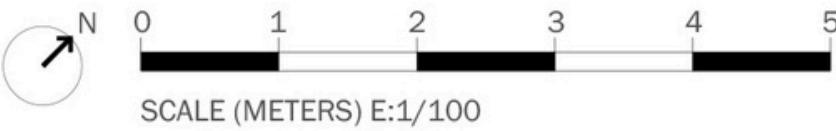

Scale in metres. Indicative only. Dimensions are approximate. All information contained here is gathered from sources we believe to be reliable. However we cannot guarantee its accuracy and interested persons should rely on their own enquiries.

Measurements FLOOR	
Built surface	145.55m ²
Useful surface	128.54m ²
Exterior surface	2.10m ²

MAD48527

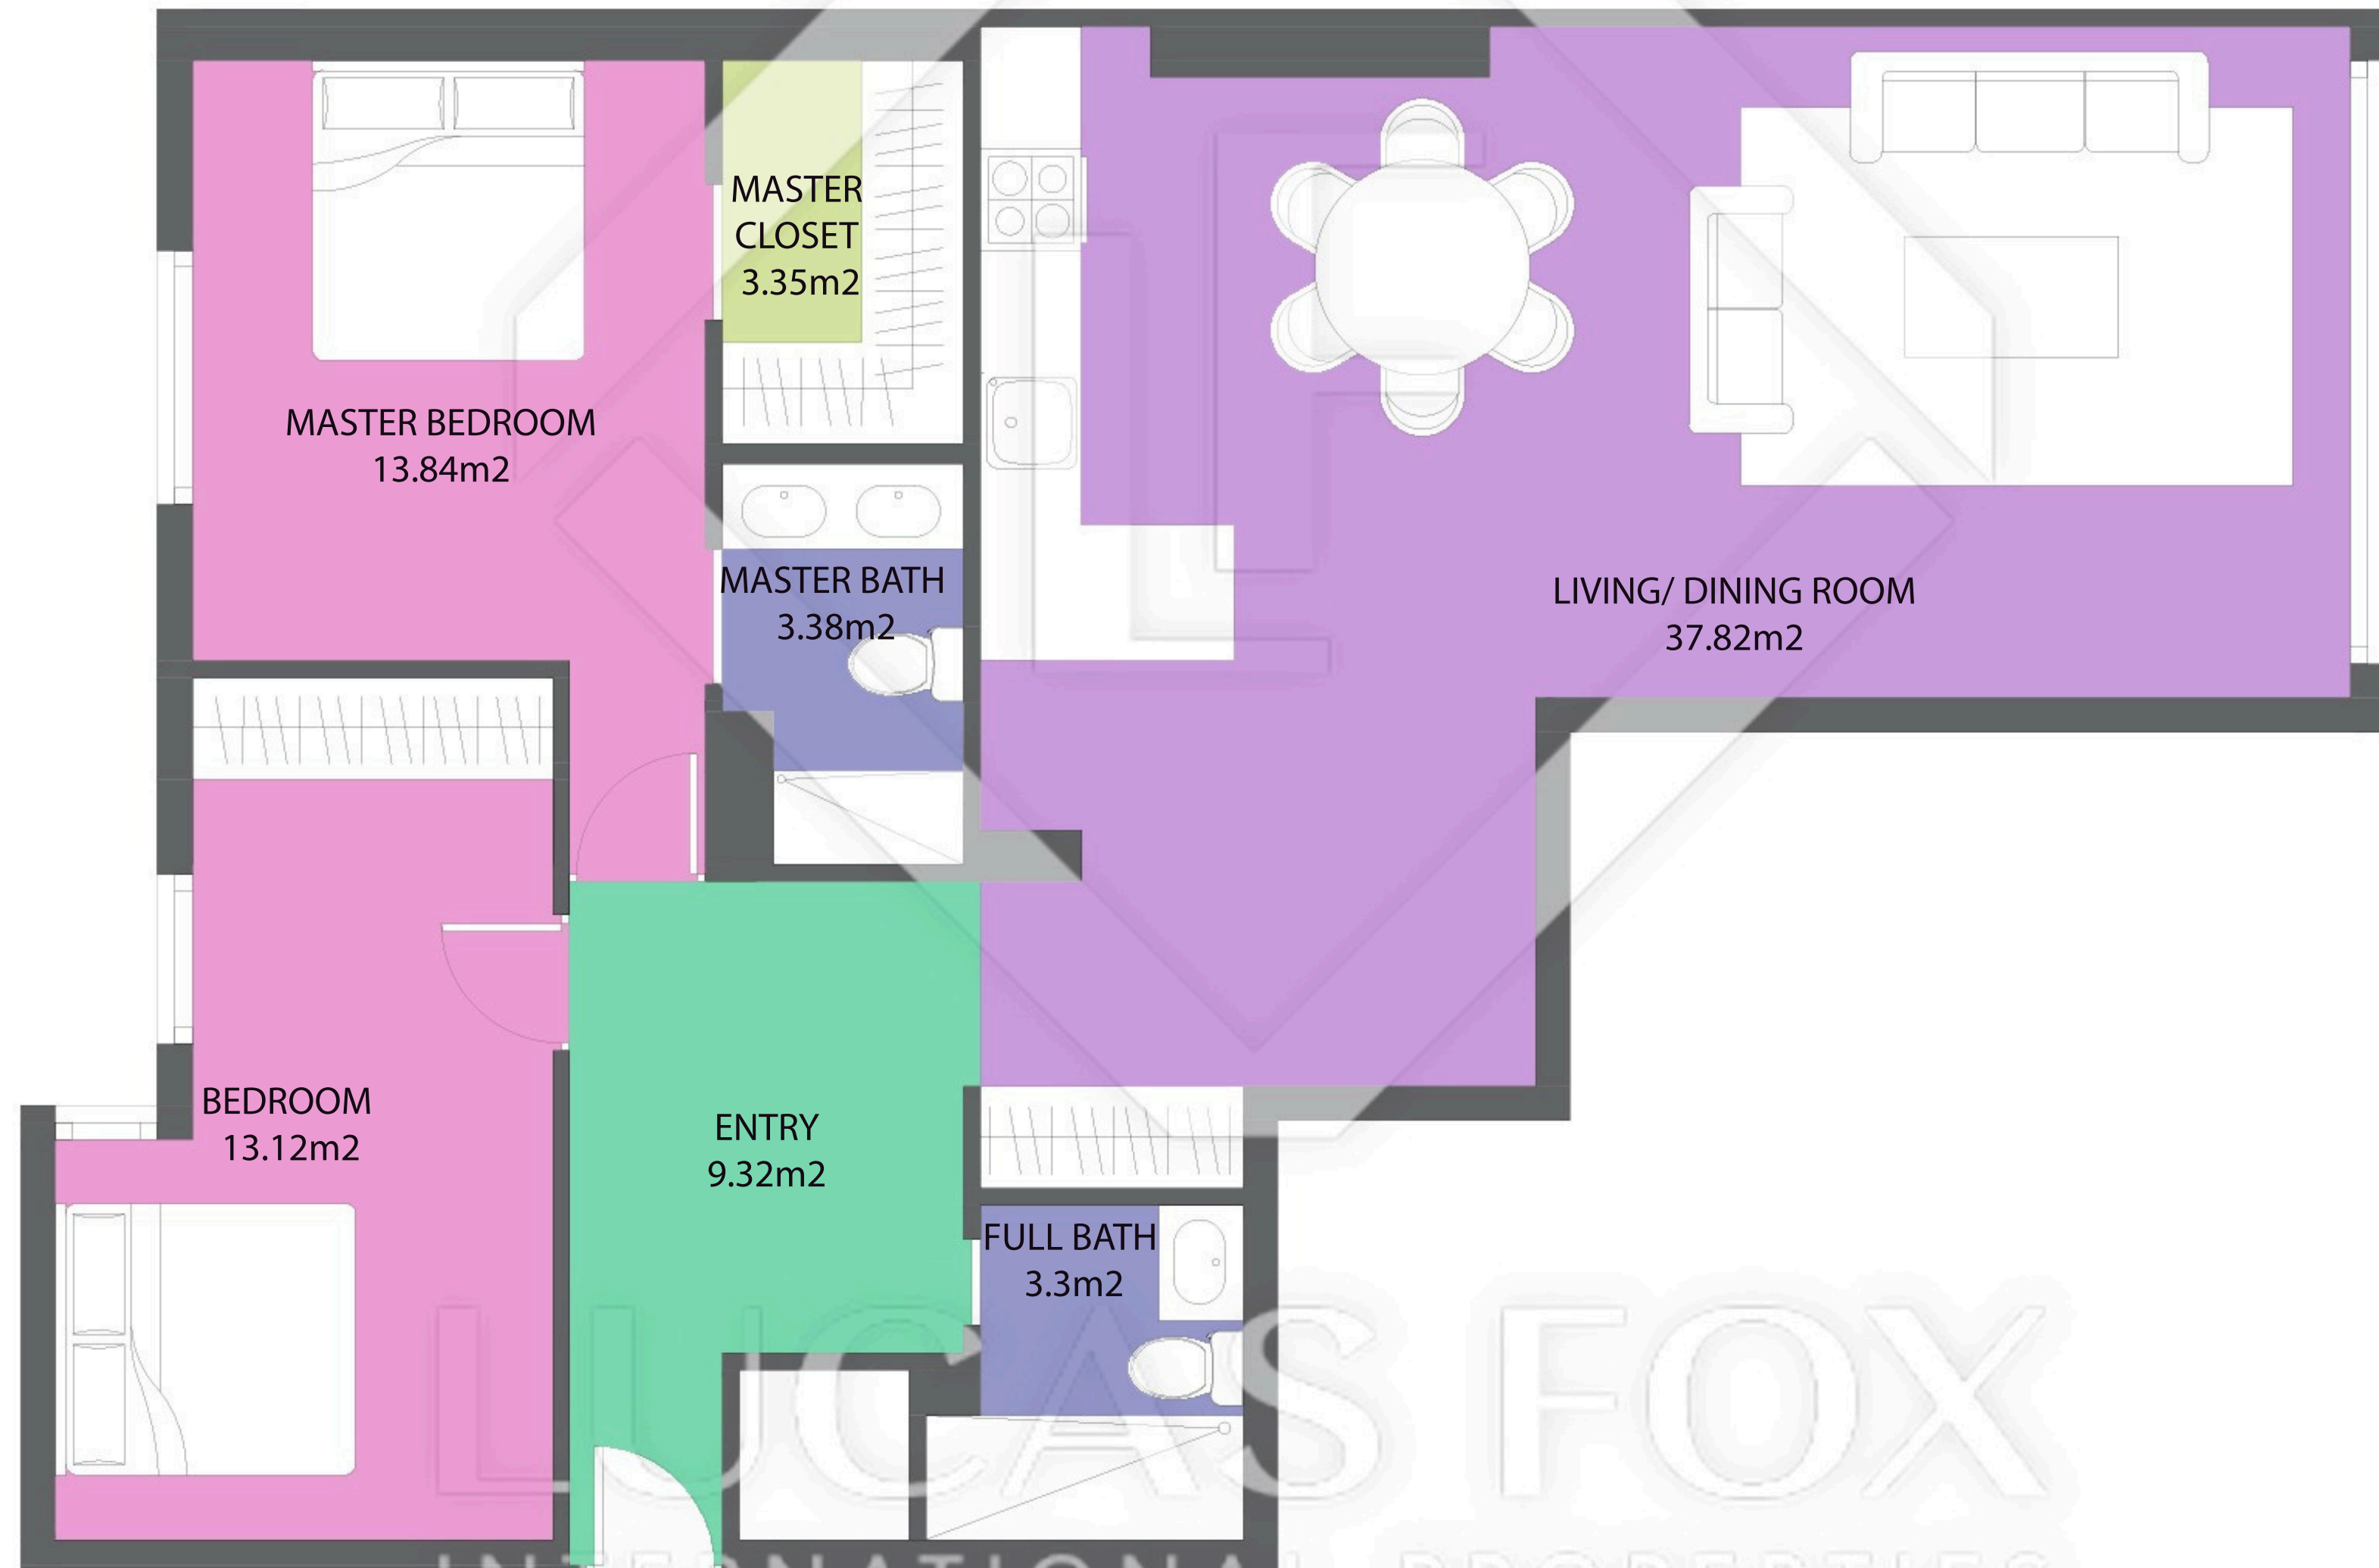






Vivienda

5A

SUPERFICIES (M²)	
Superficie construida	119,52
Superficie Construida con ZZCC	167,03
Superficie Exterior Privativa	0
Superficie Exterior Común	20,21
Superficie Trastero	5,62
Superficie Total	187,24

ESPECIFICACIONES TÉCNICAS	
Dormitorios	3
Cuartos de baño	2
Aseos	1
Trastero	1

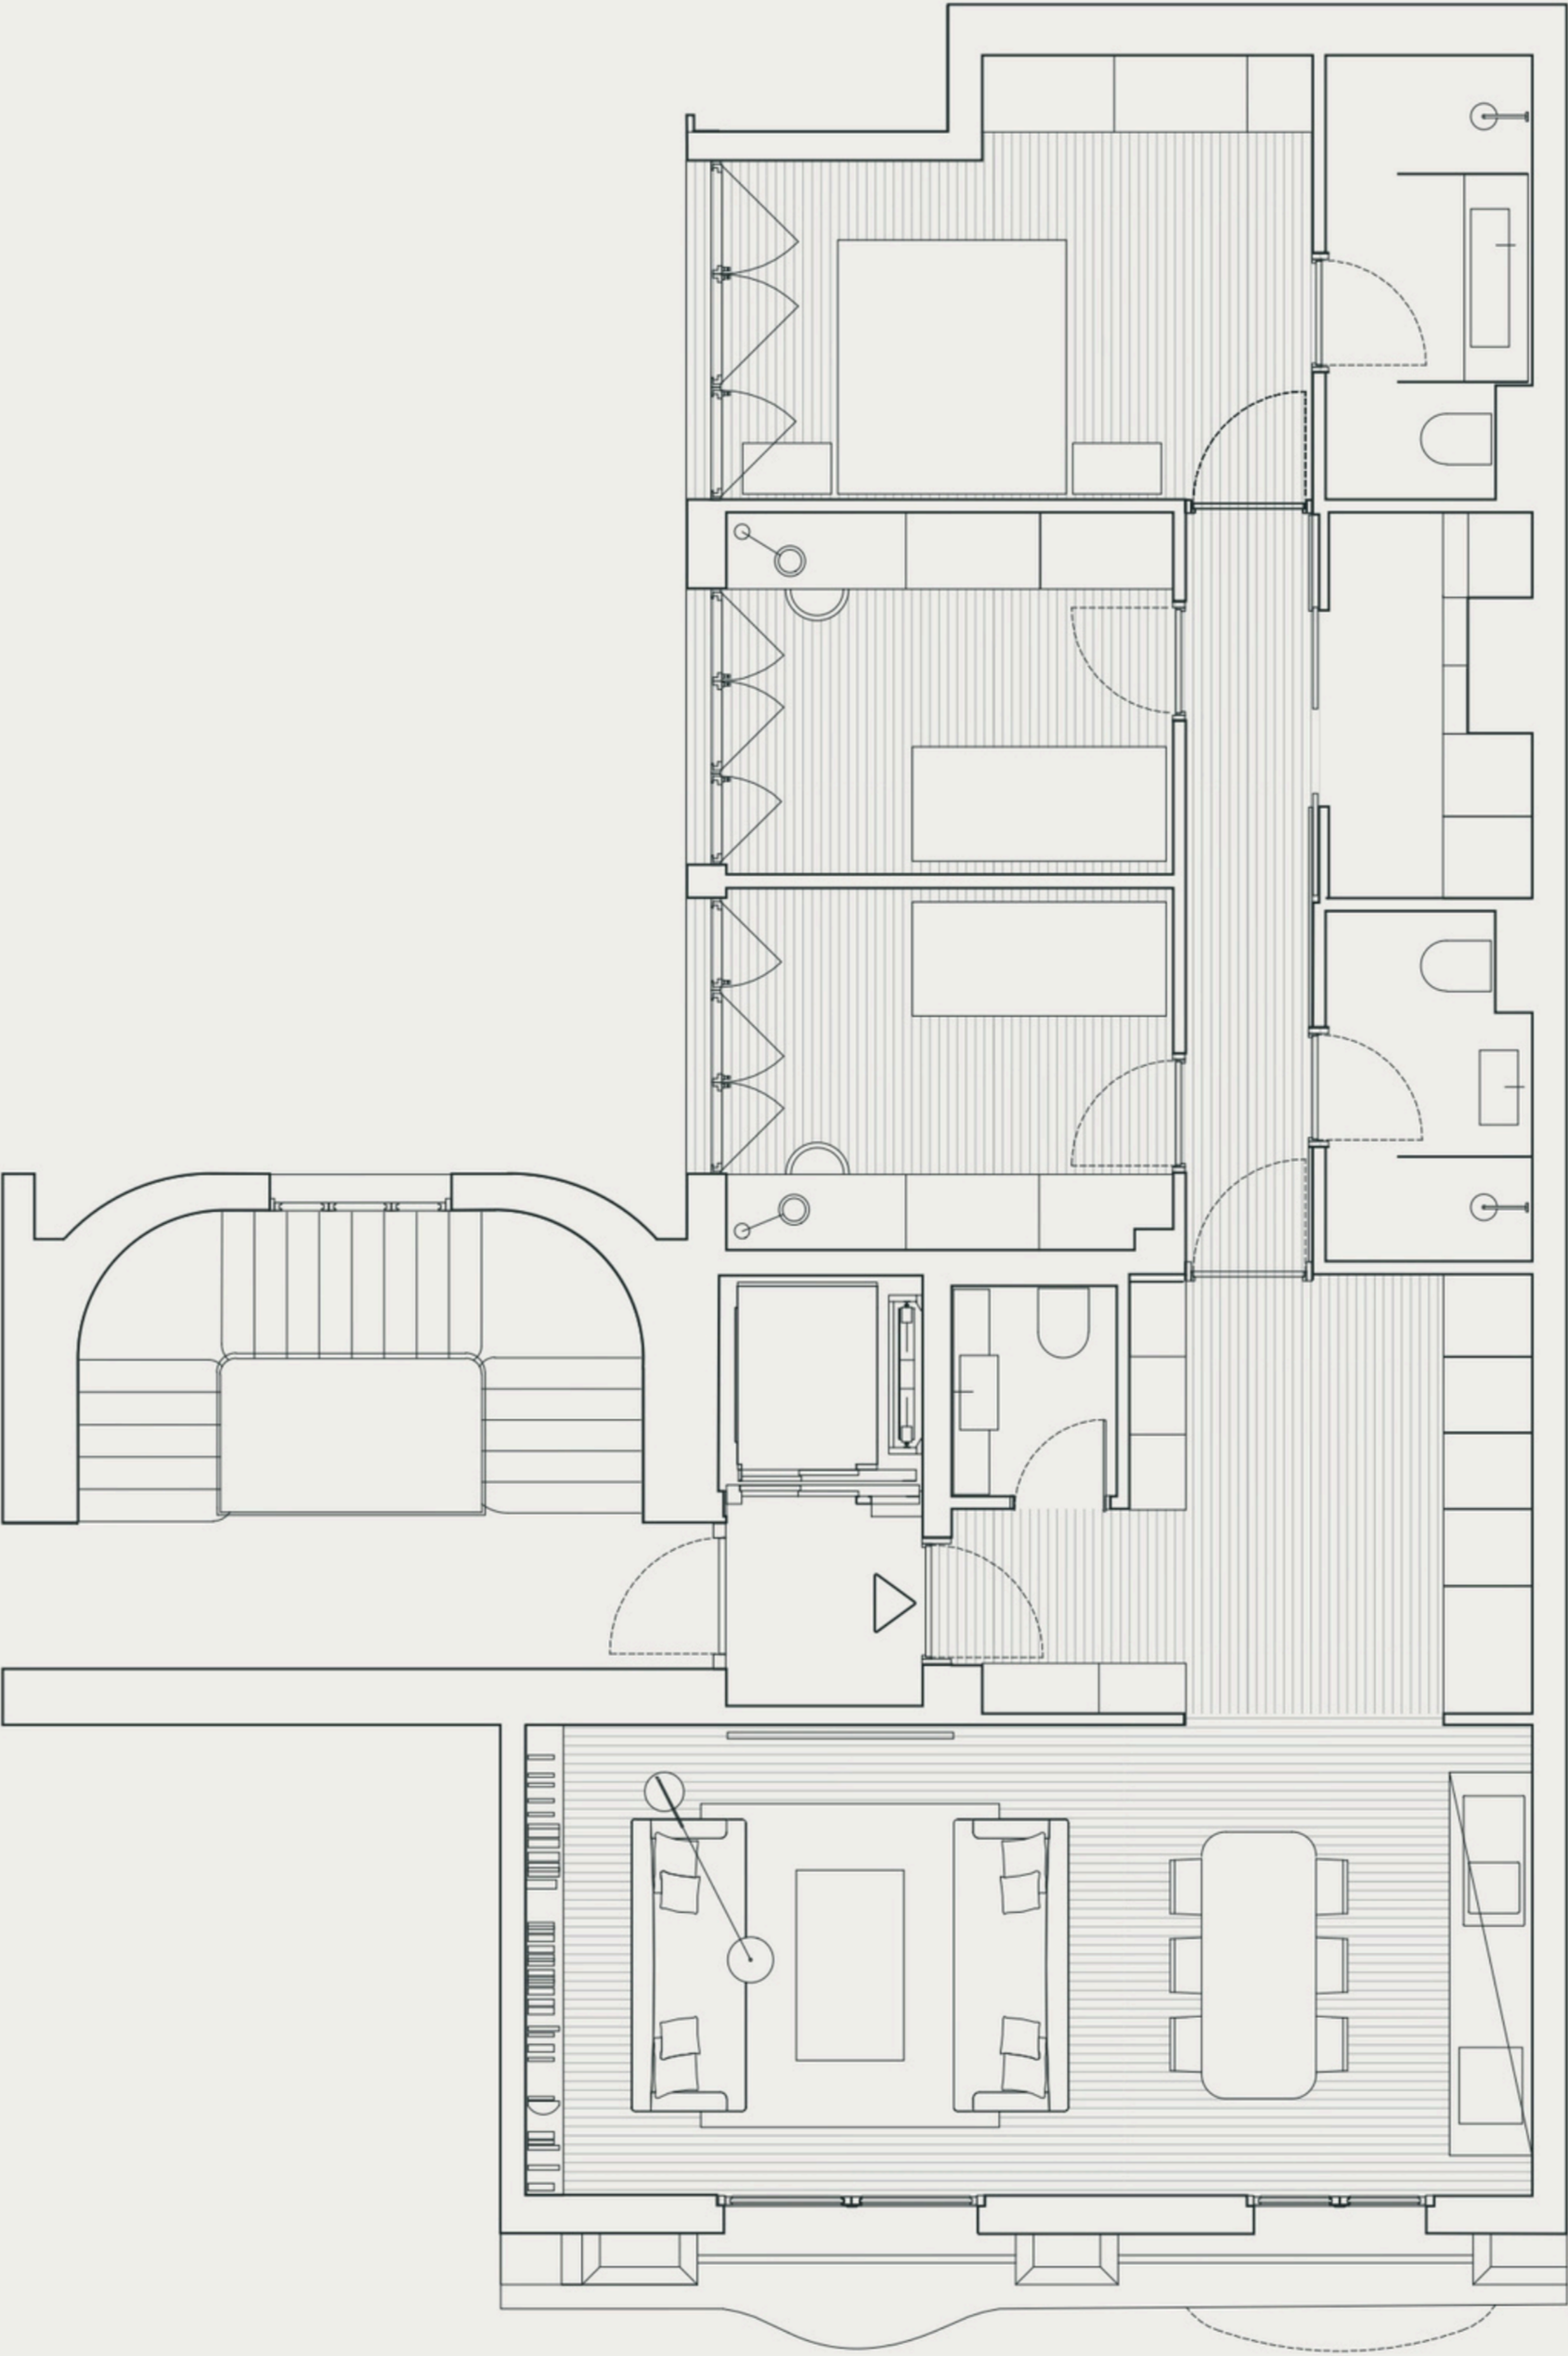

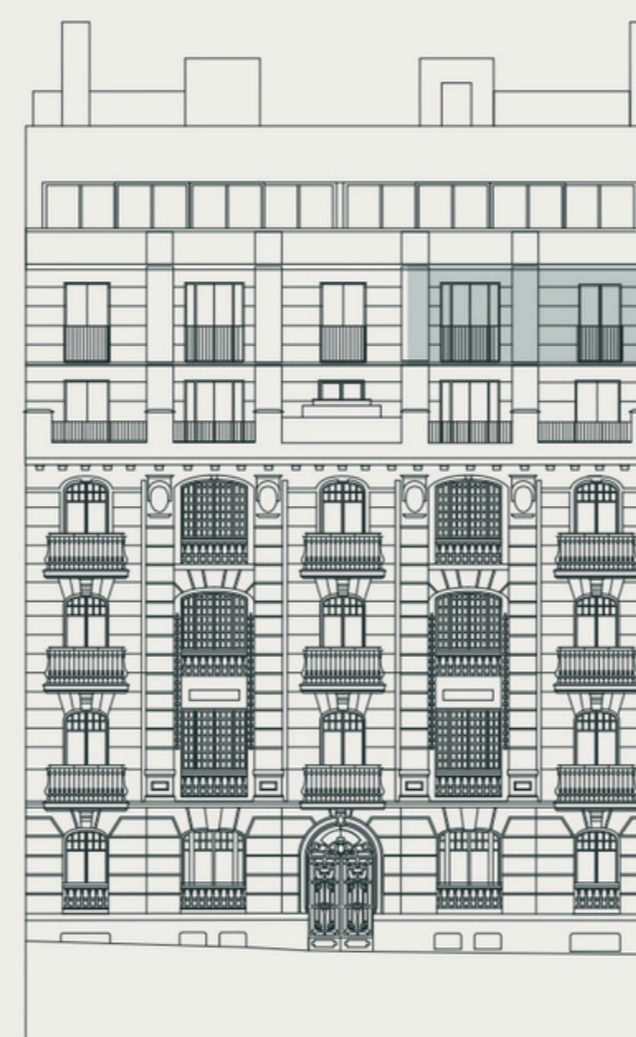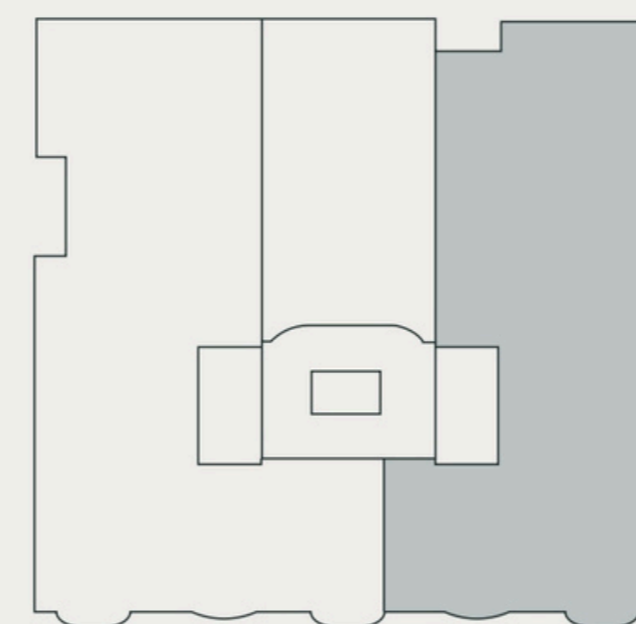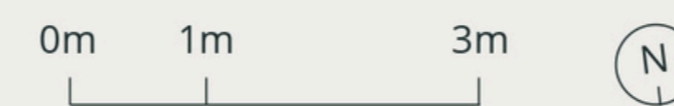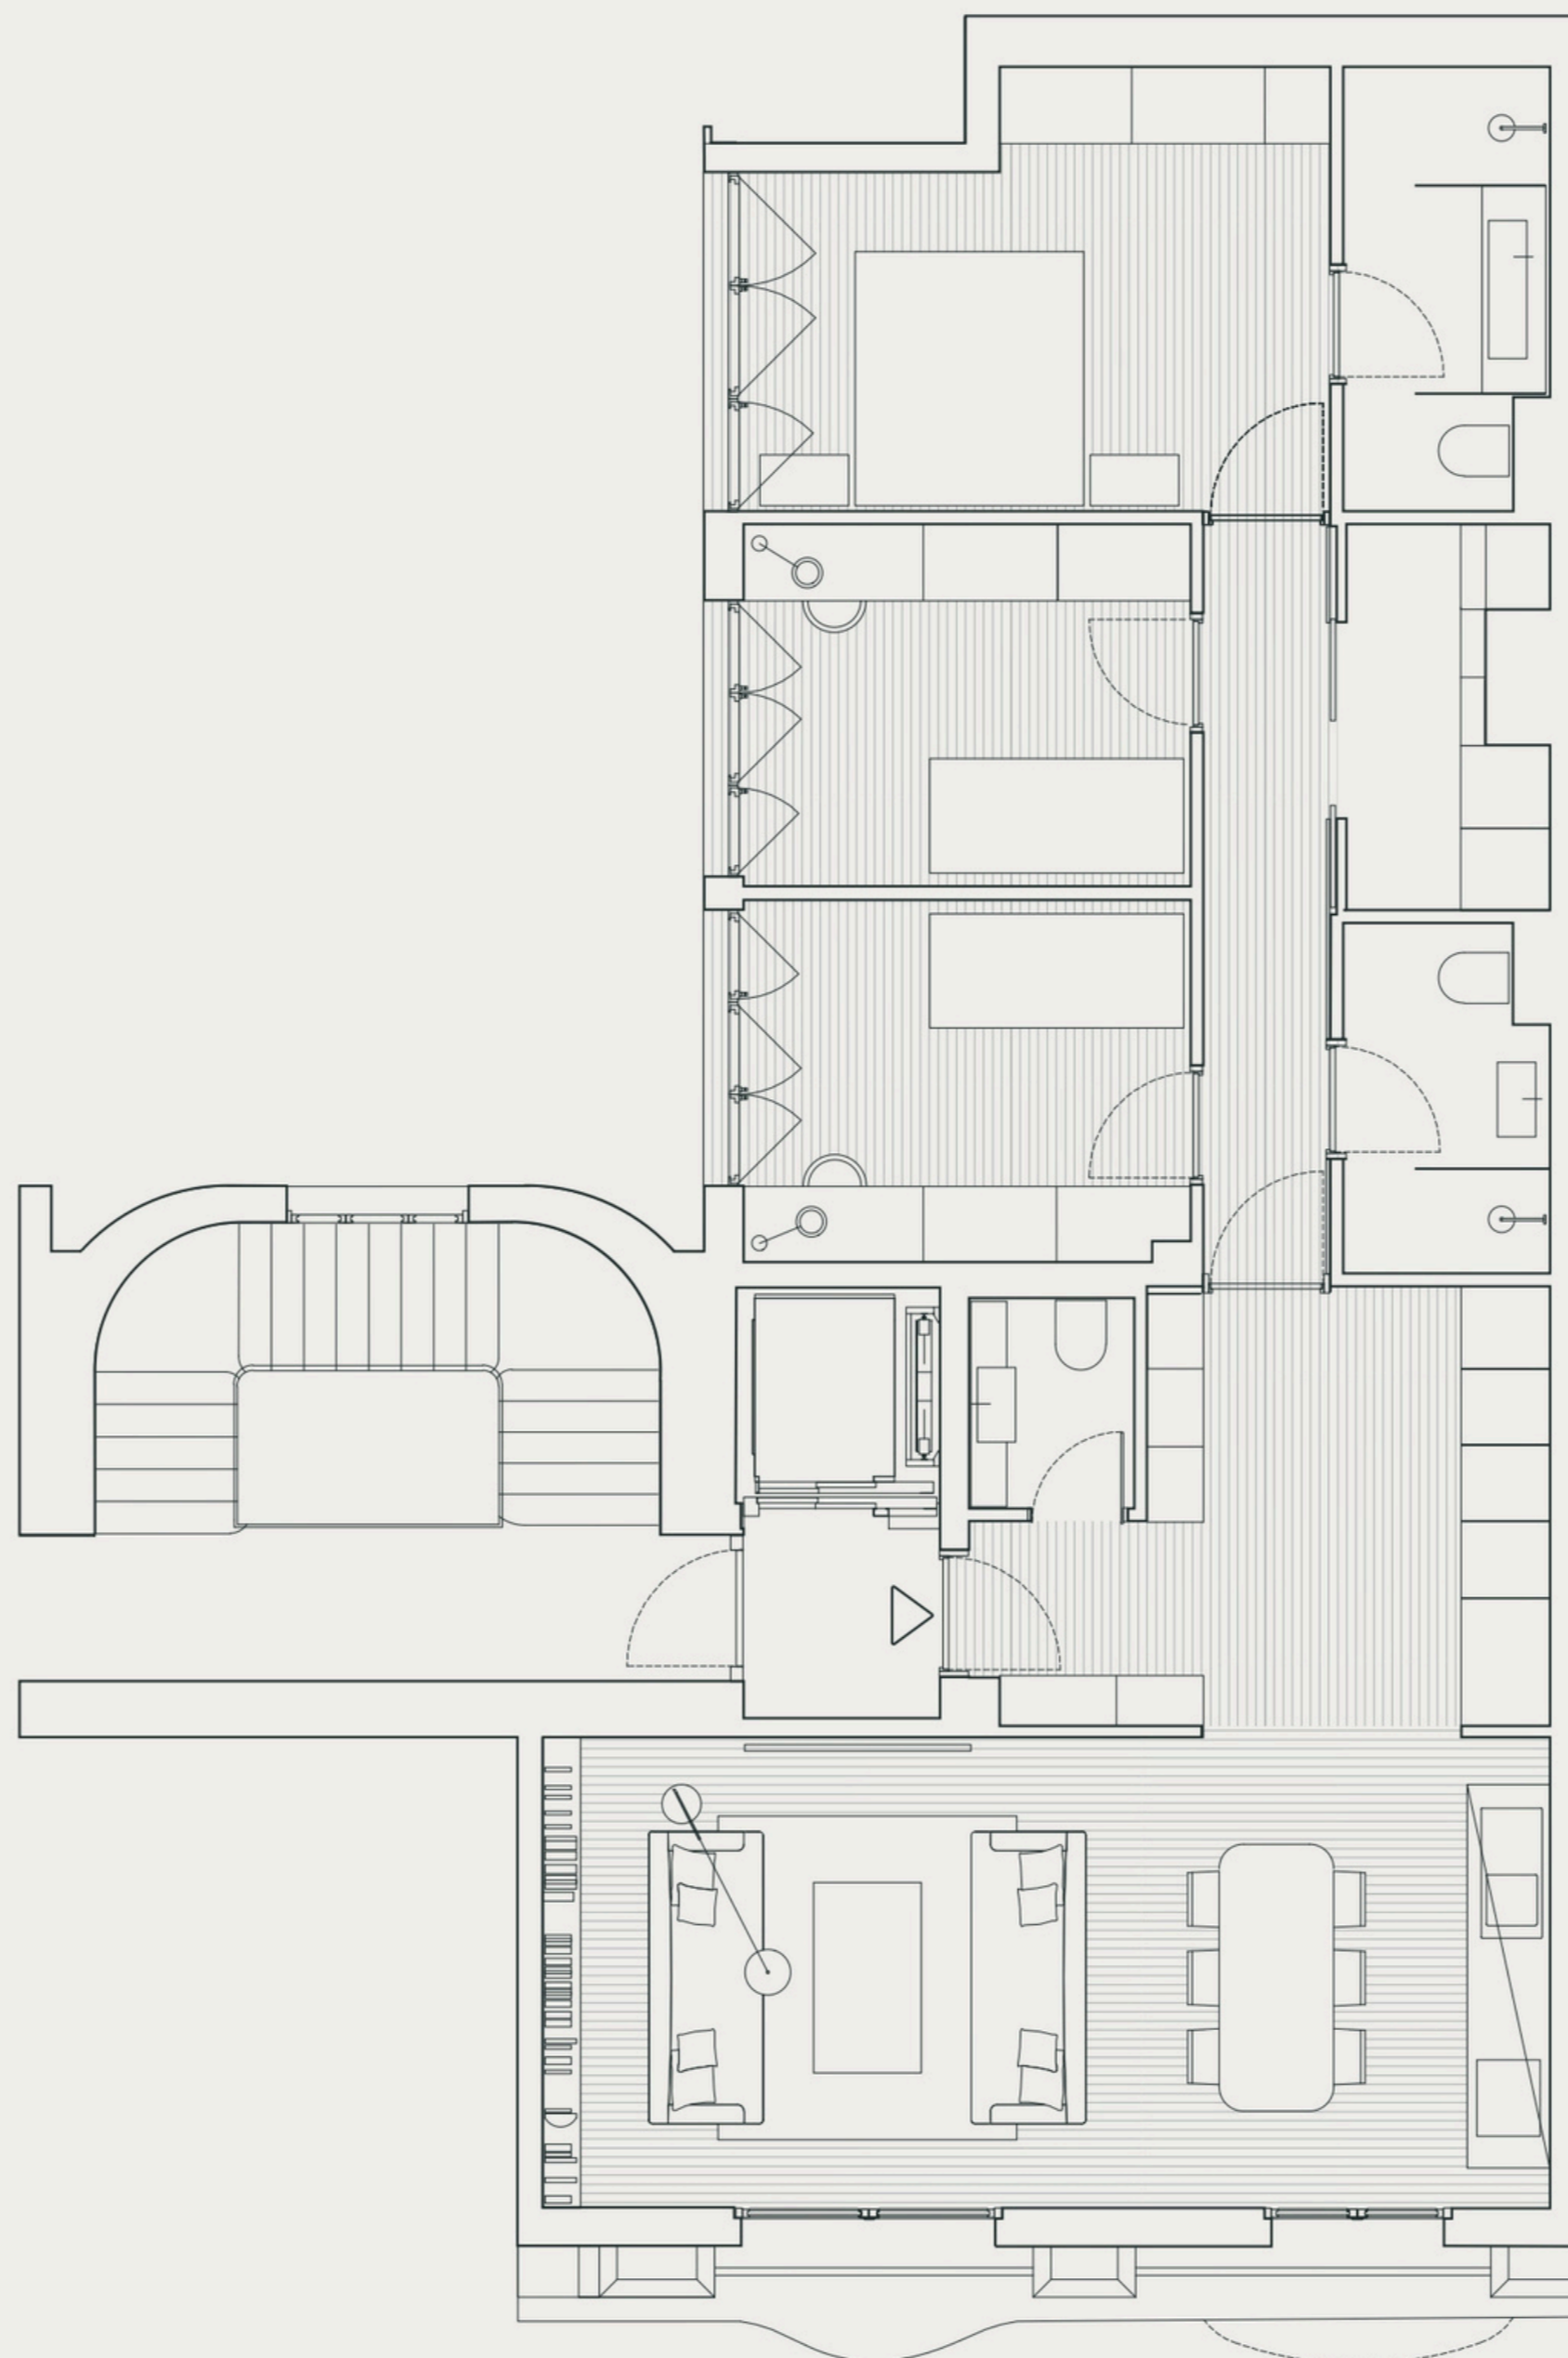

Vivienda 5B


Dos dormitorios



SUPERFICIES (M²)

Superficie construida	128,80
Superficie Construida con ZZCC	180,00
Superficie Exterior Privativa	0
Superficie Exterior Común	21,77
Superficie Trastero	5,62
Superficie Total	201,77

ESPECIFICACIONES TÉCNICAS

Dormitorios	2
Cuartos de baño	2
Aseos	1
Trastero	1

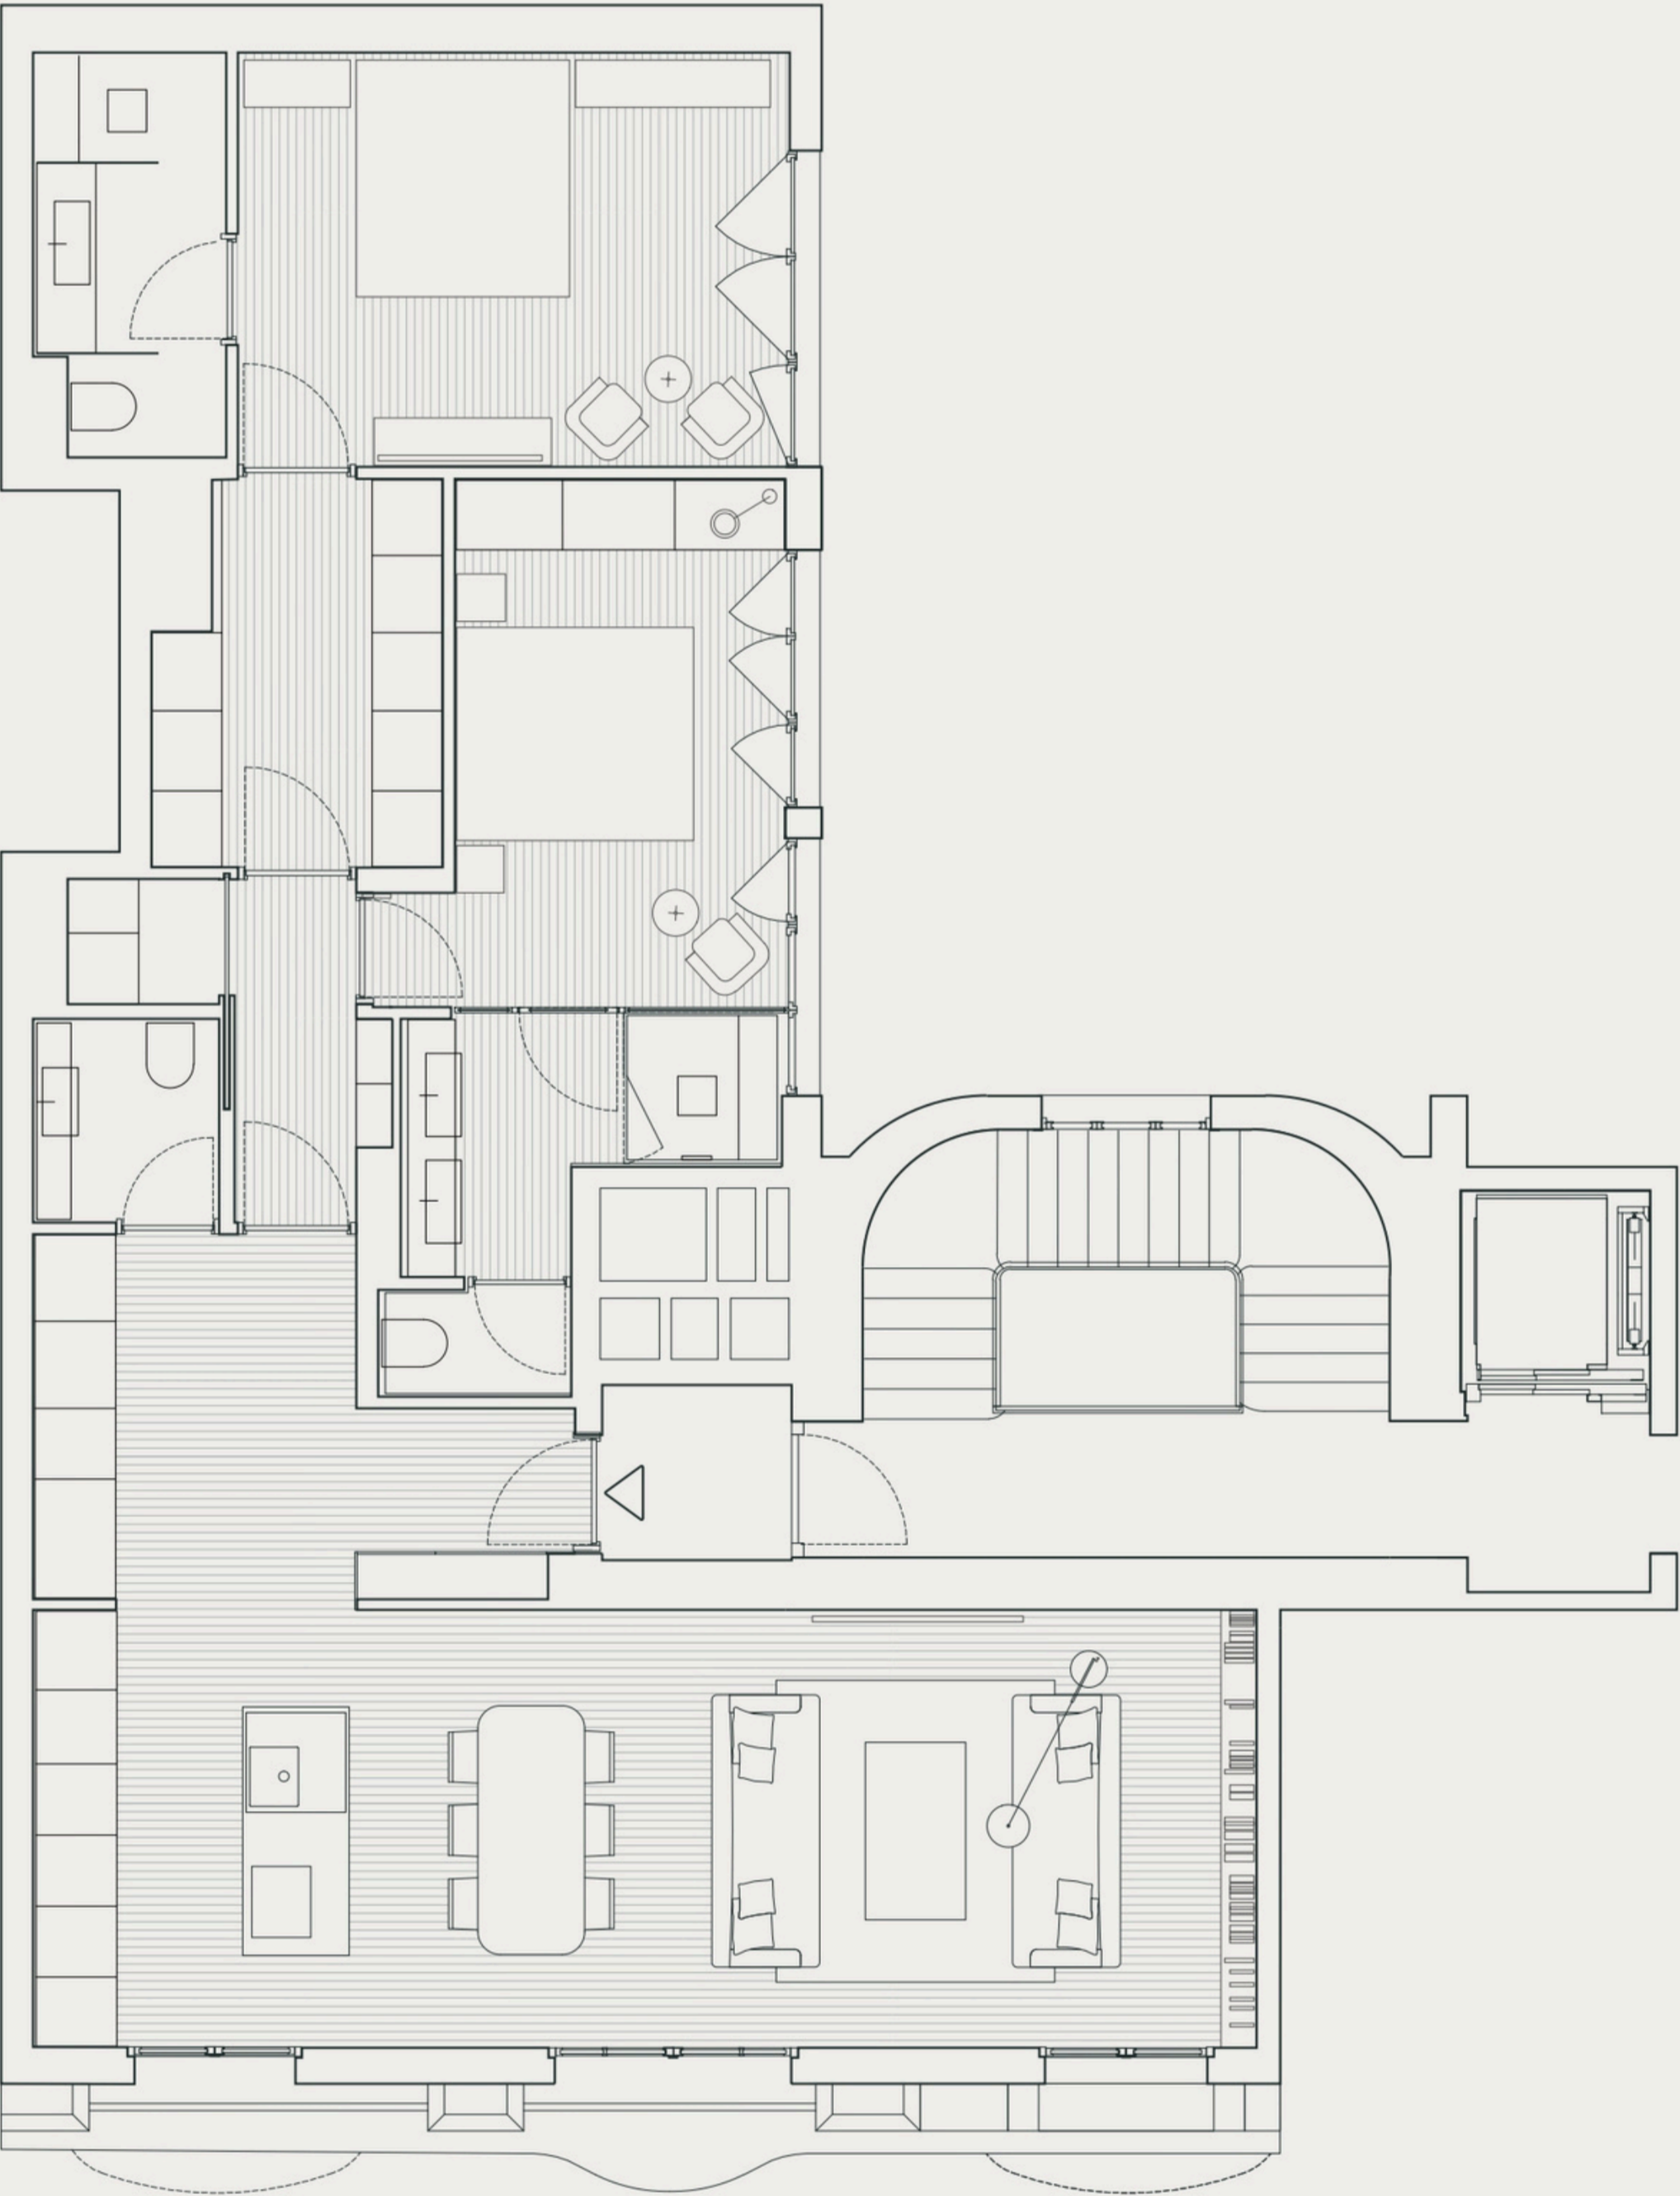

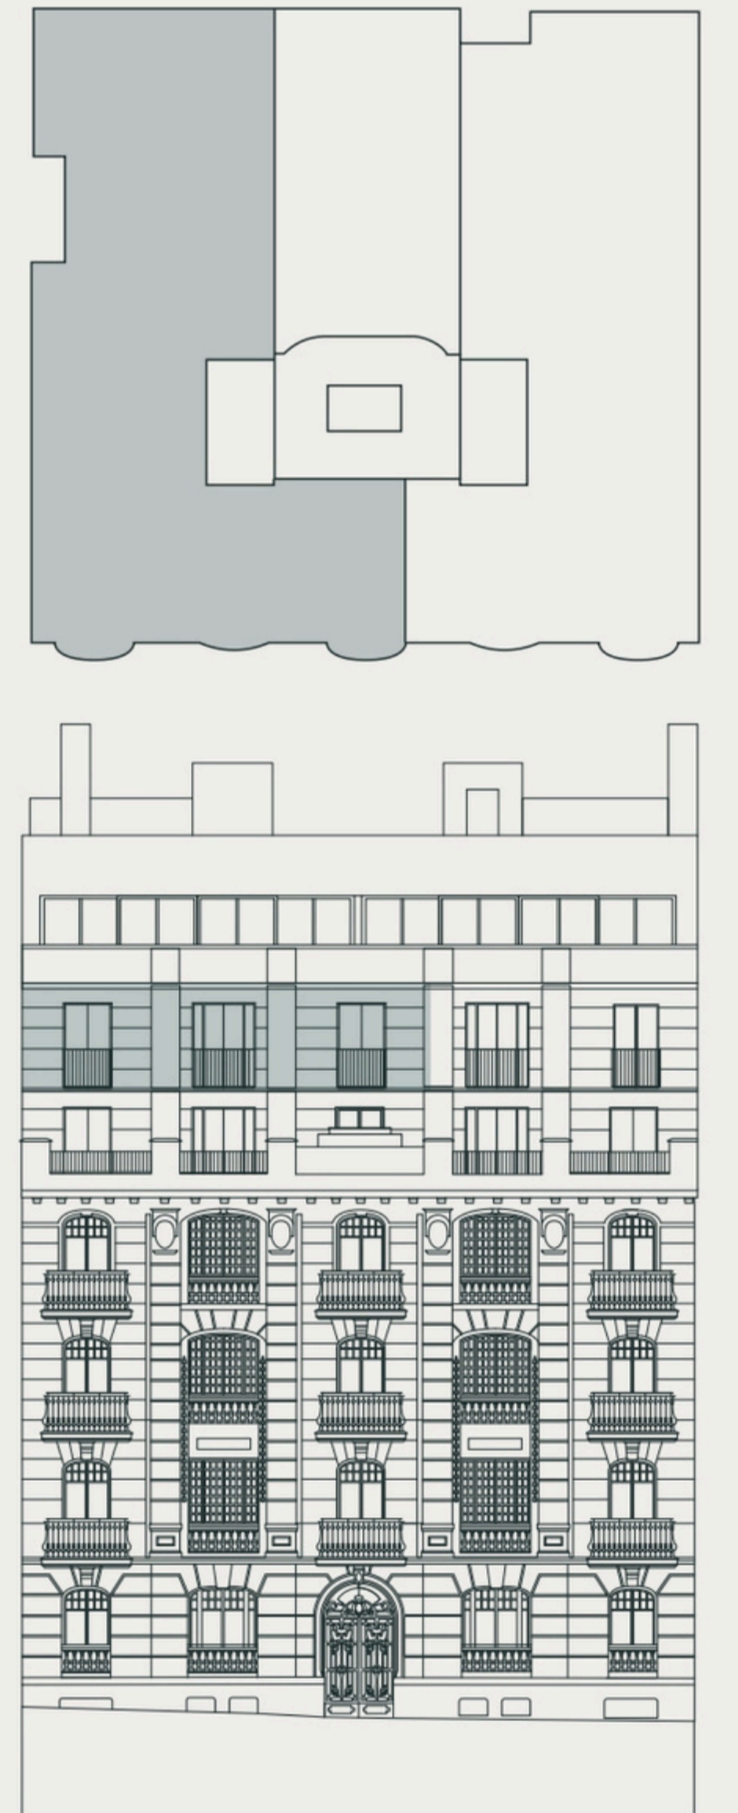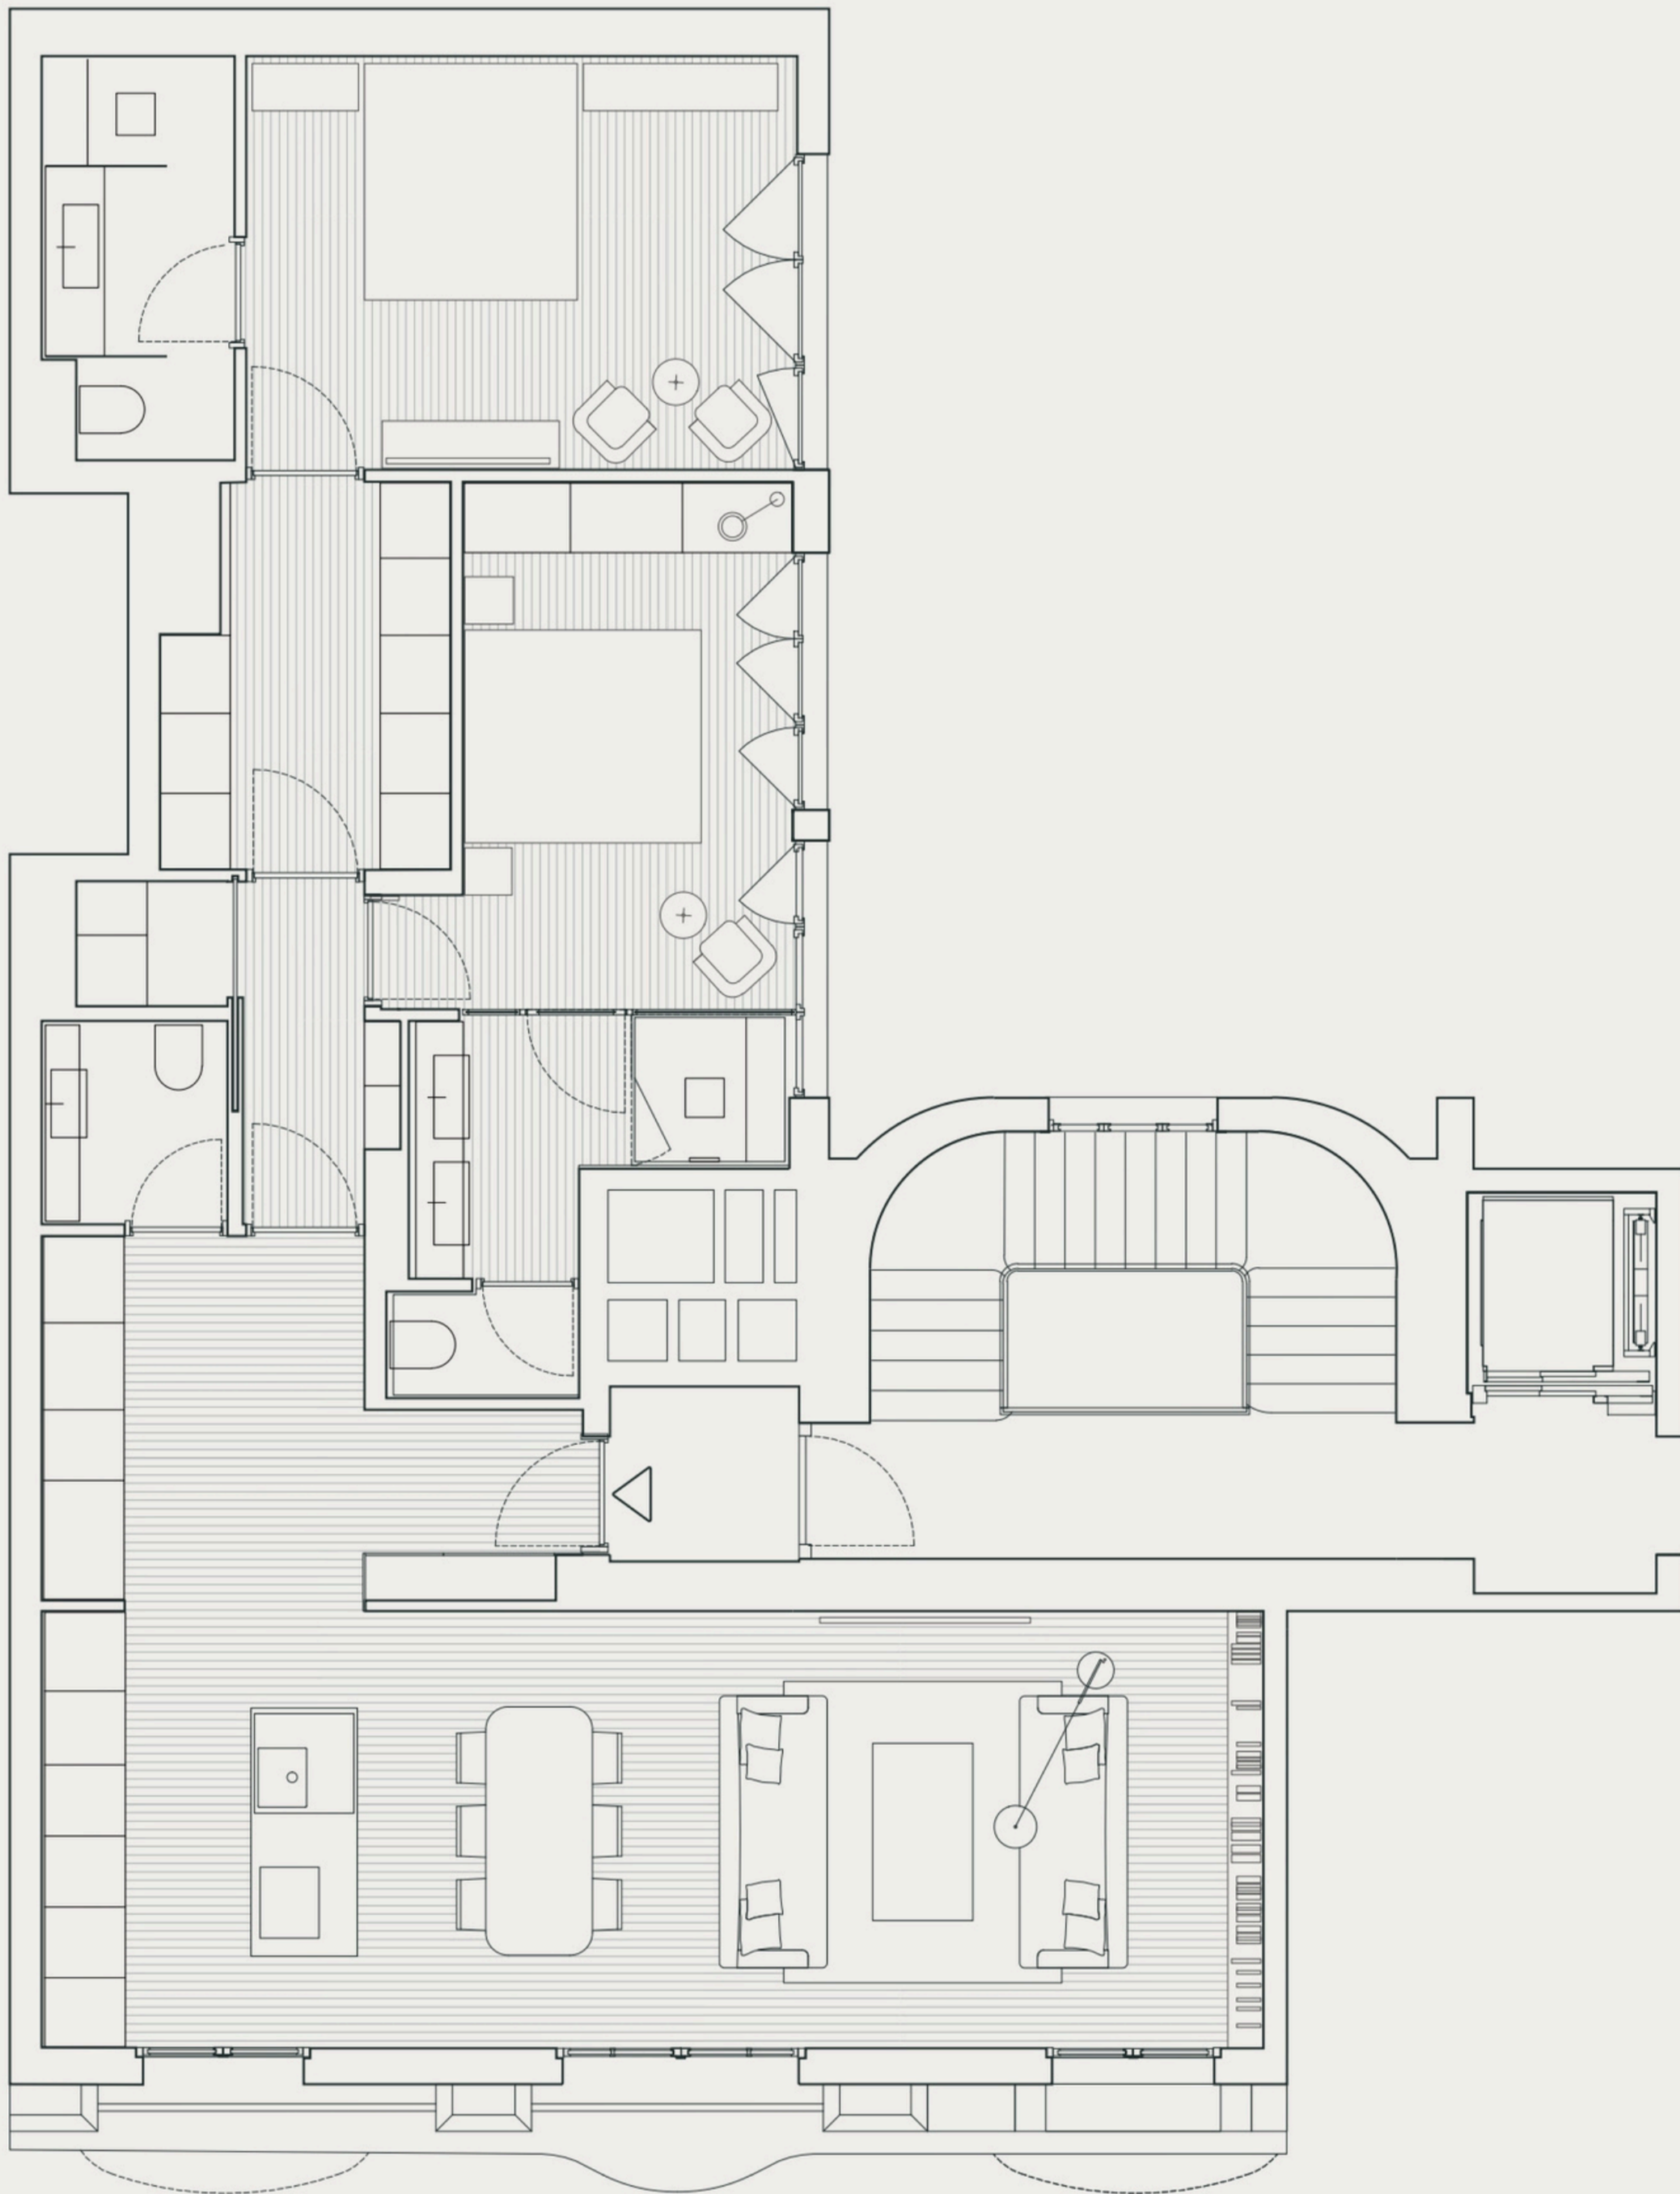


Vivienda IA




SUPERFICIES (M²)

Superficie construida	122,84
Superficie Construida con ZZCC	171,67
Superficie Exterior Privativa	1,31
Superficie Exterior Común	20,77
Superficie Trastero	5,62
Superficie Total	193,75

ESPECIFICACIONES TÉCNICAS

Dormitorios	3
Cuartos de baño	2
Aseos	1
Trastero	1

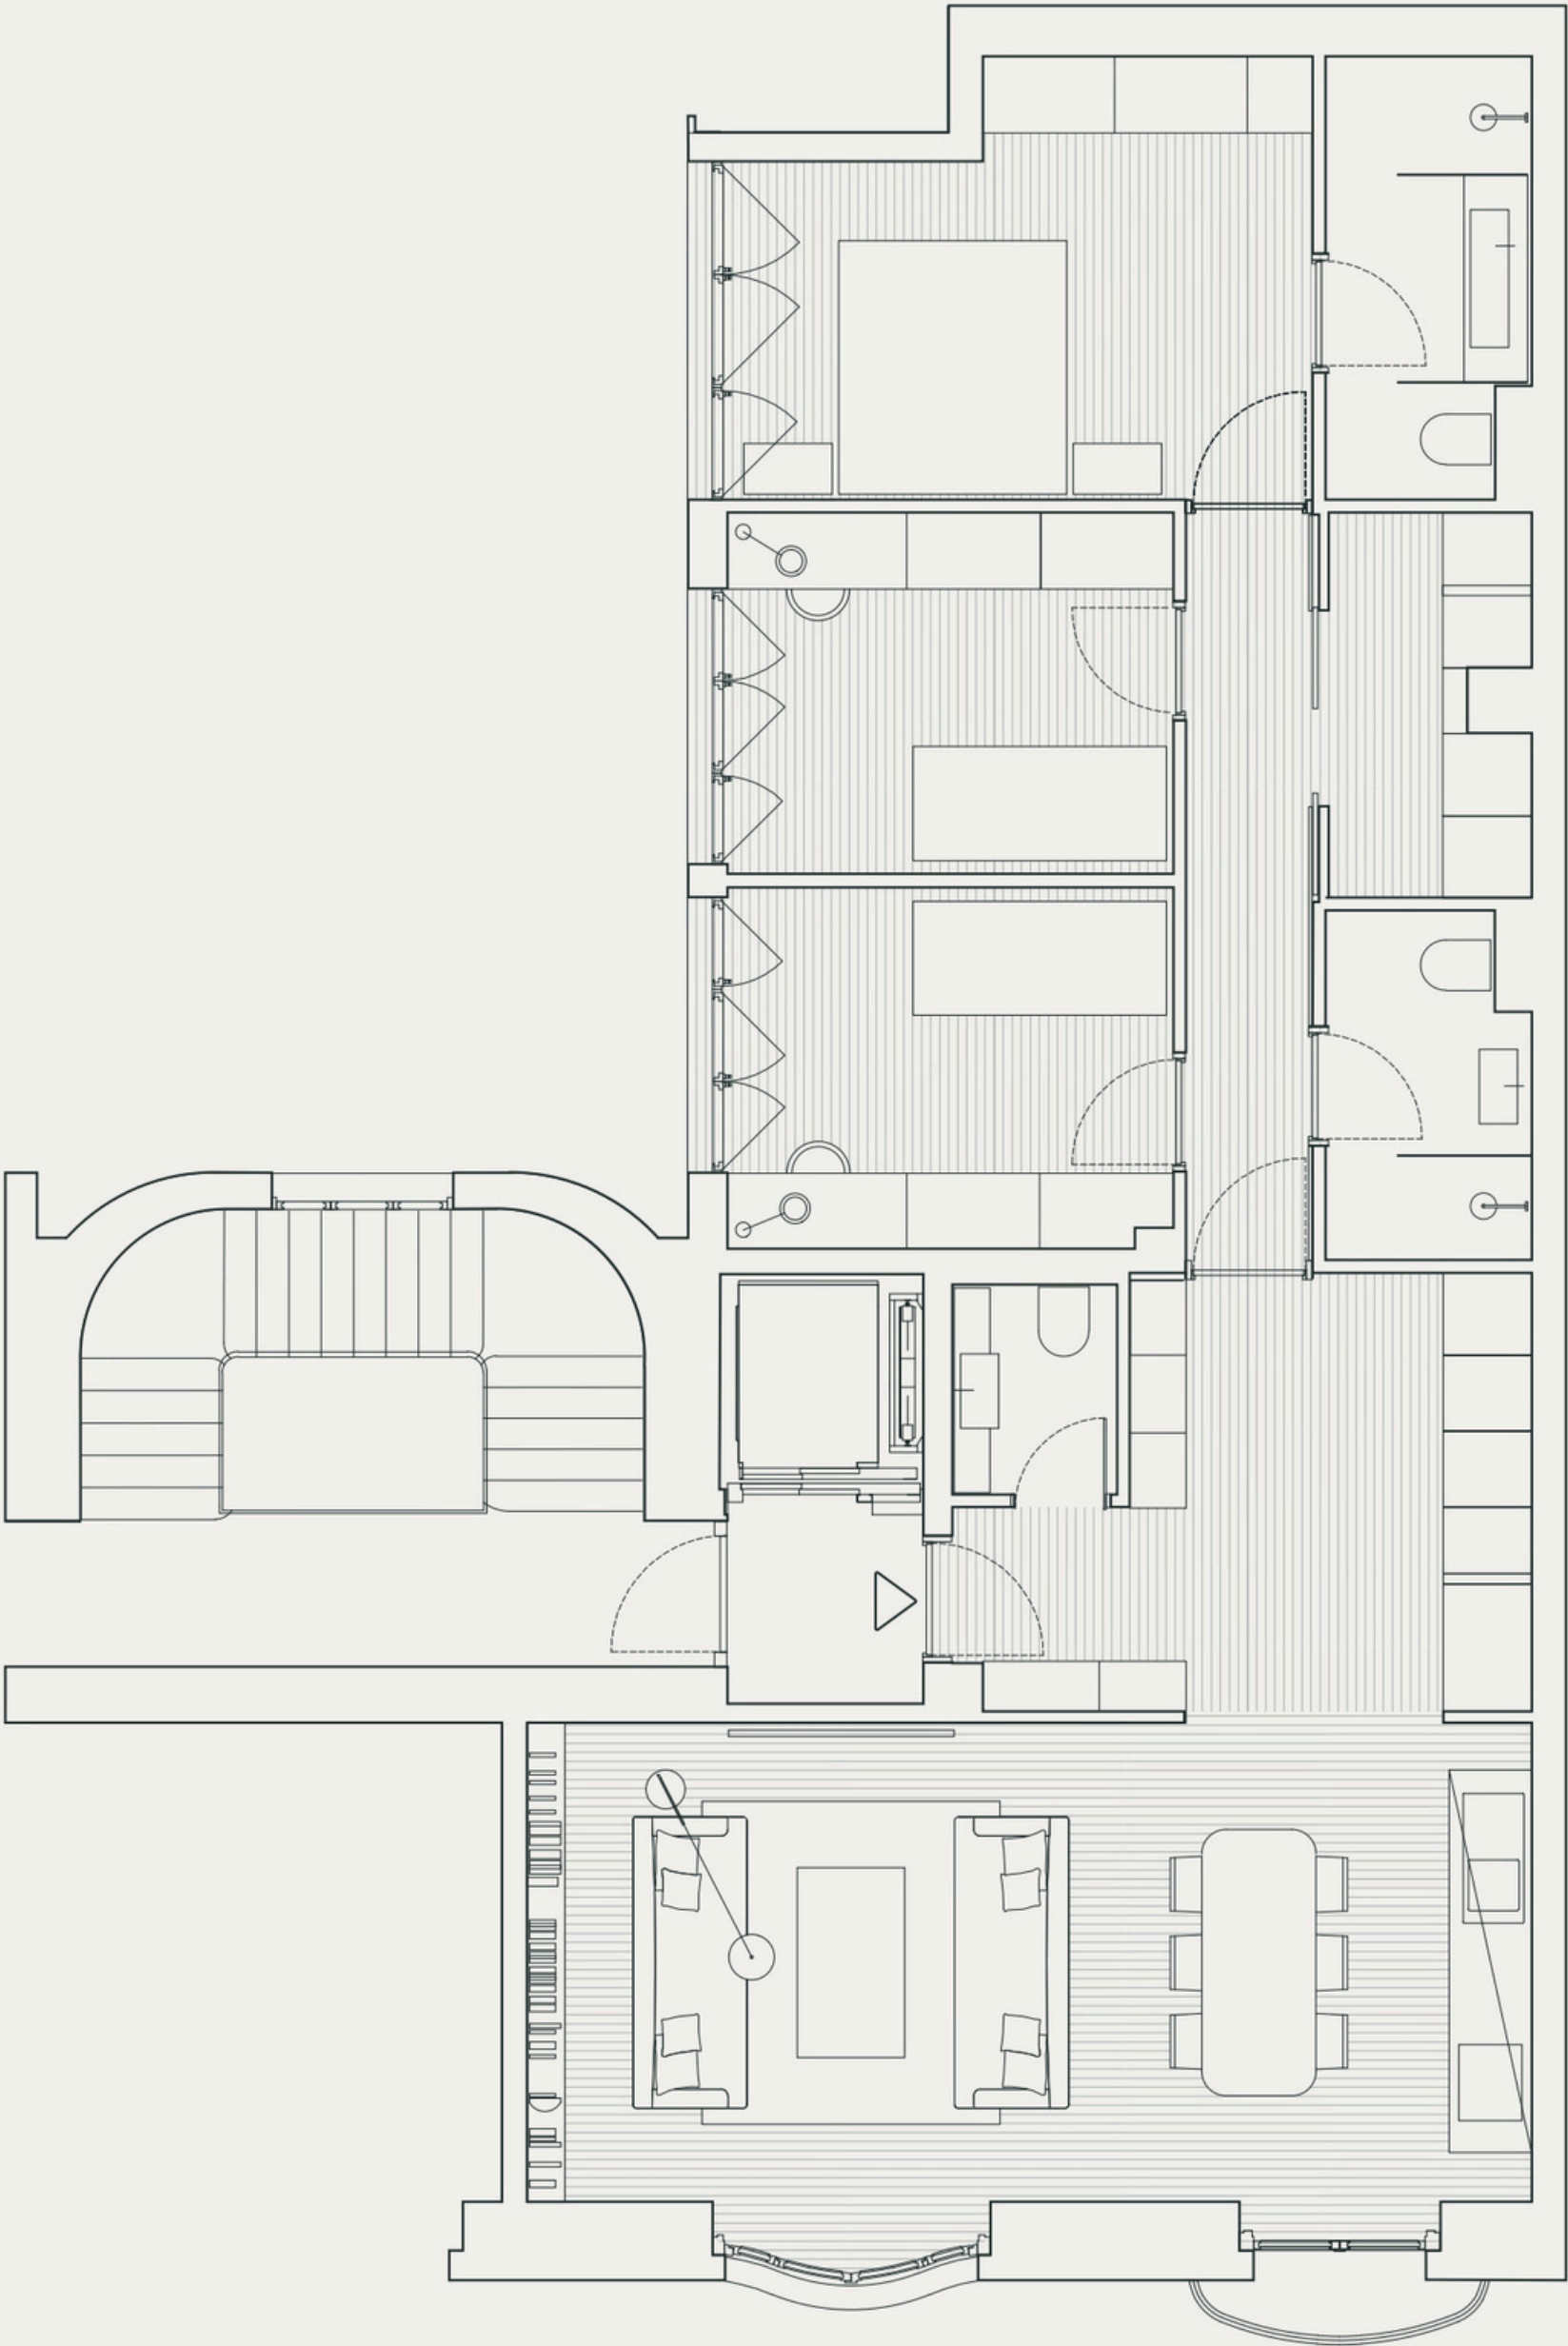

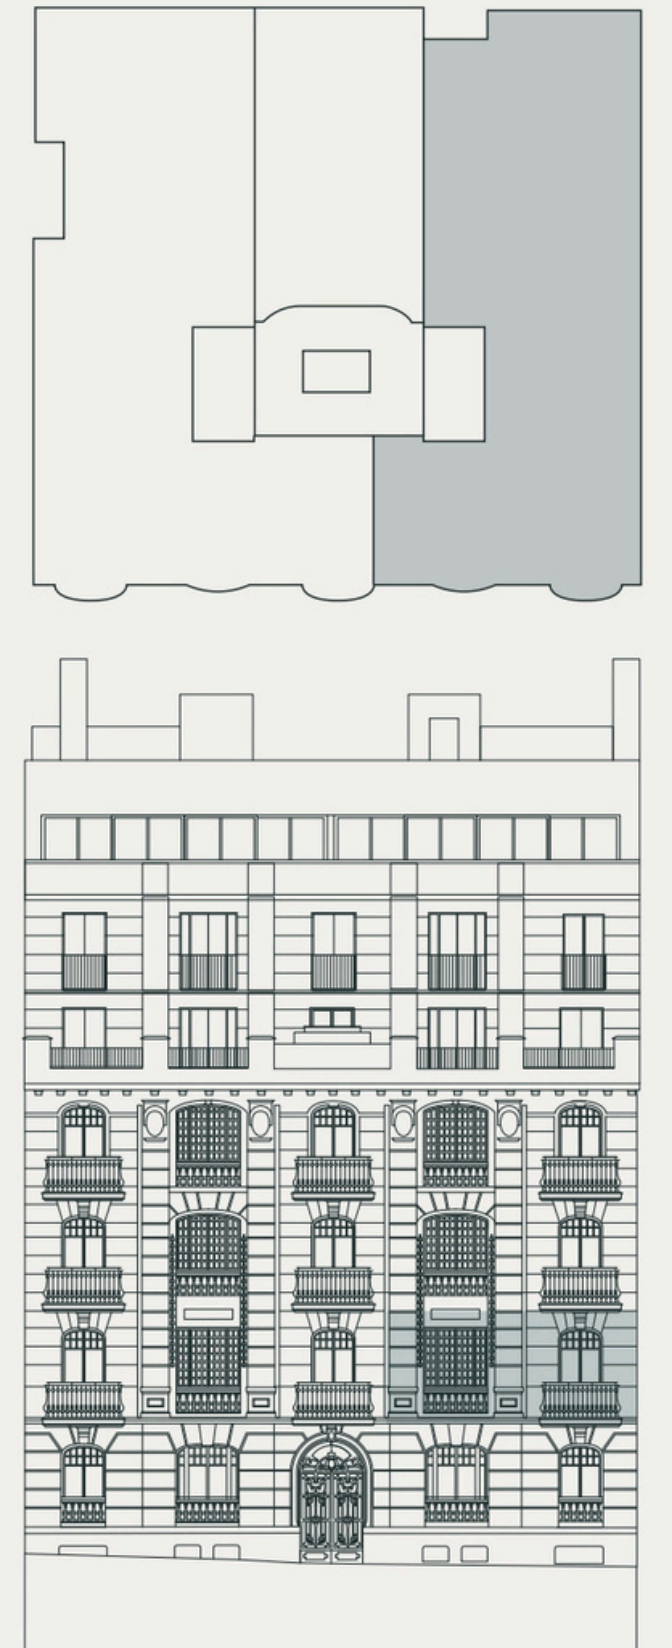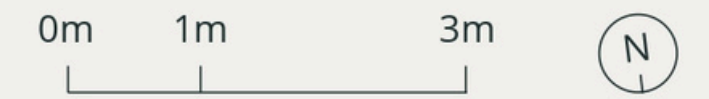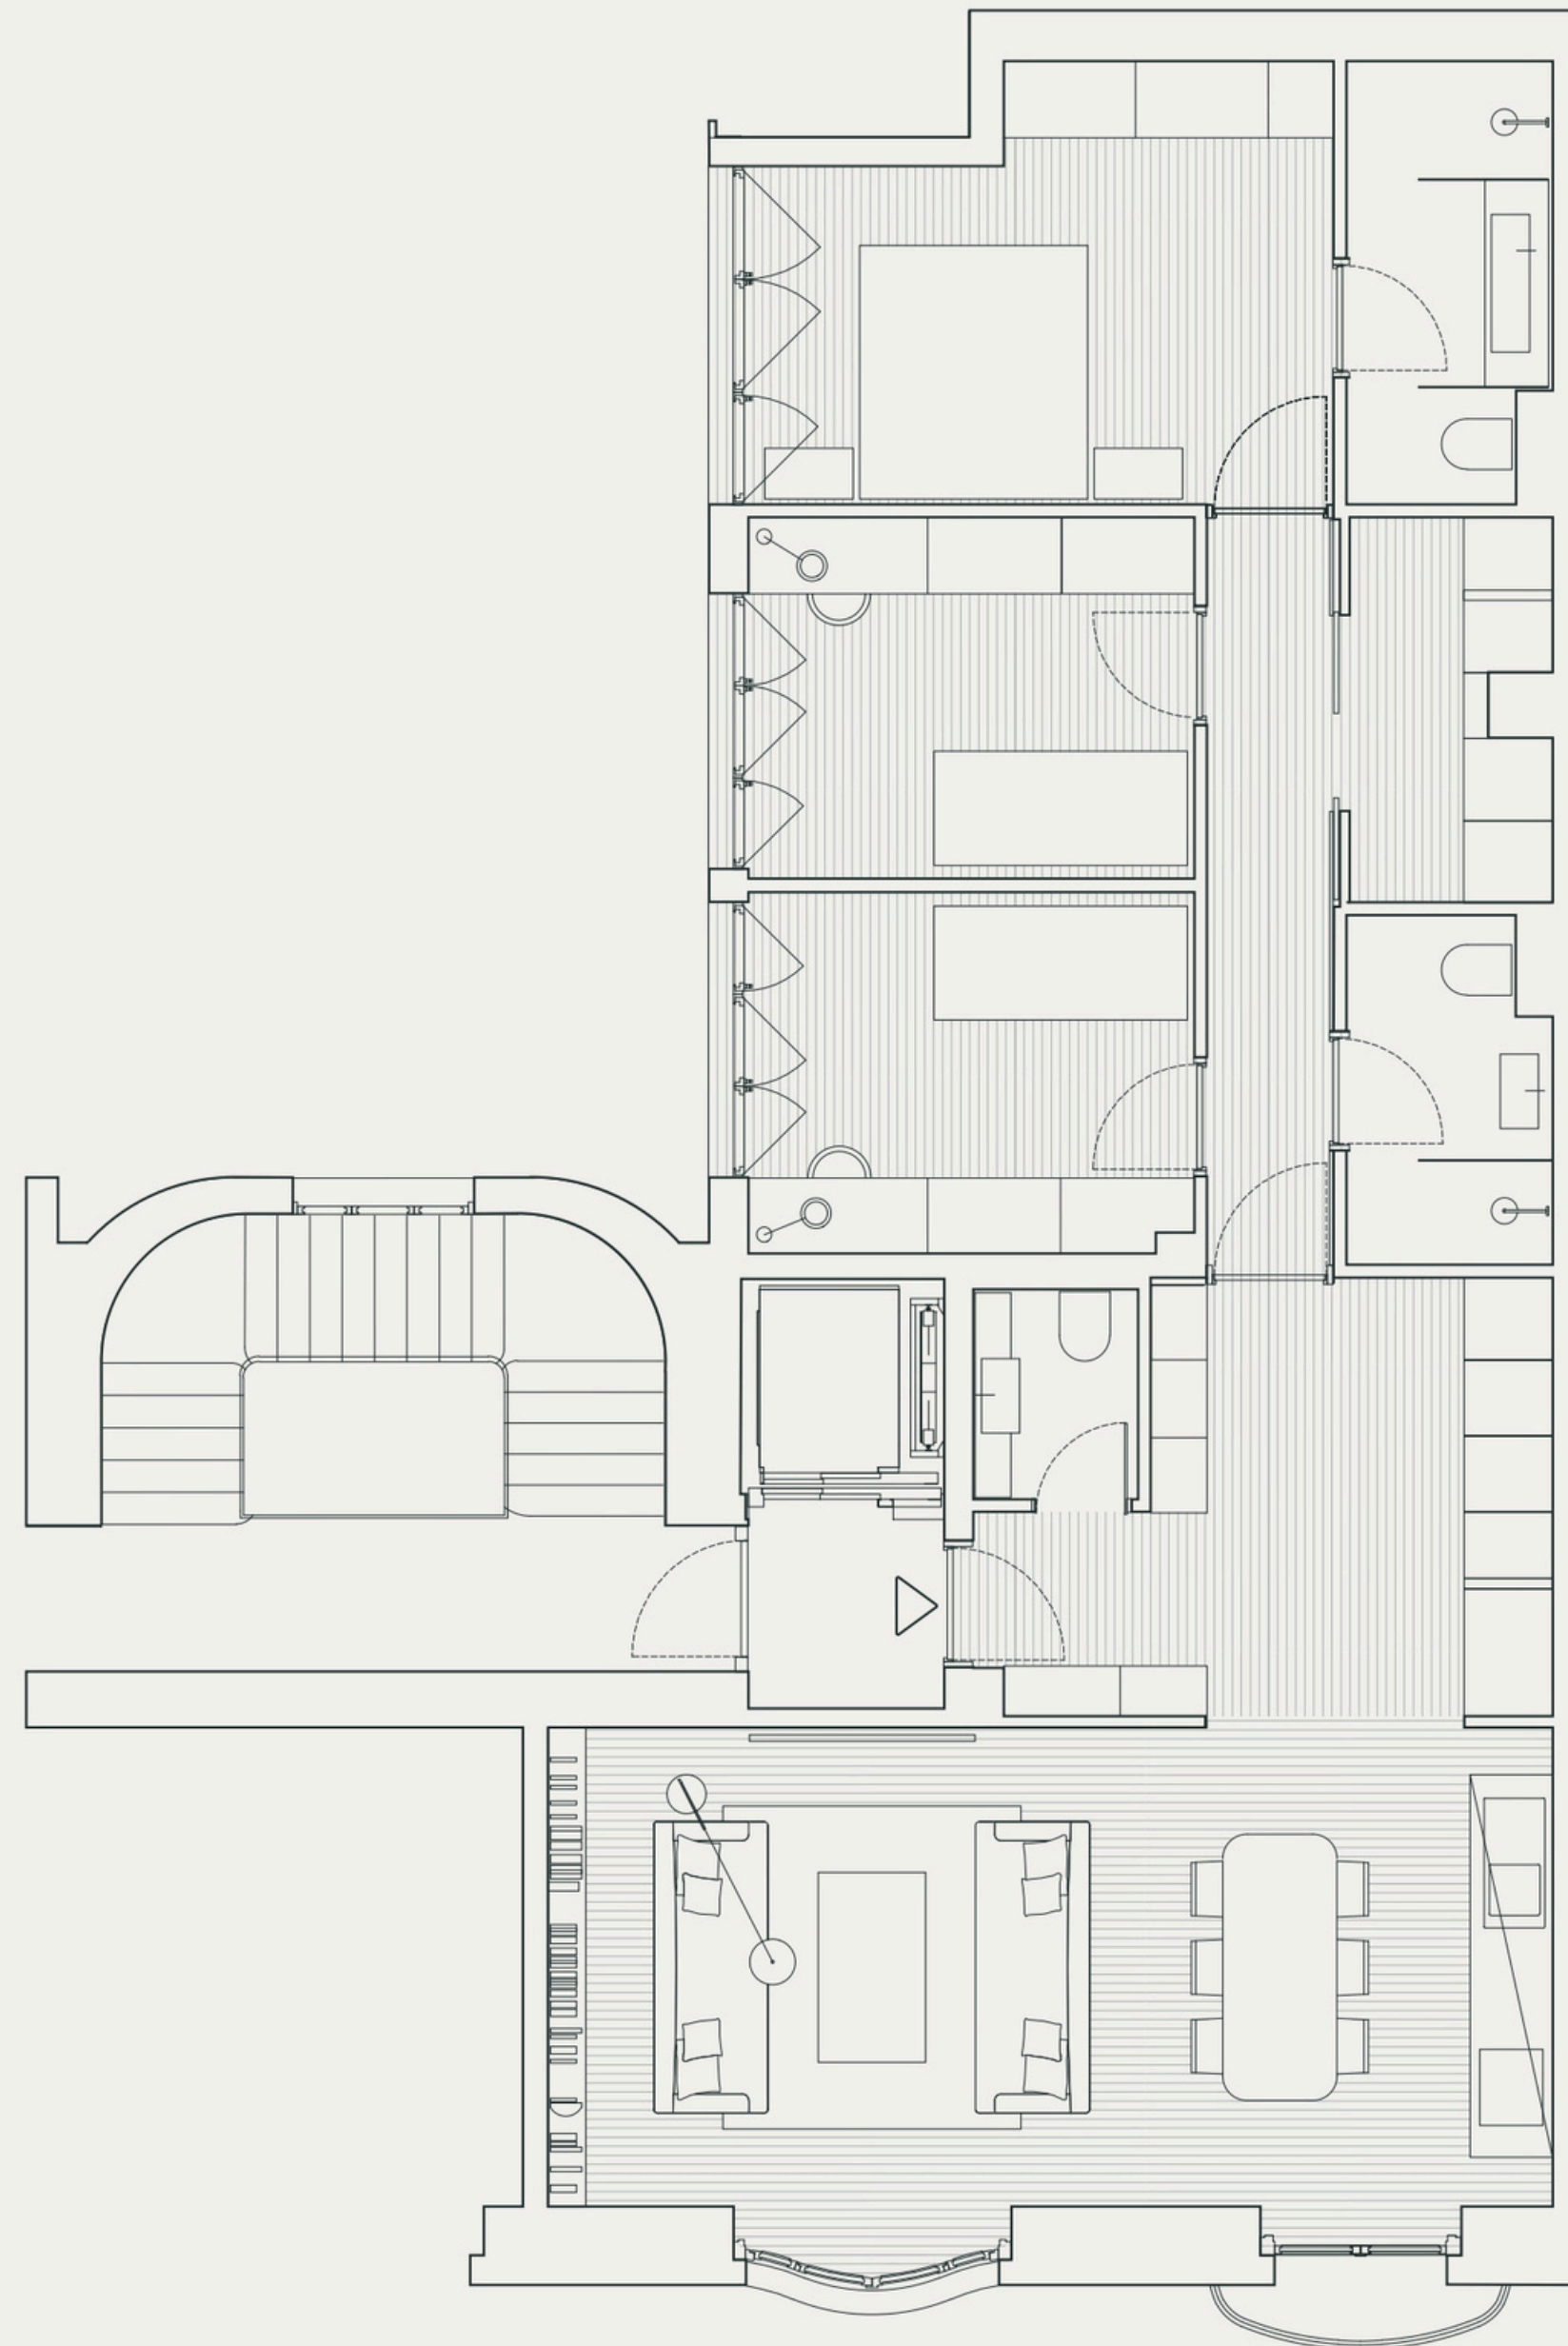




Vivienda 1B

Dos dormitorios

SUPERFICIES (M²)	
Superficie construida	133,08
Superficie Construida con ZZCC	185,98
Superficie Exterior Privativa	2,26
Superficie Exterior Común	22,50
Superficie Trastero	5,62
Superficie Total	210,74

ESPECIFICACIONES TÉCNICAS	
Dormitorios	2
Cuartos de baño	2
Aseos	1
Trastero	1

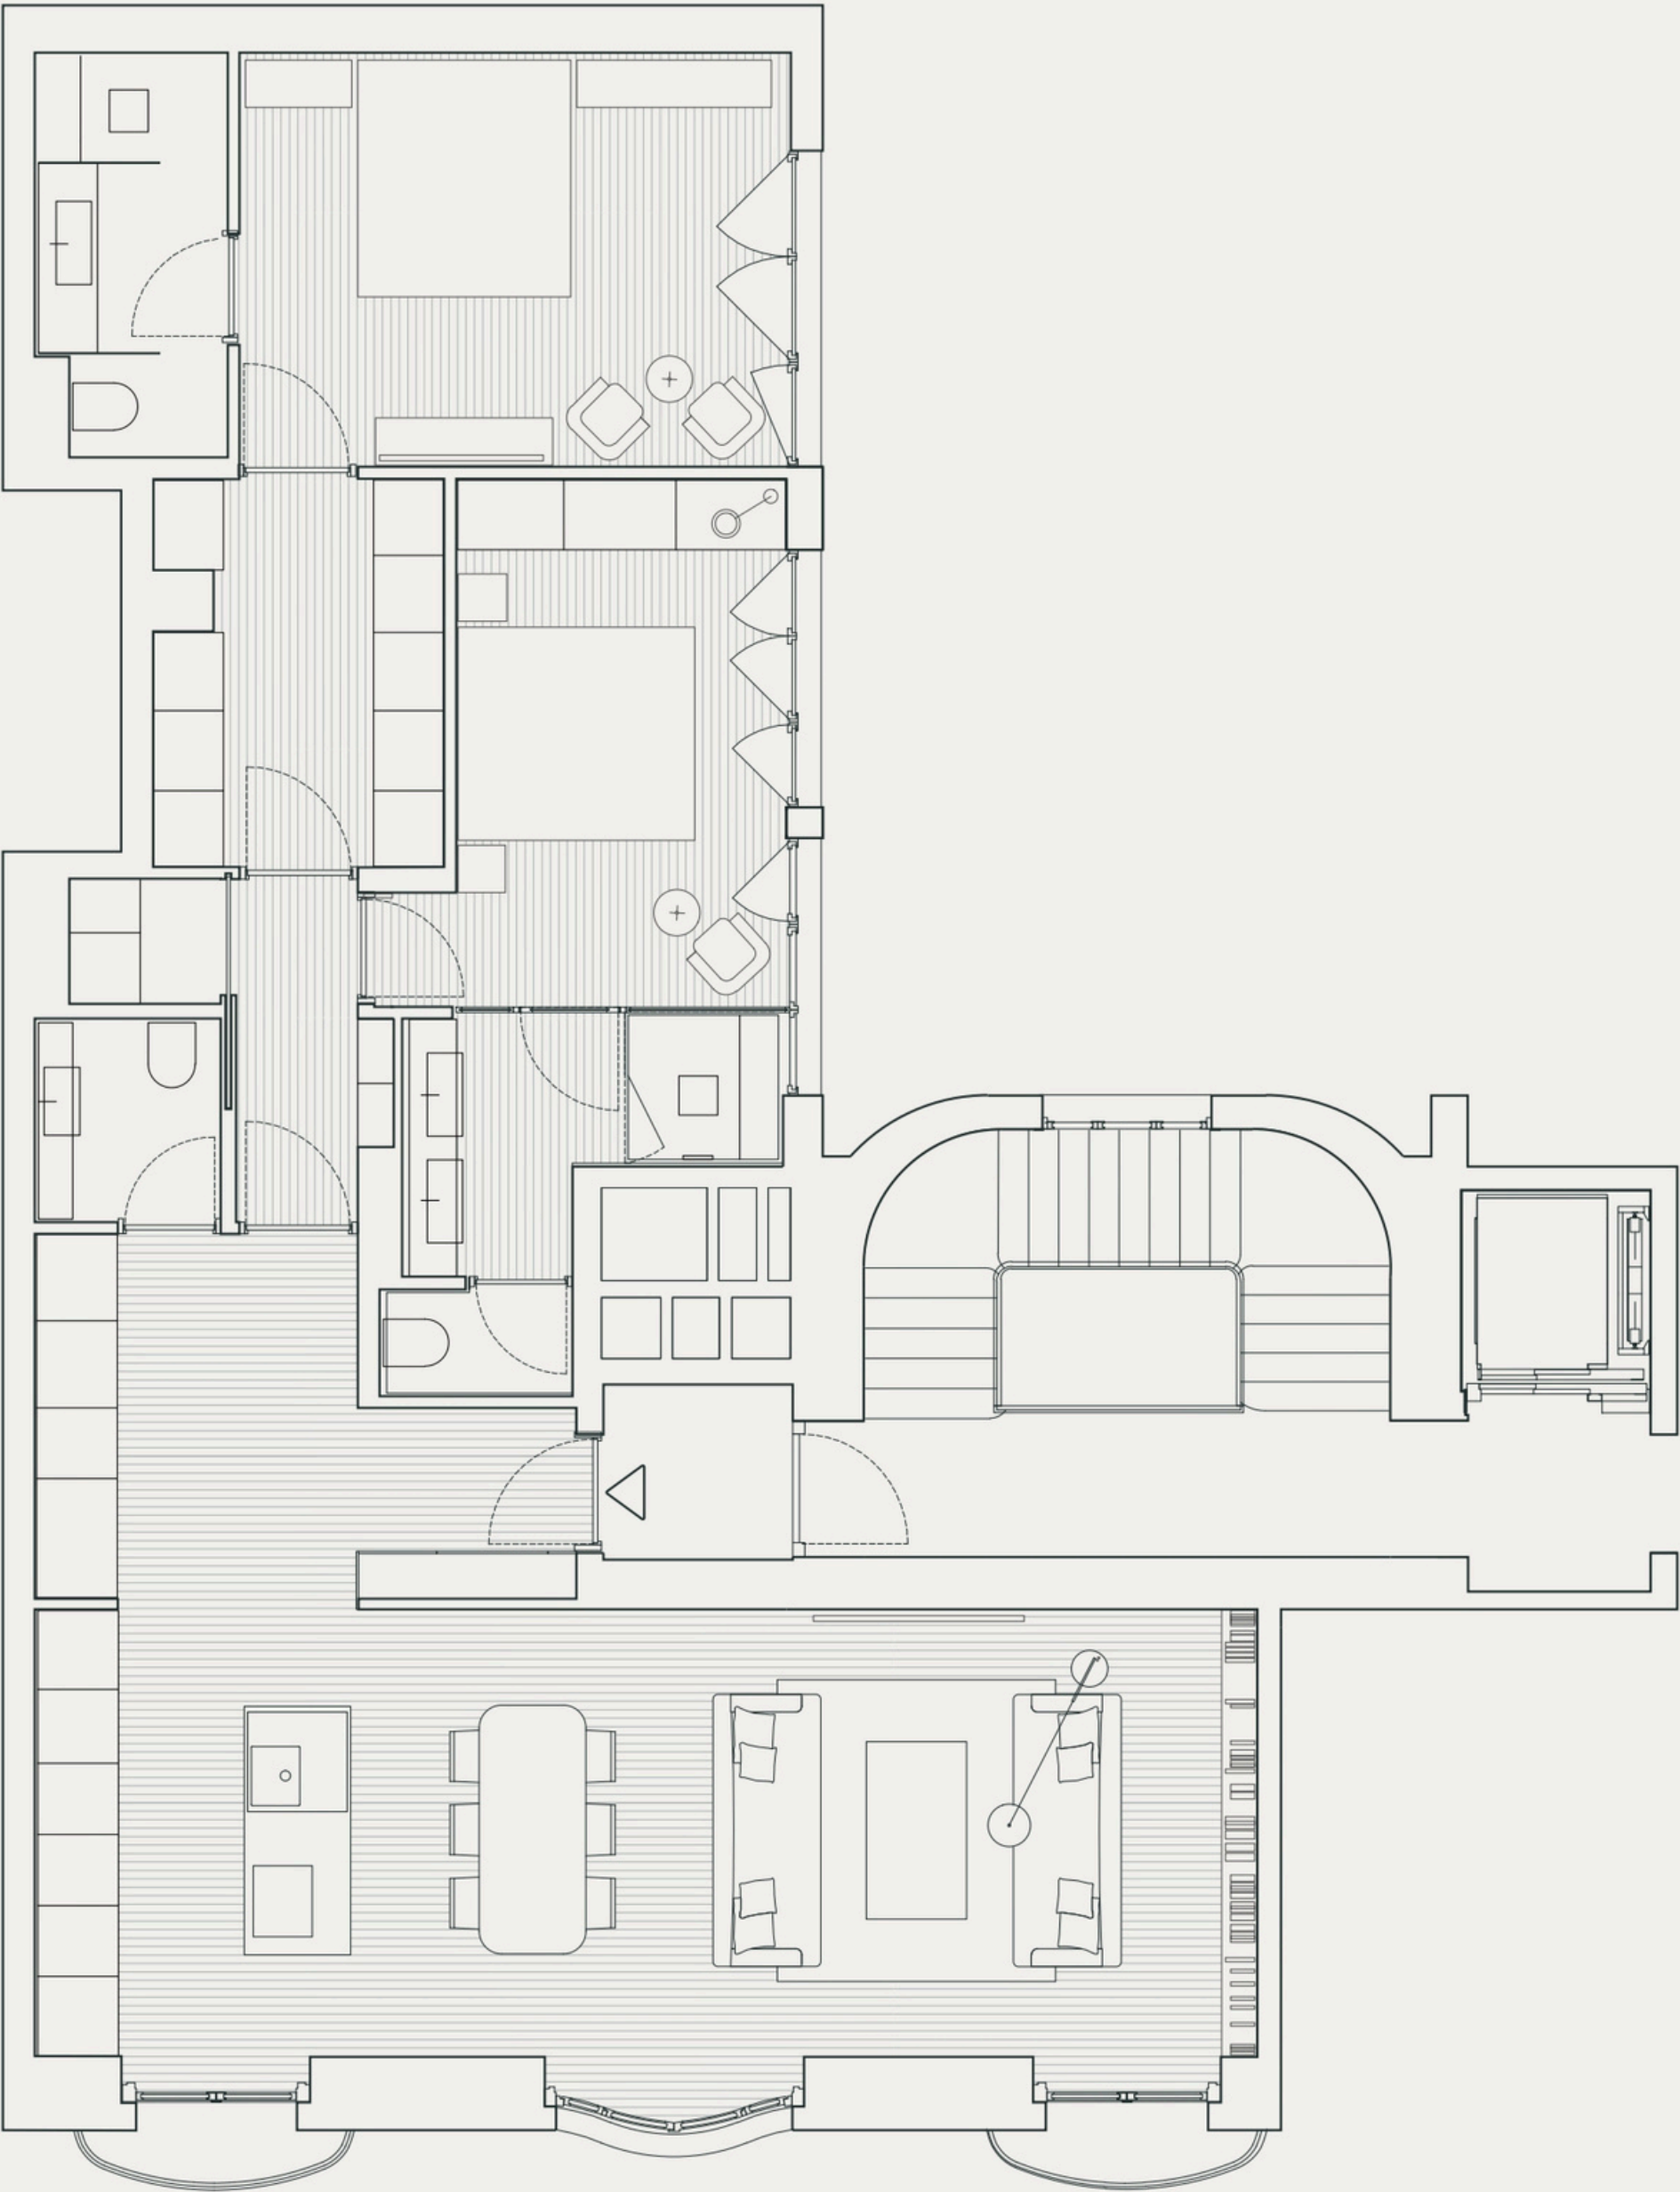

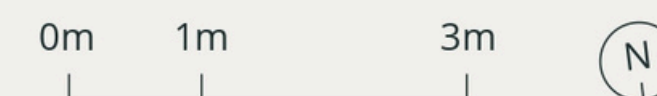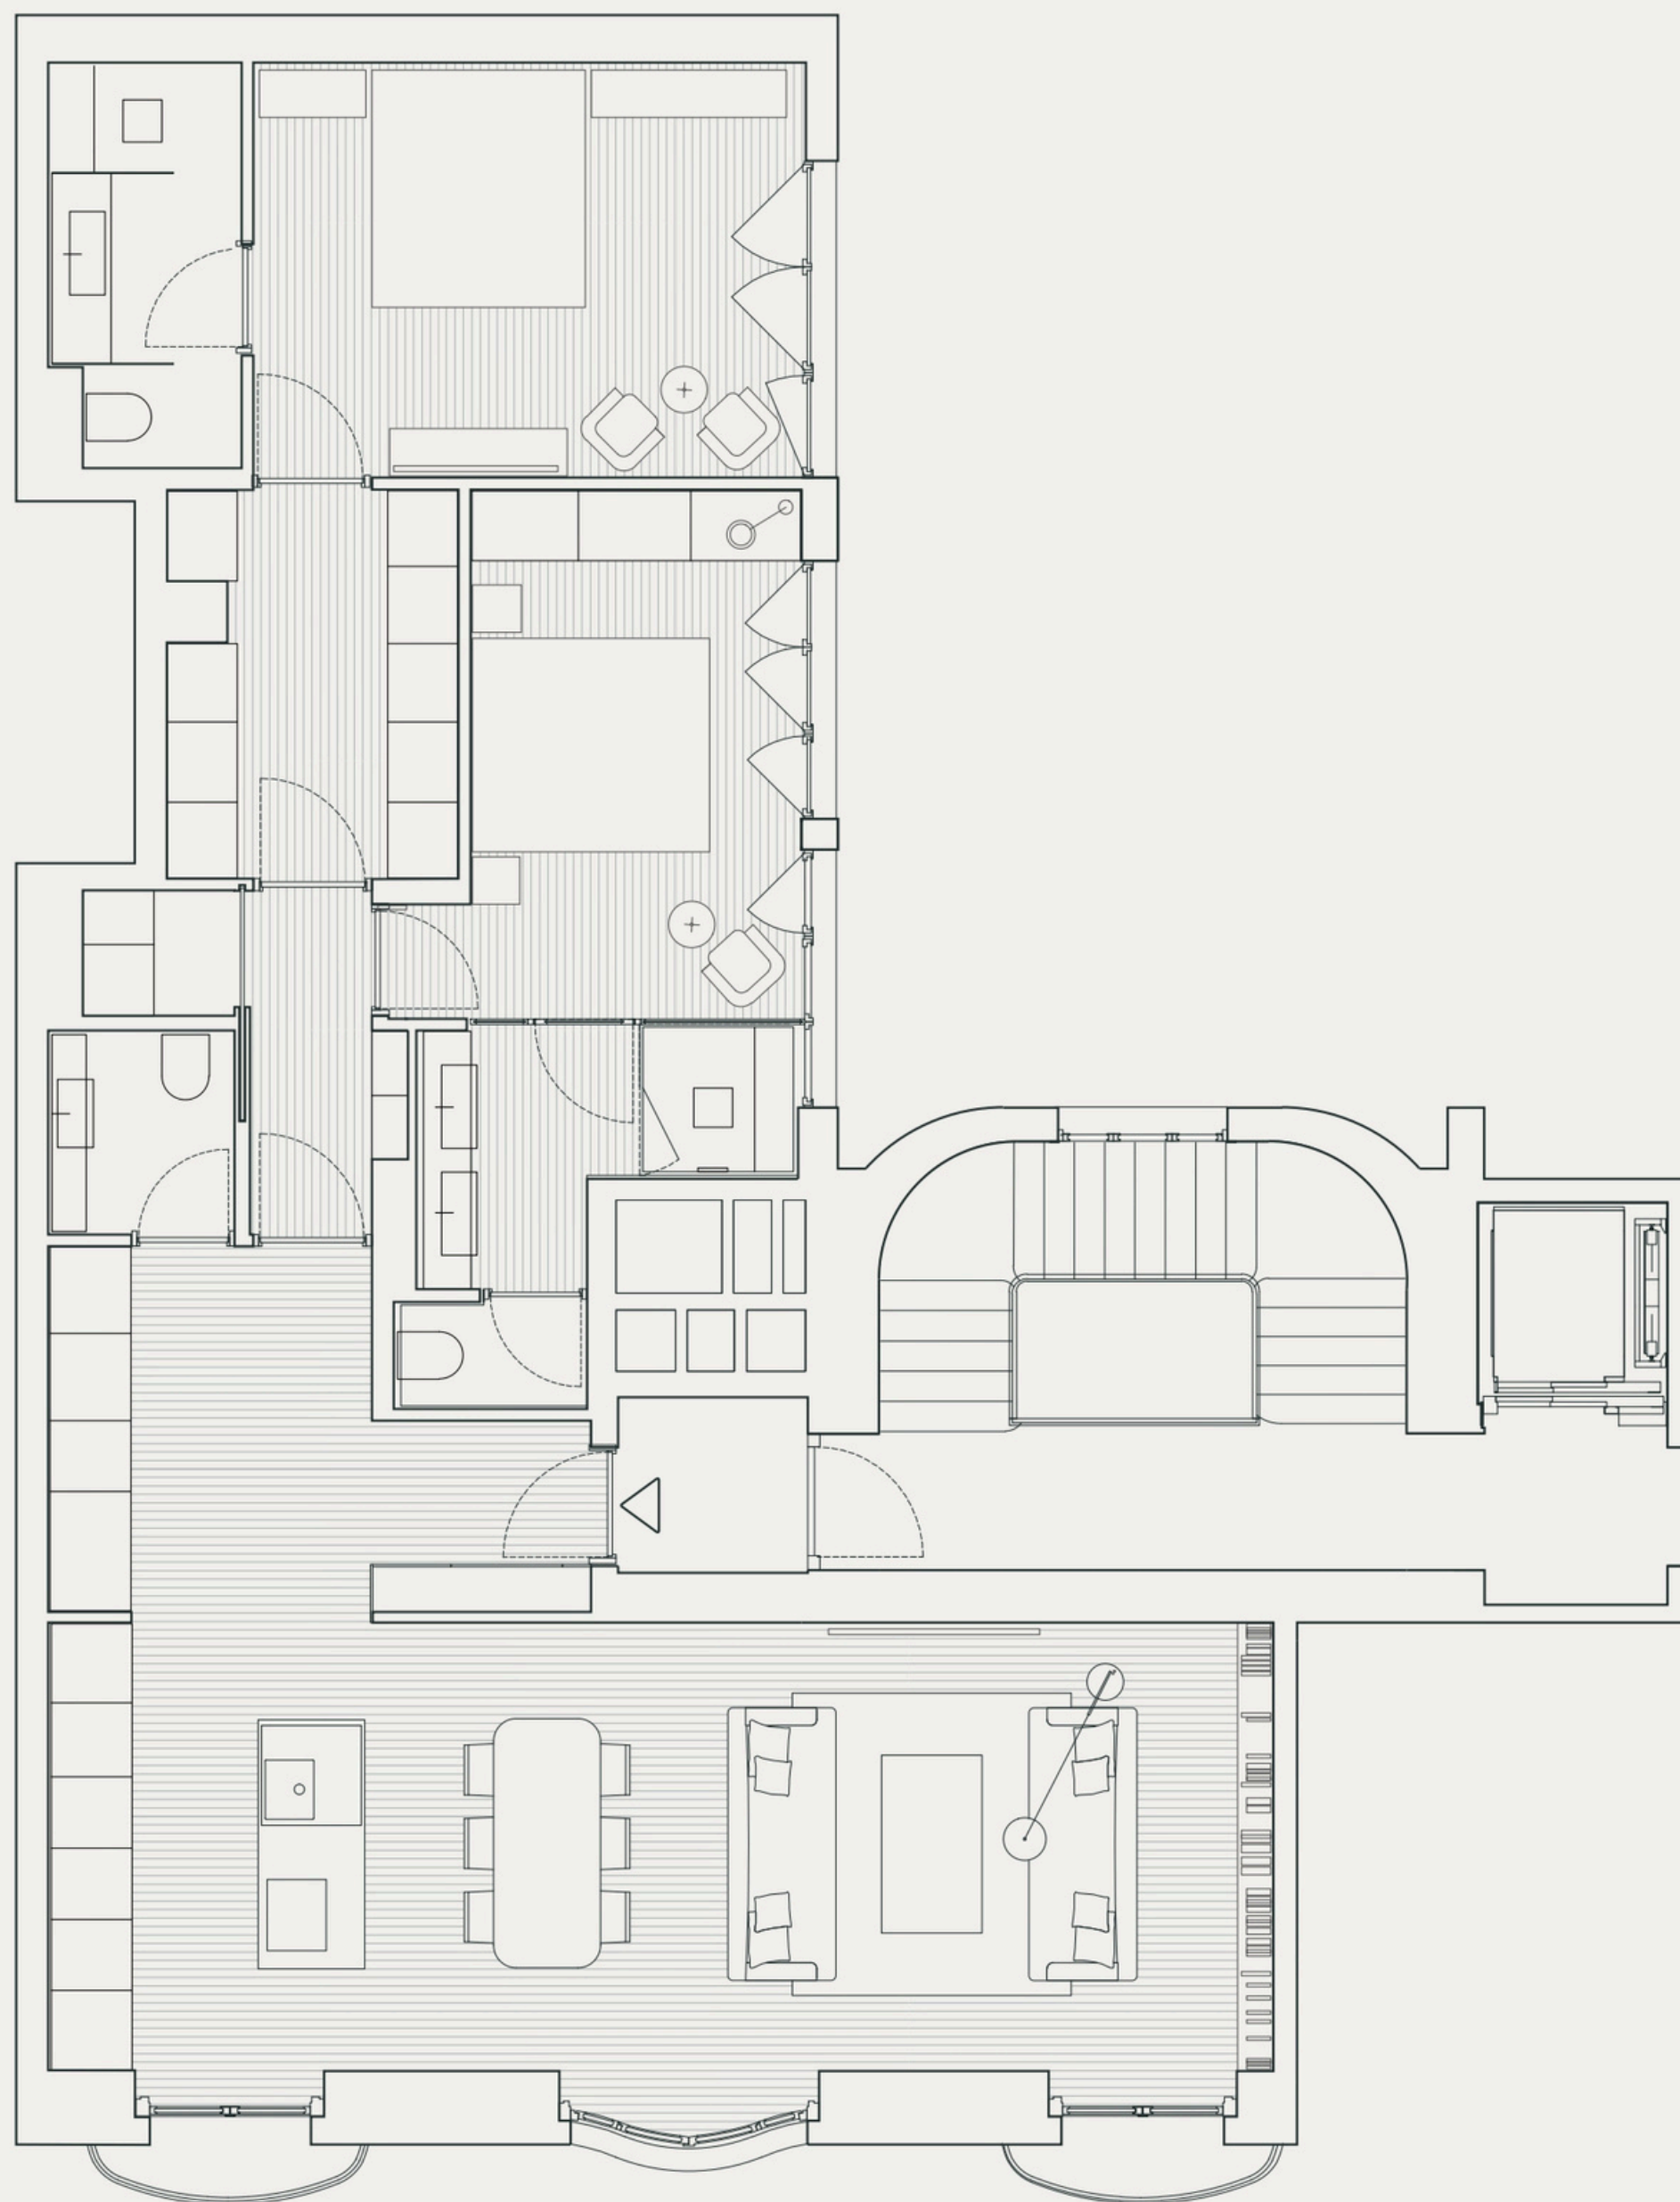




Vivienda 1B

Tres dormitorios

SUPERFICIES (M²)	
Superficie construida	133,08
Superficie Construida con ZZCC	185,98
Superficie Exterior Privativa	2,26
Superficie Exterior Común	22,50
Superficie Trastero	5,62
Superficie Total	210,74

ESPECIFICACIONES TÉCNICAS	
Dormitorios	3
Cuartos de baño	2
Aseos	1
Trastero	1

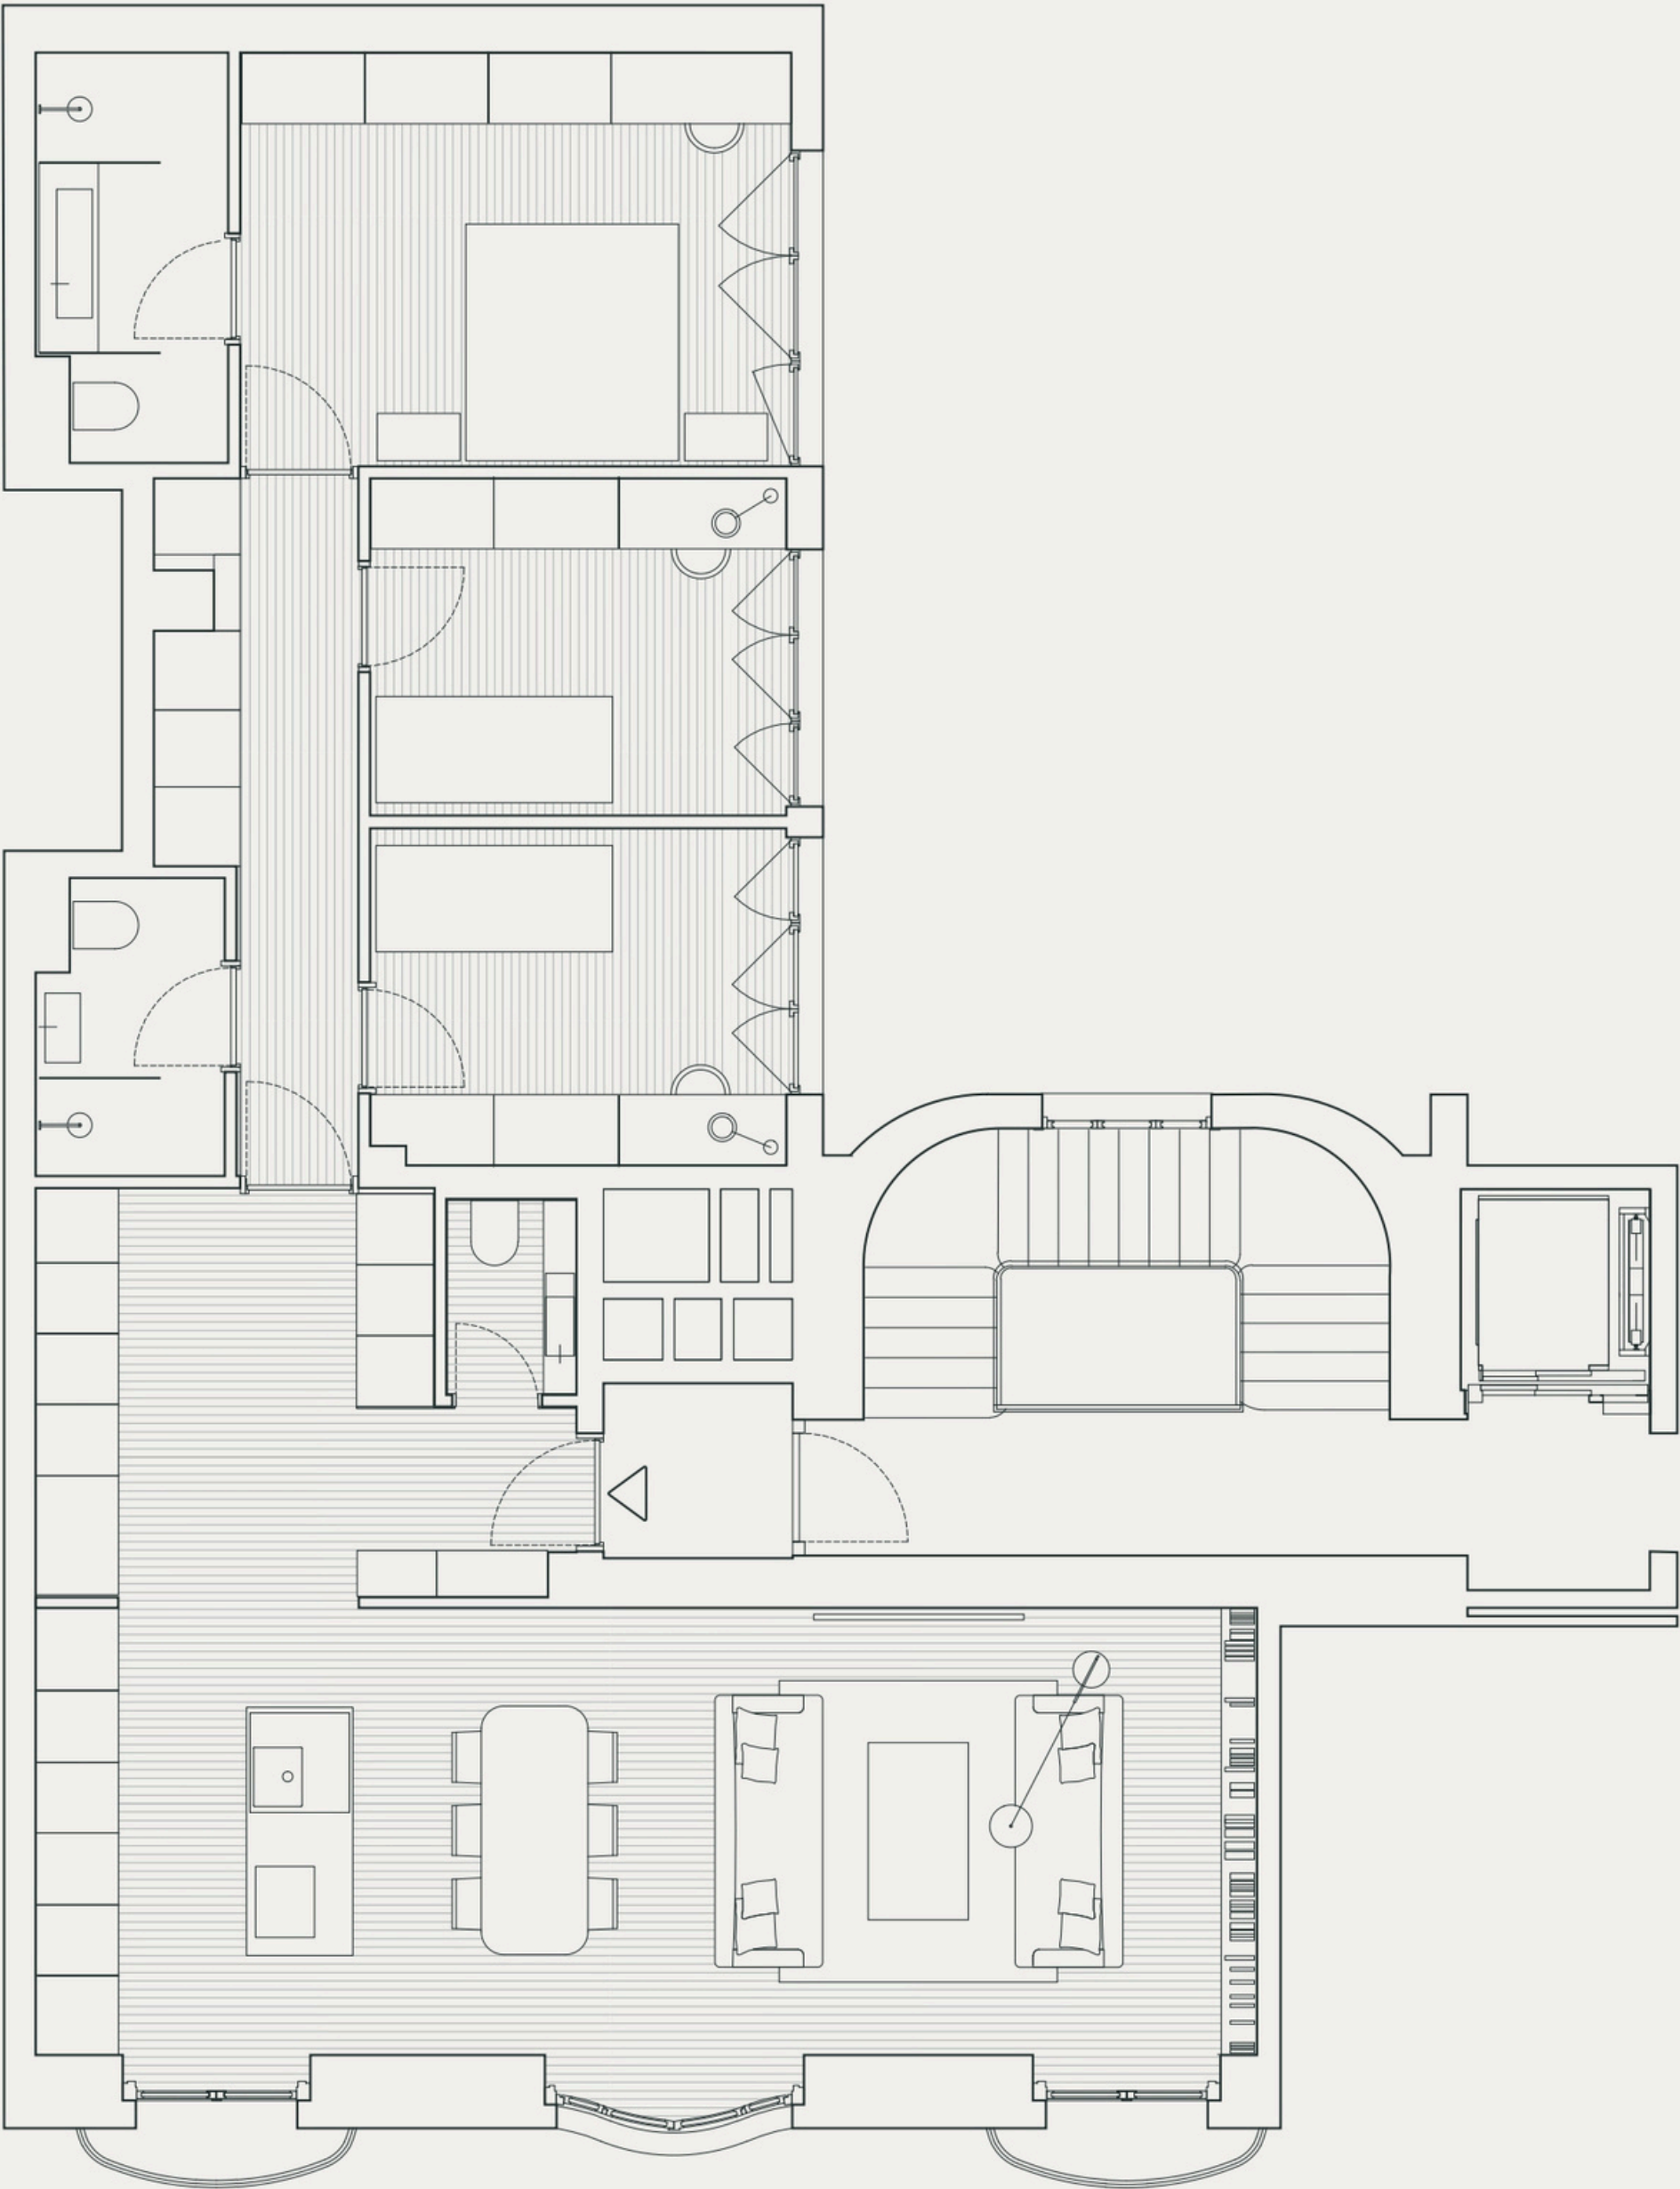

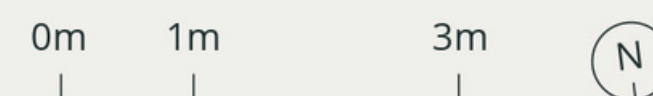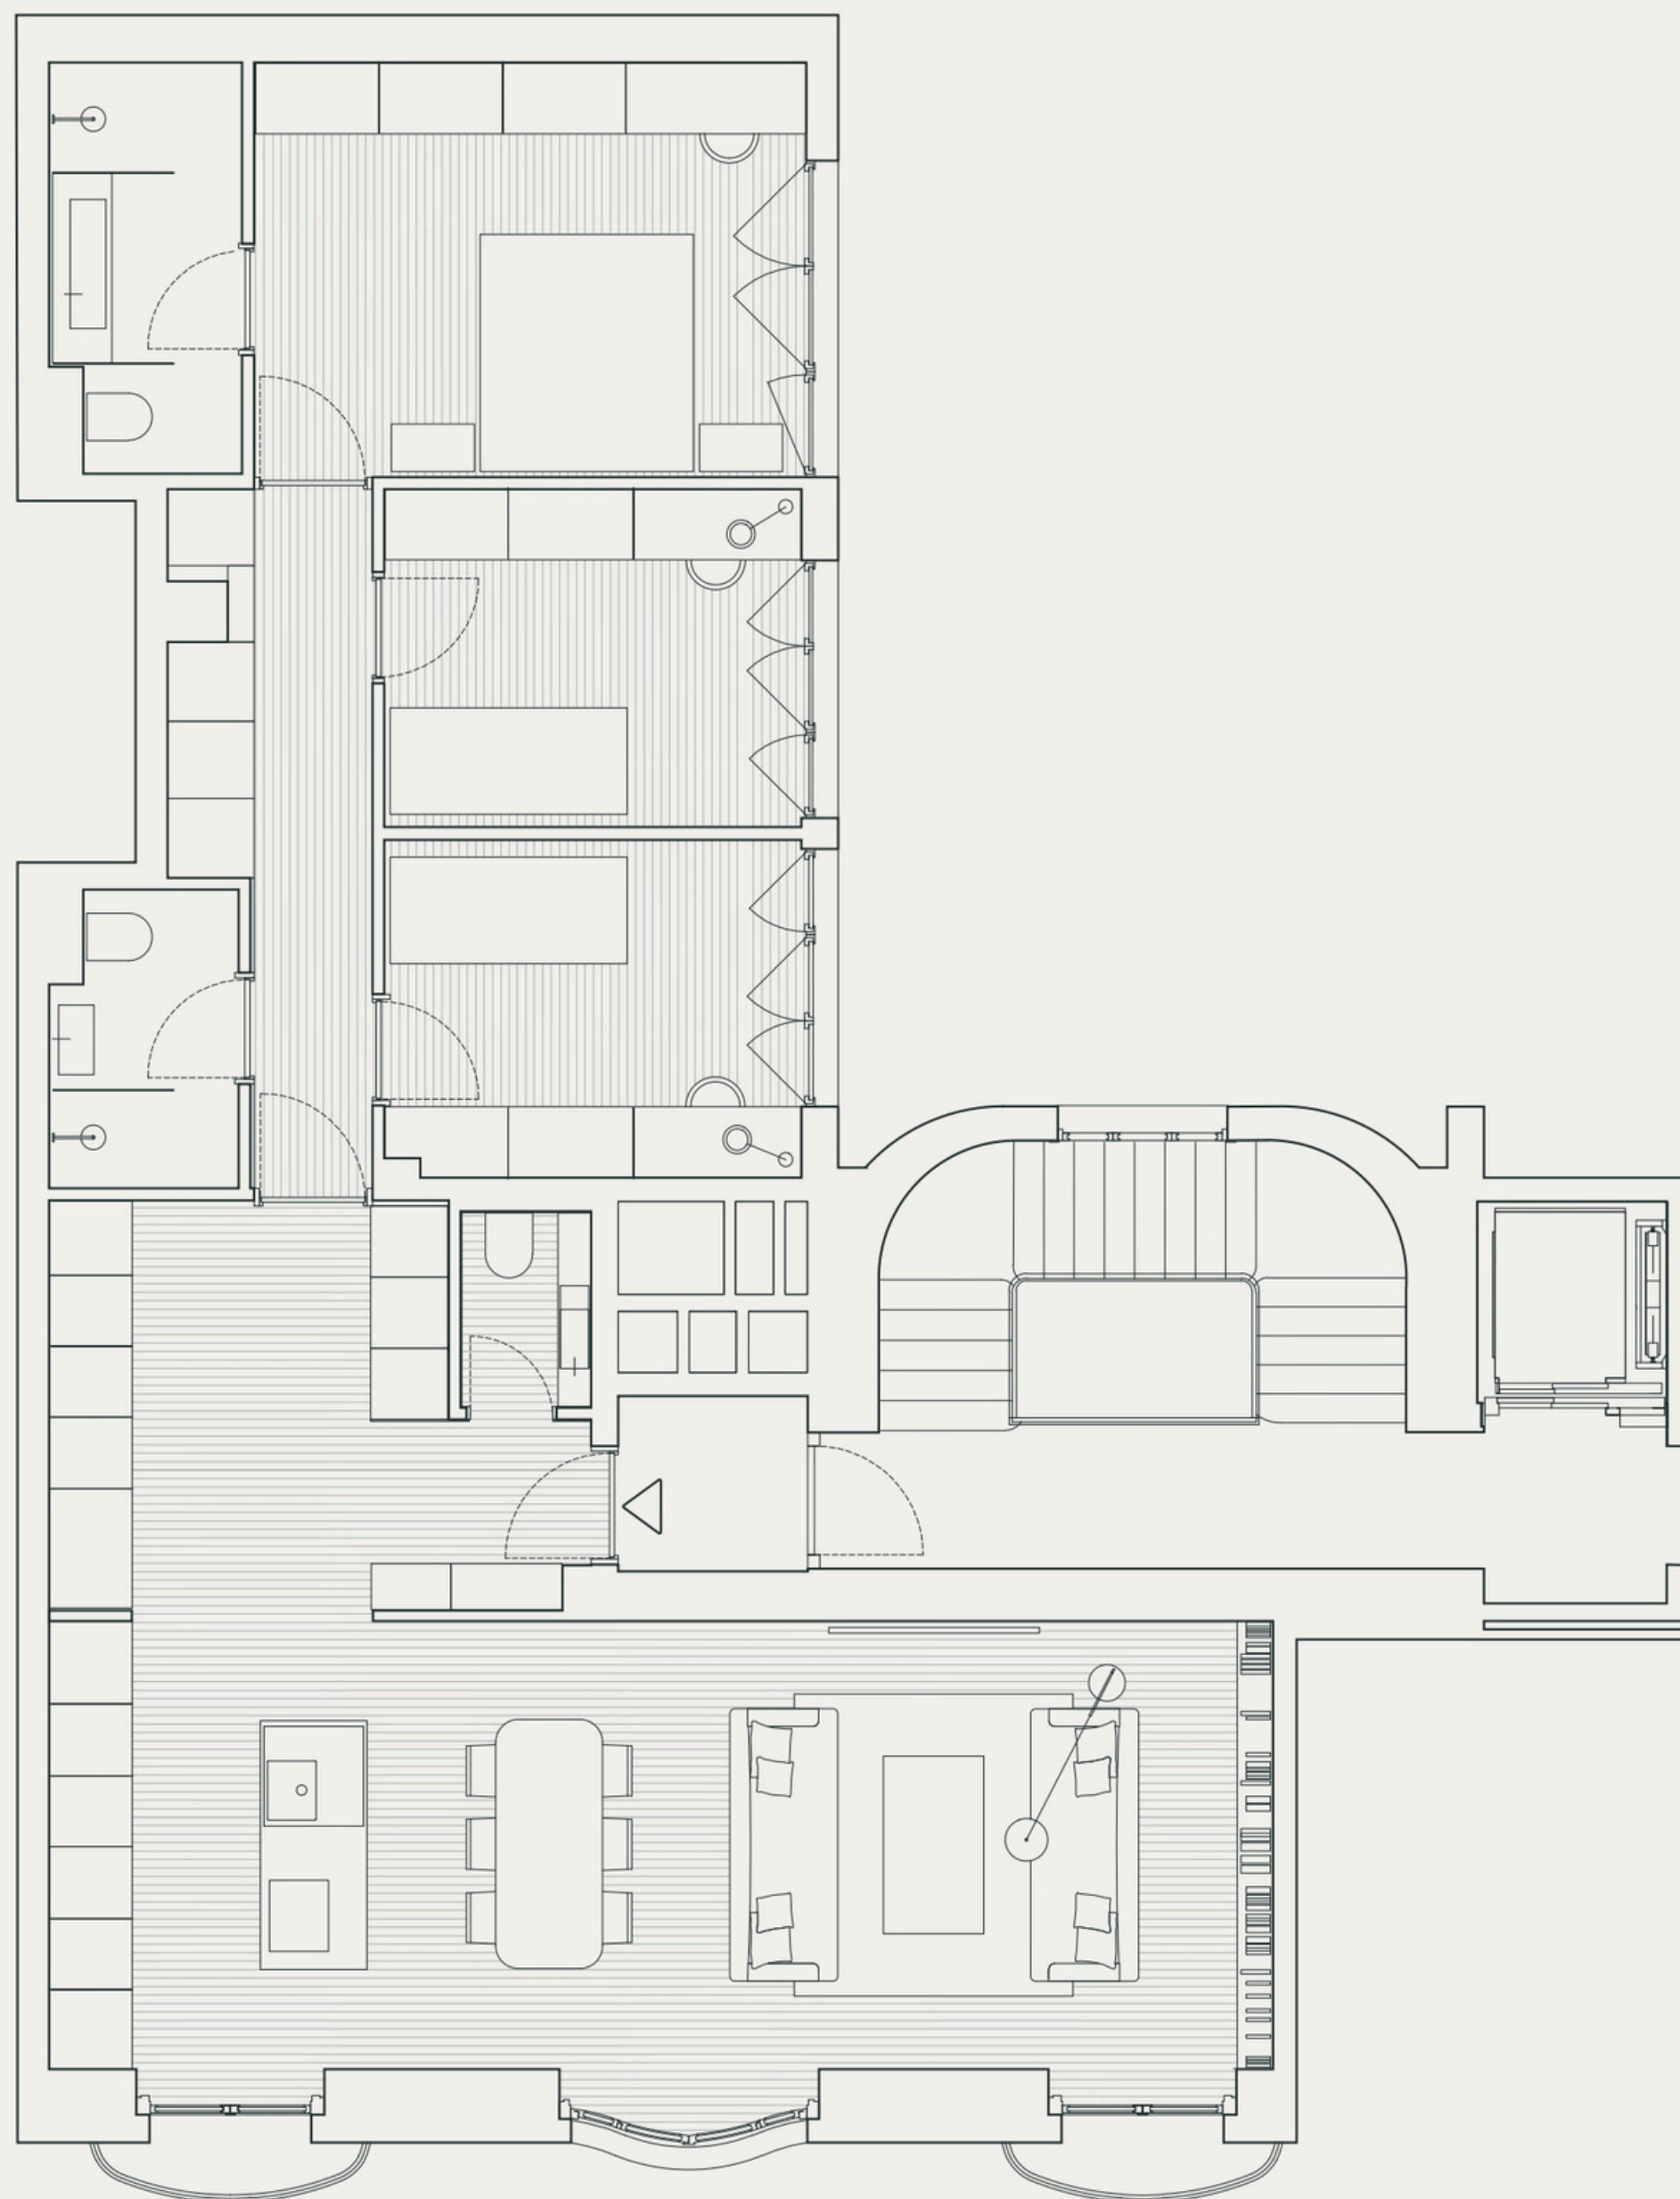

Vivienda 4B


Tres dormitorios



SUPERFICIES (M²)

Superficie construida	128,80
Superficie Construida con ZZCC	180,00
Superficie Exterior Privativa	0
Superficie Exterior Común	21,77
Superficie Trastero	5,62
Superficie Total	201,77

ESPECIFICACIONES TÉCNICAS

Dormitorios	3
Cuartos de baño	2
Aseos	1
Trastero	1

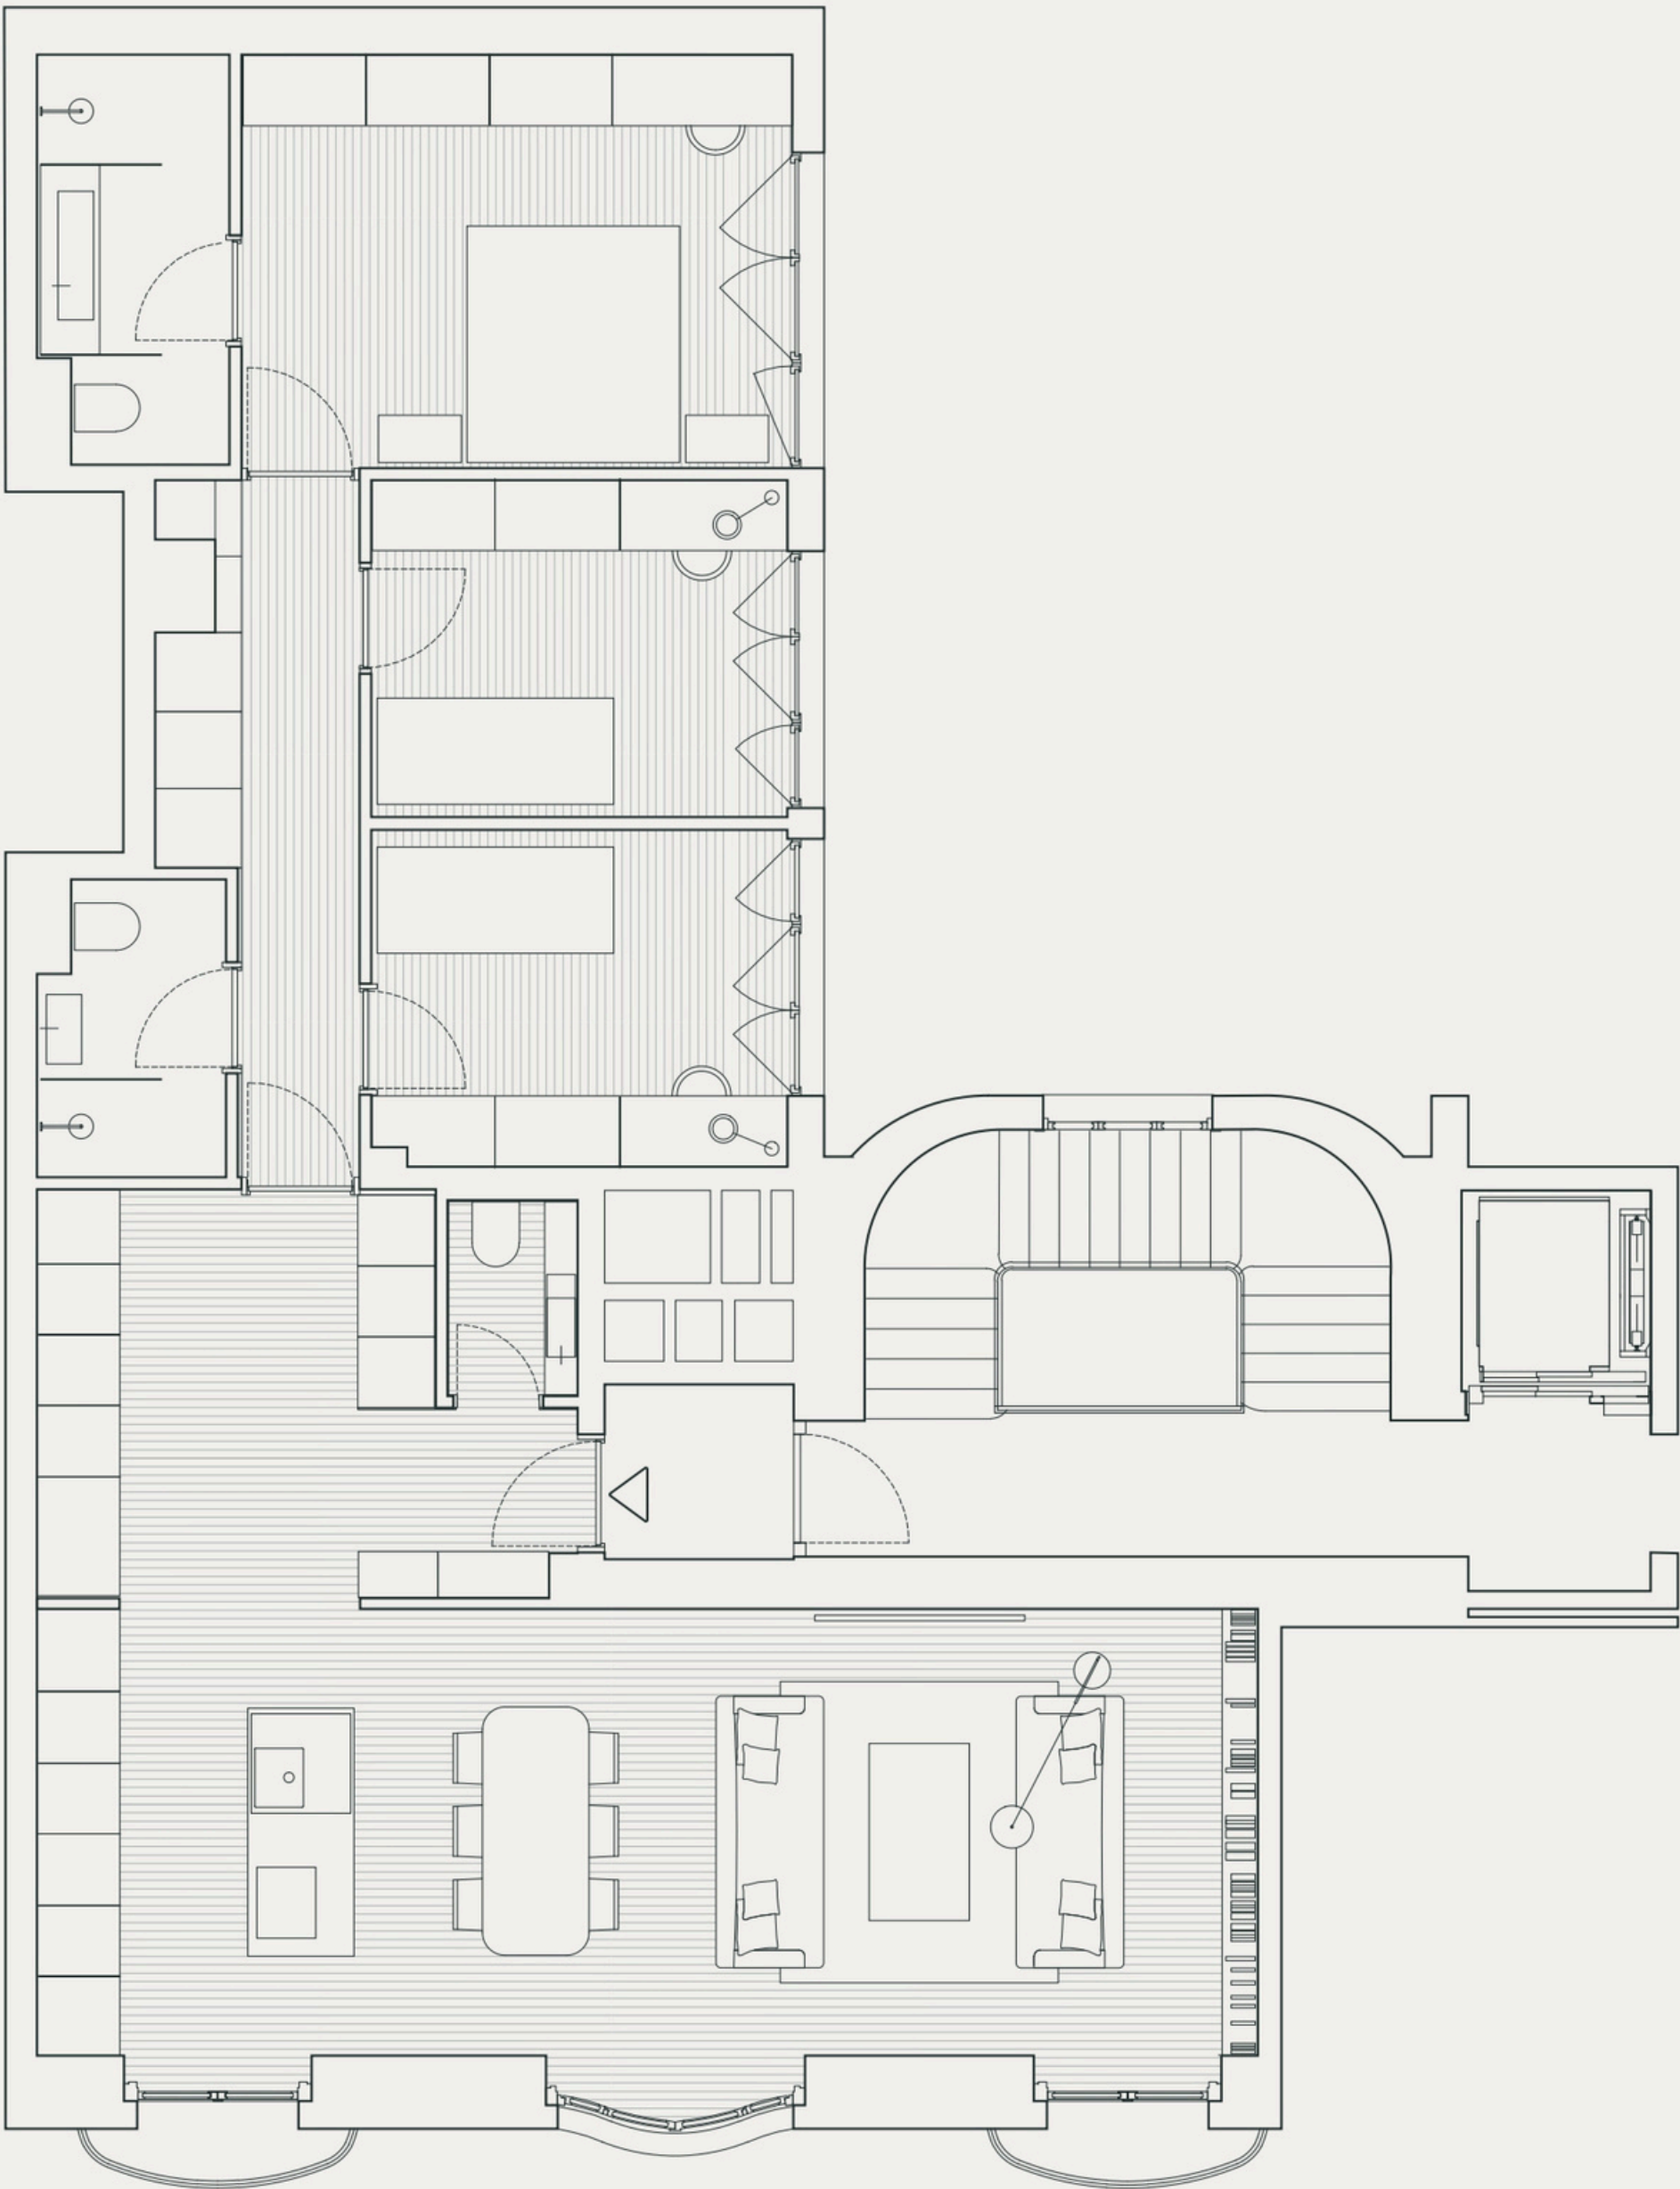

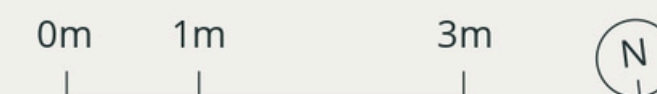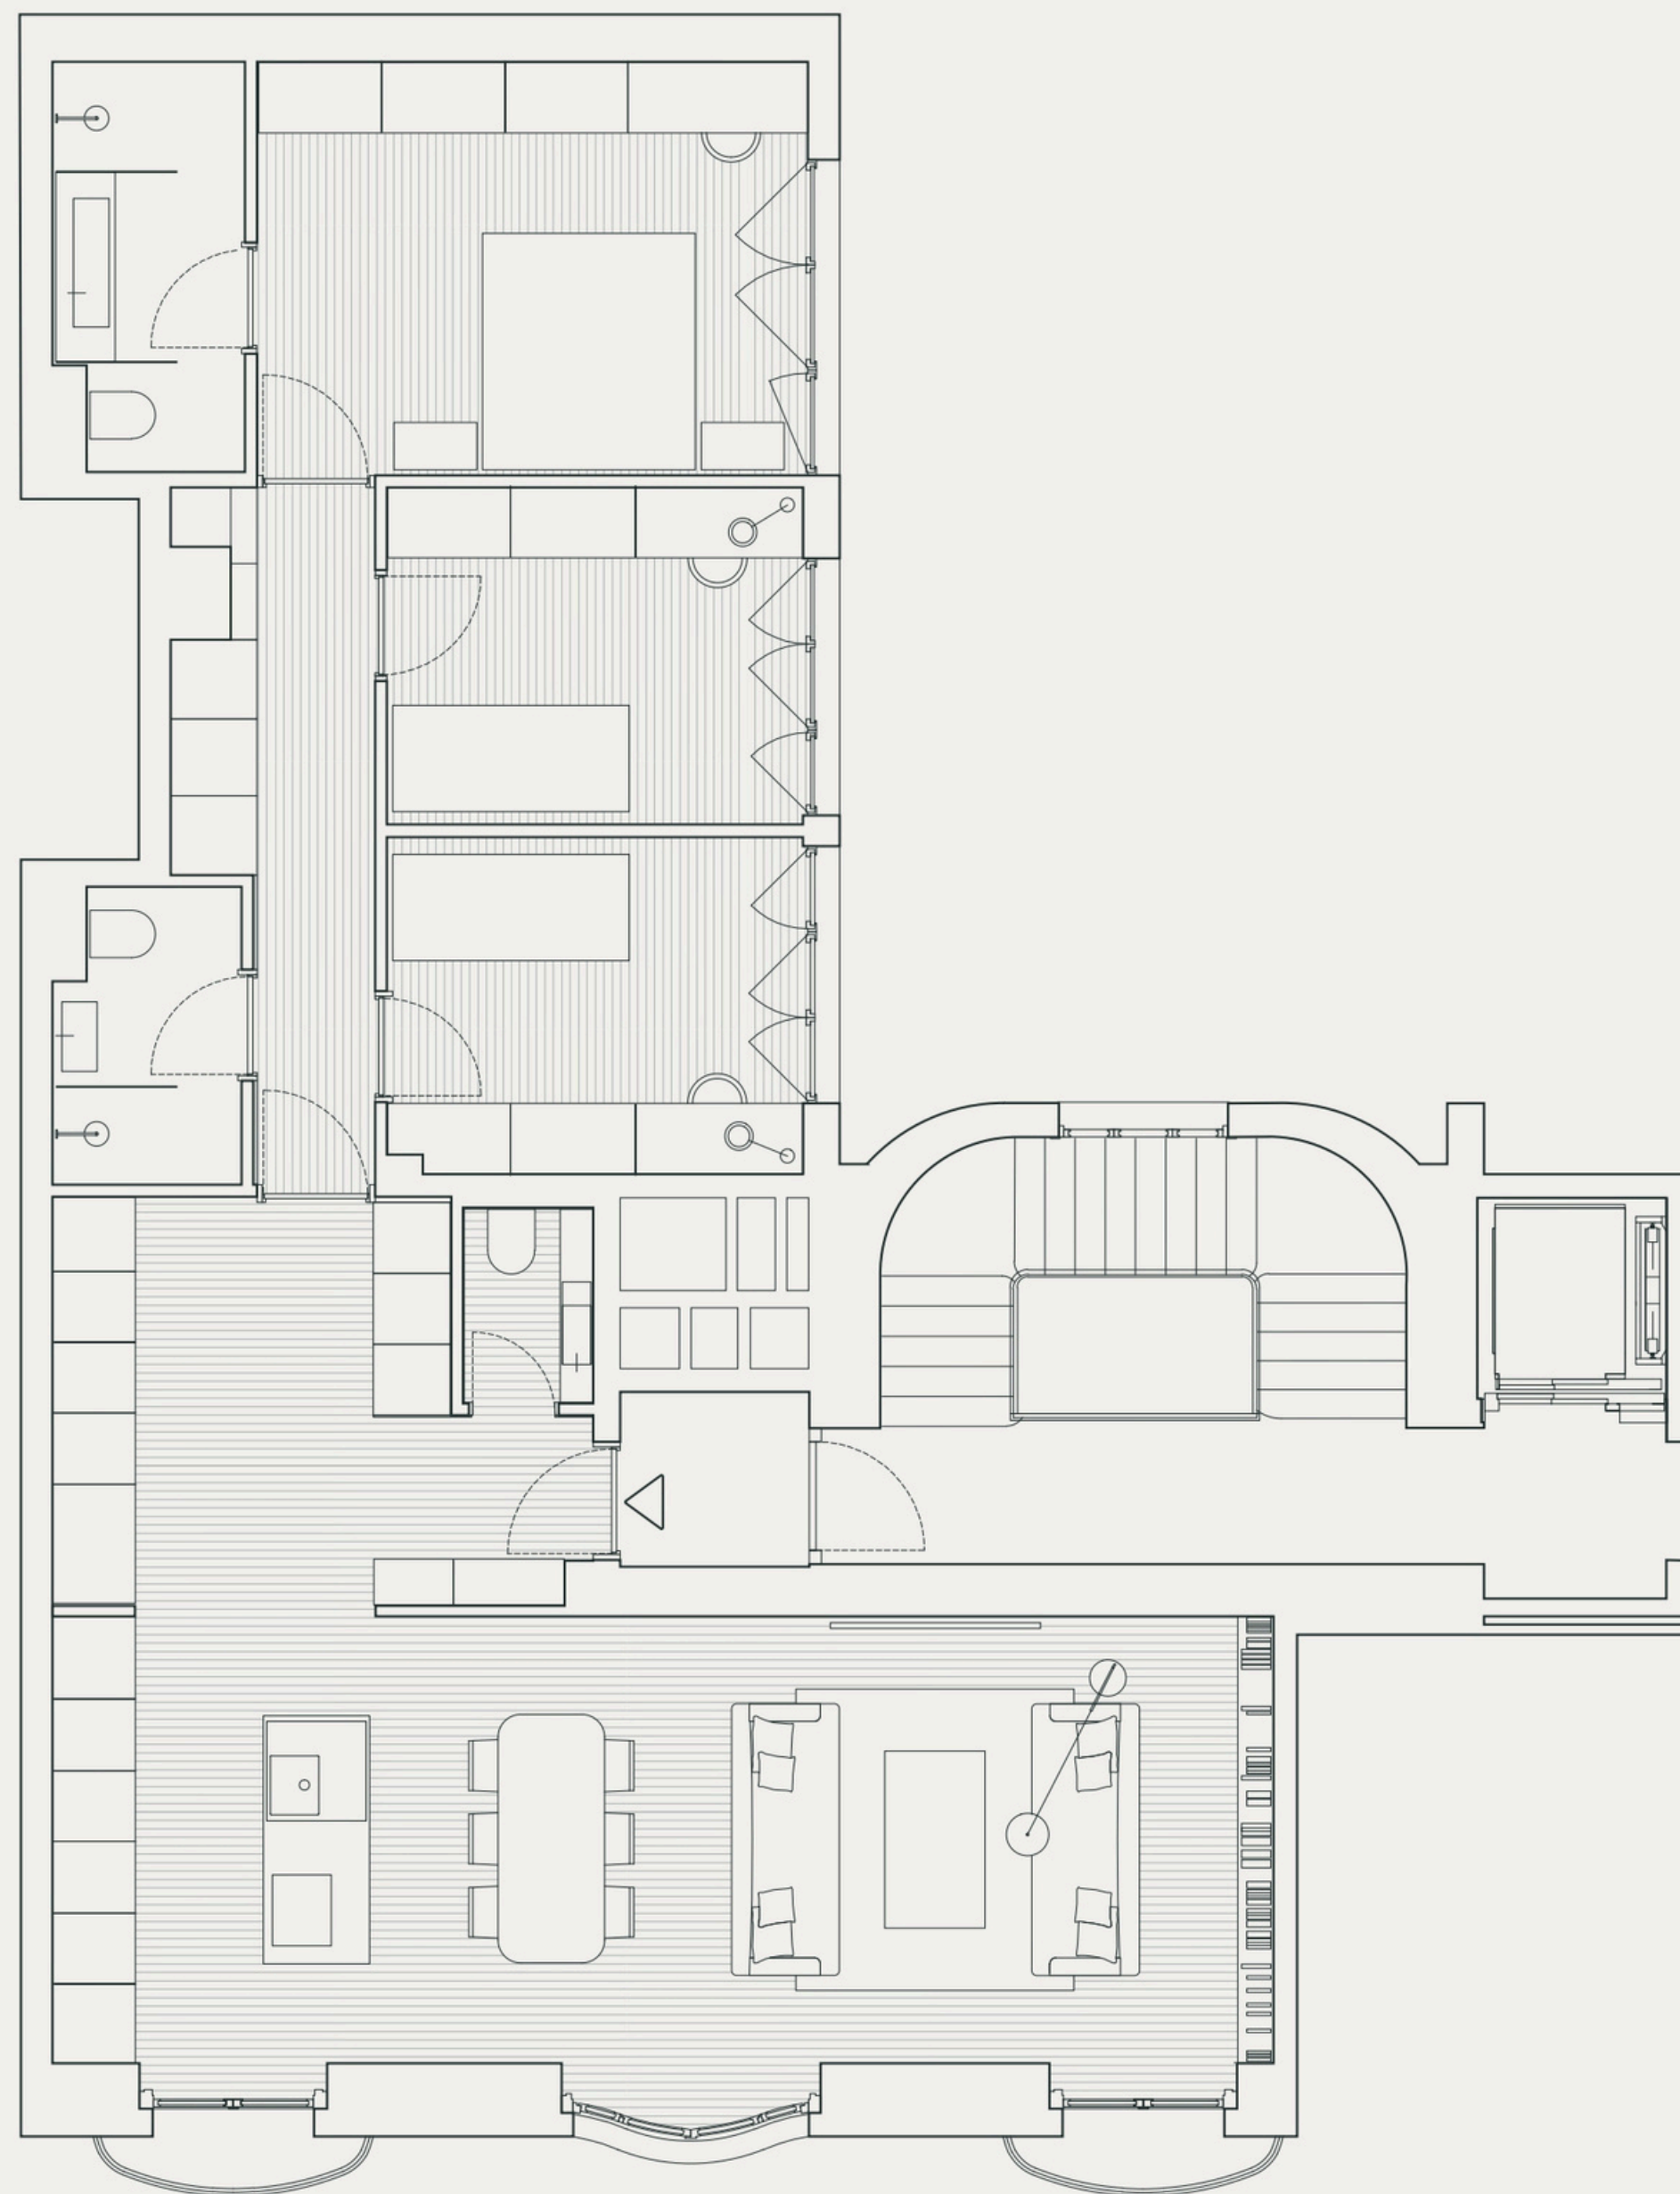

Vivienda 4B


Dos dormitorios




SUPERFICIES (M²)



Superficie construida	128,80
Superficie Construida con ZZCC	180,00
Superficie Exterior Privativa	0
Superficie Exterior Común	21,77
Superficie Trastero	5,62
Superficie Total	201,77


ESPECIFICACIONES TÉCNICAS


Dormitorios	2
Cuartos de baño	2
Aseos	1
Trastero	1

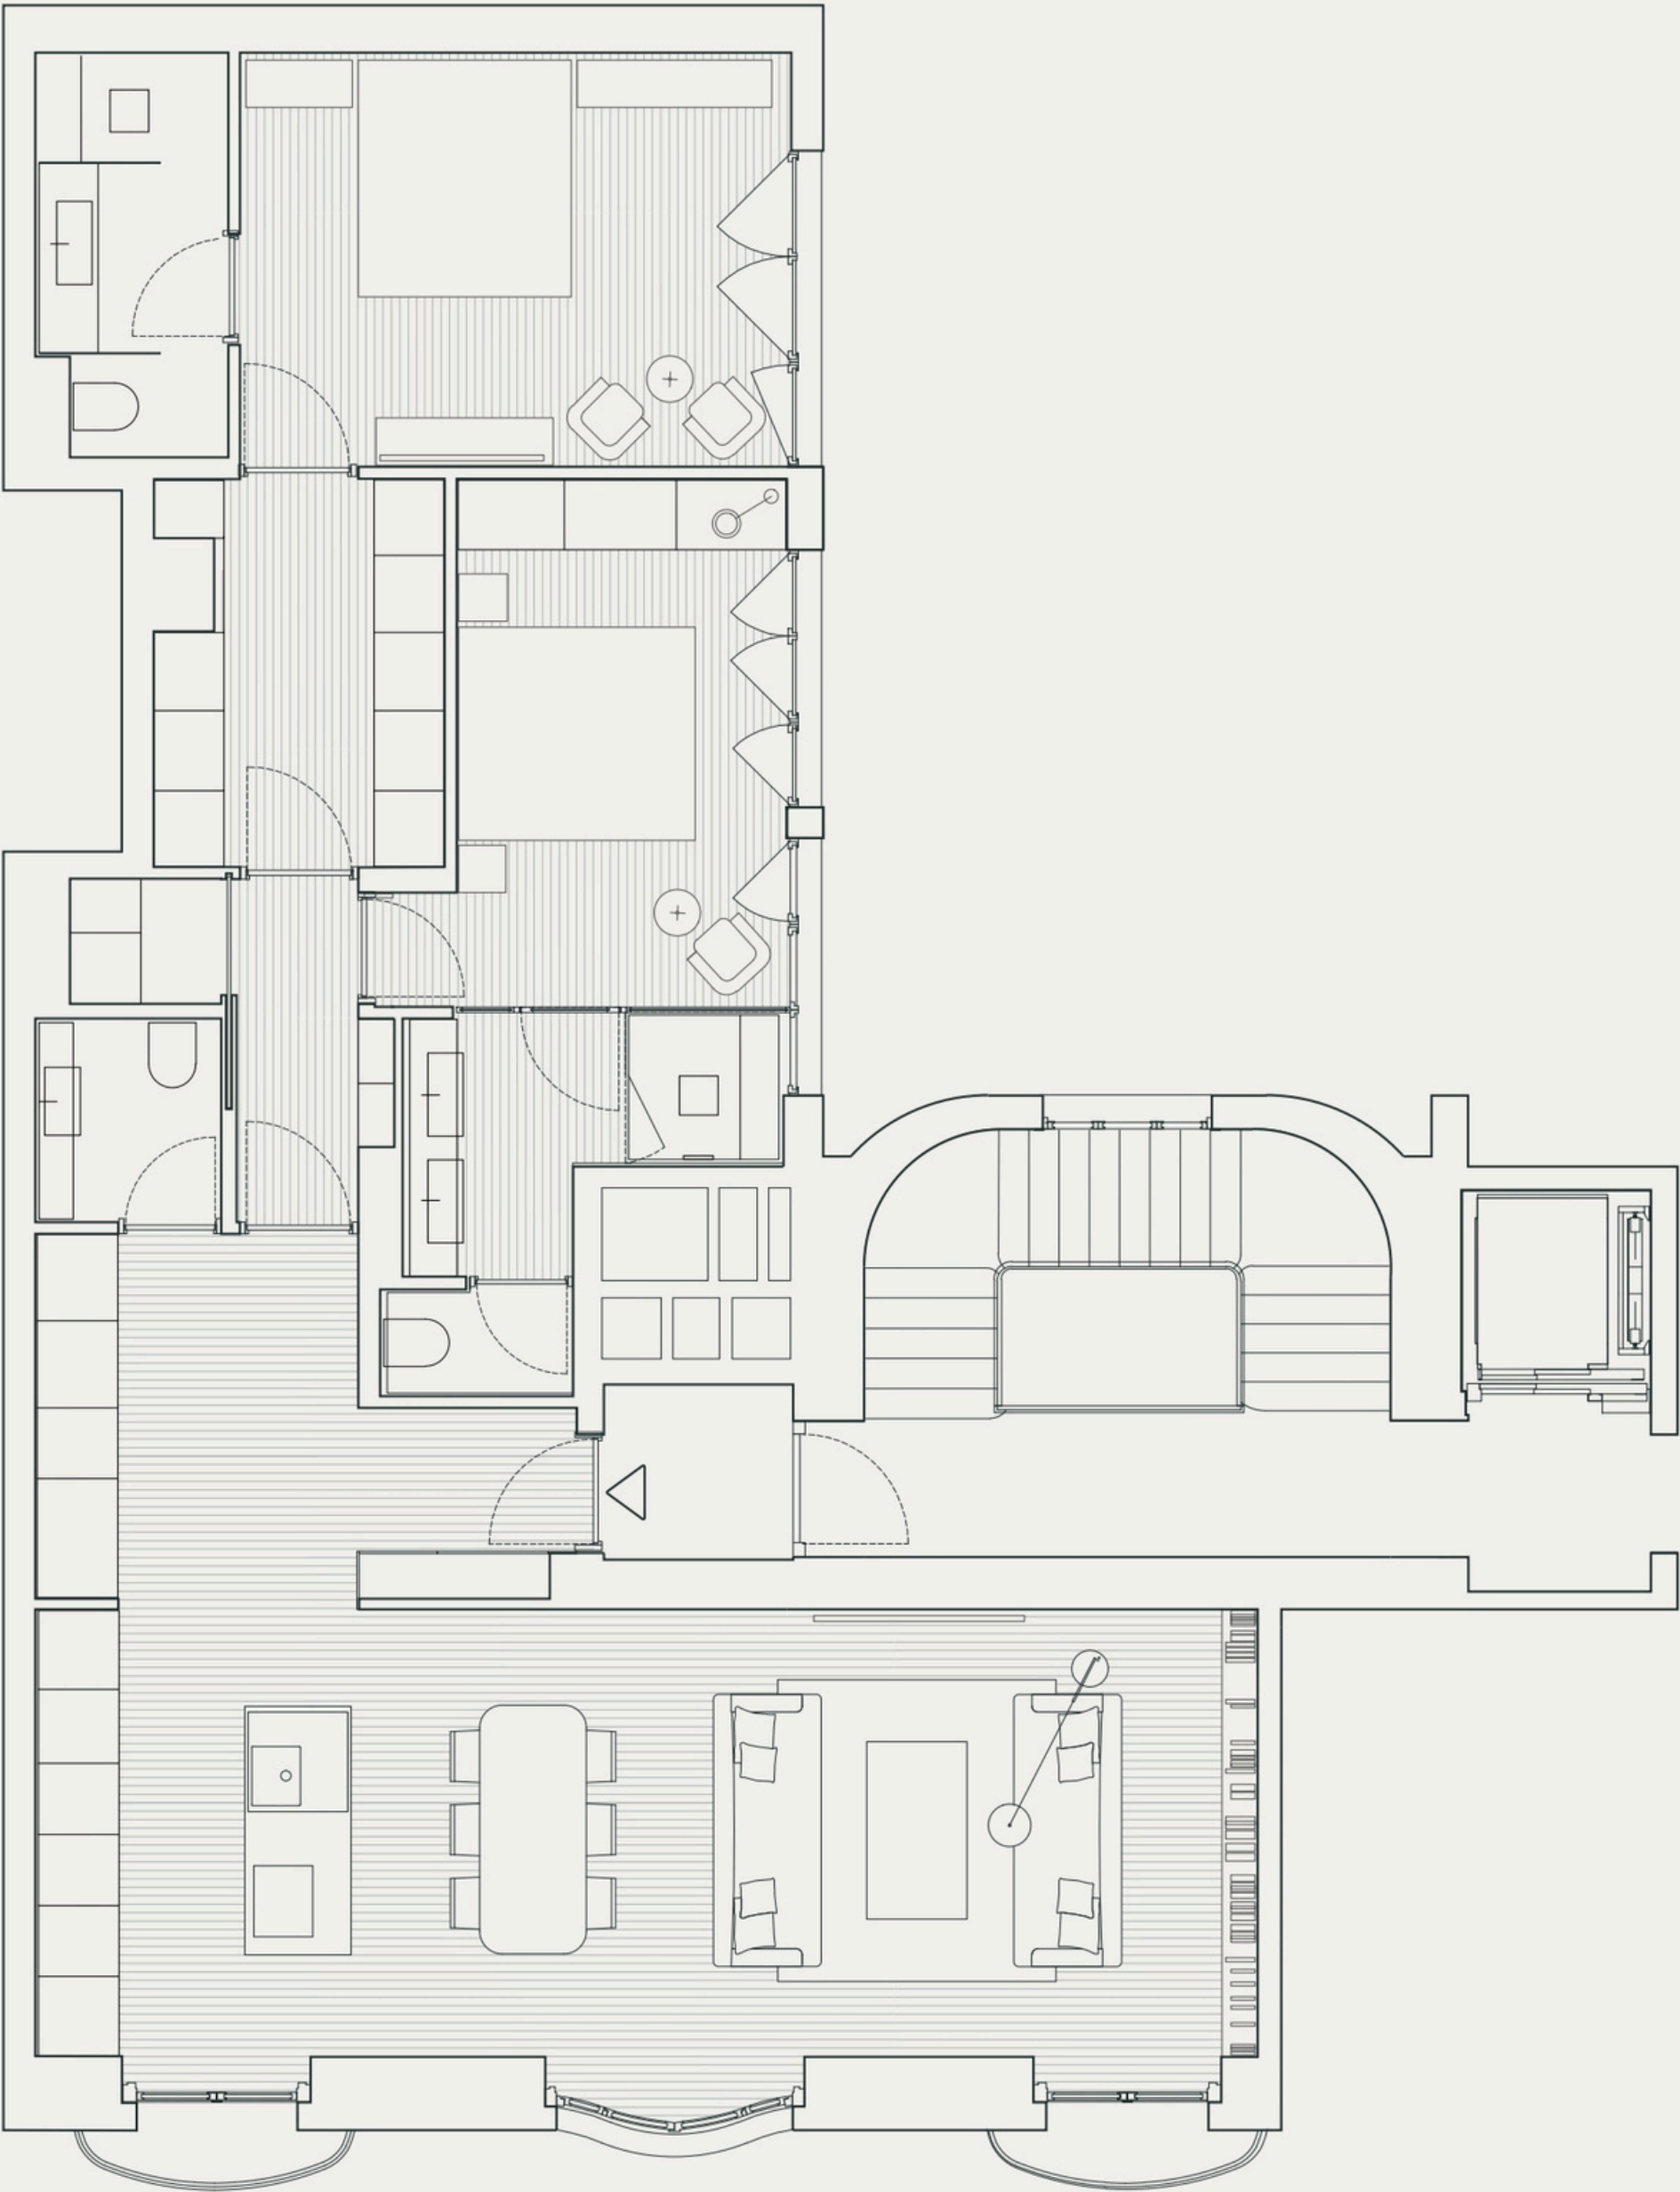


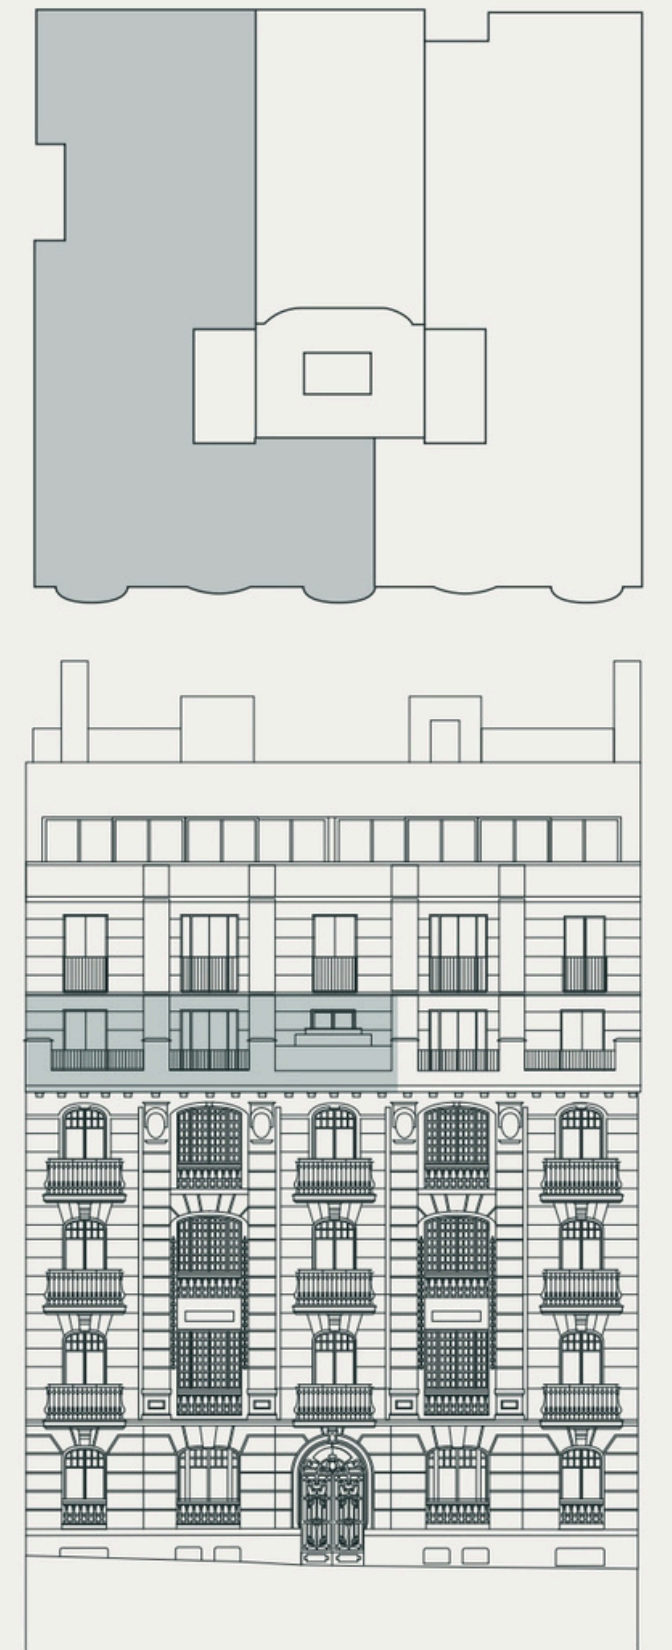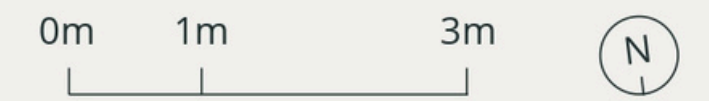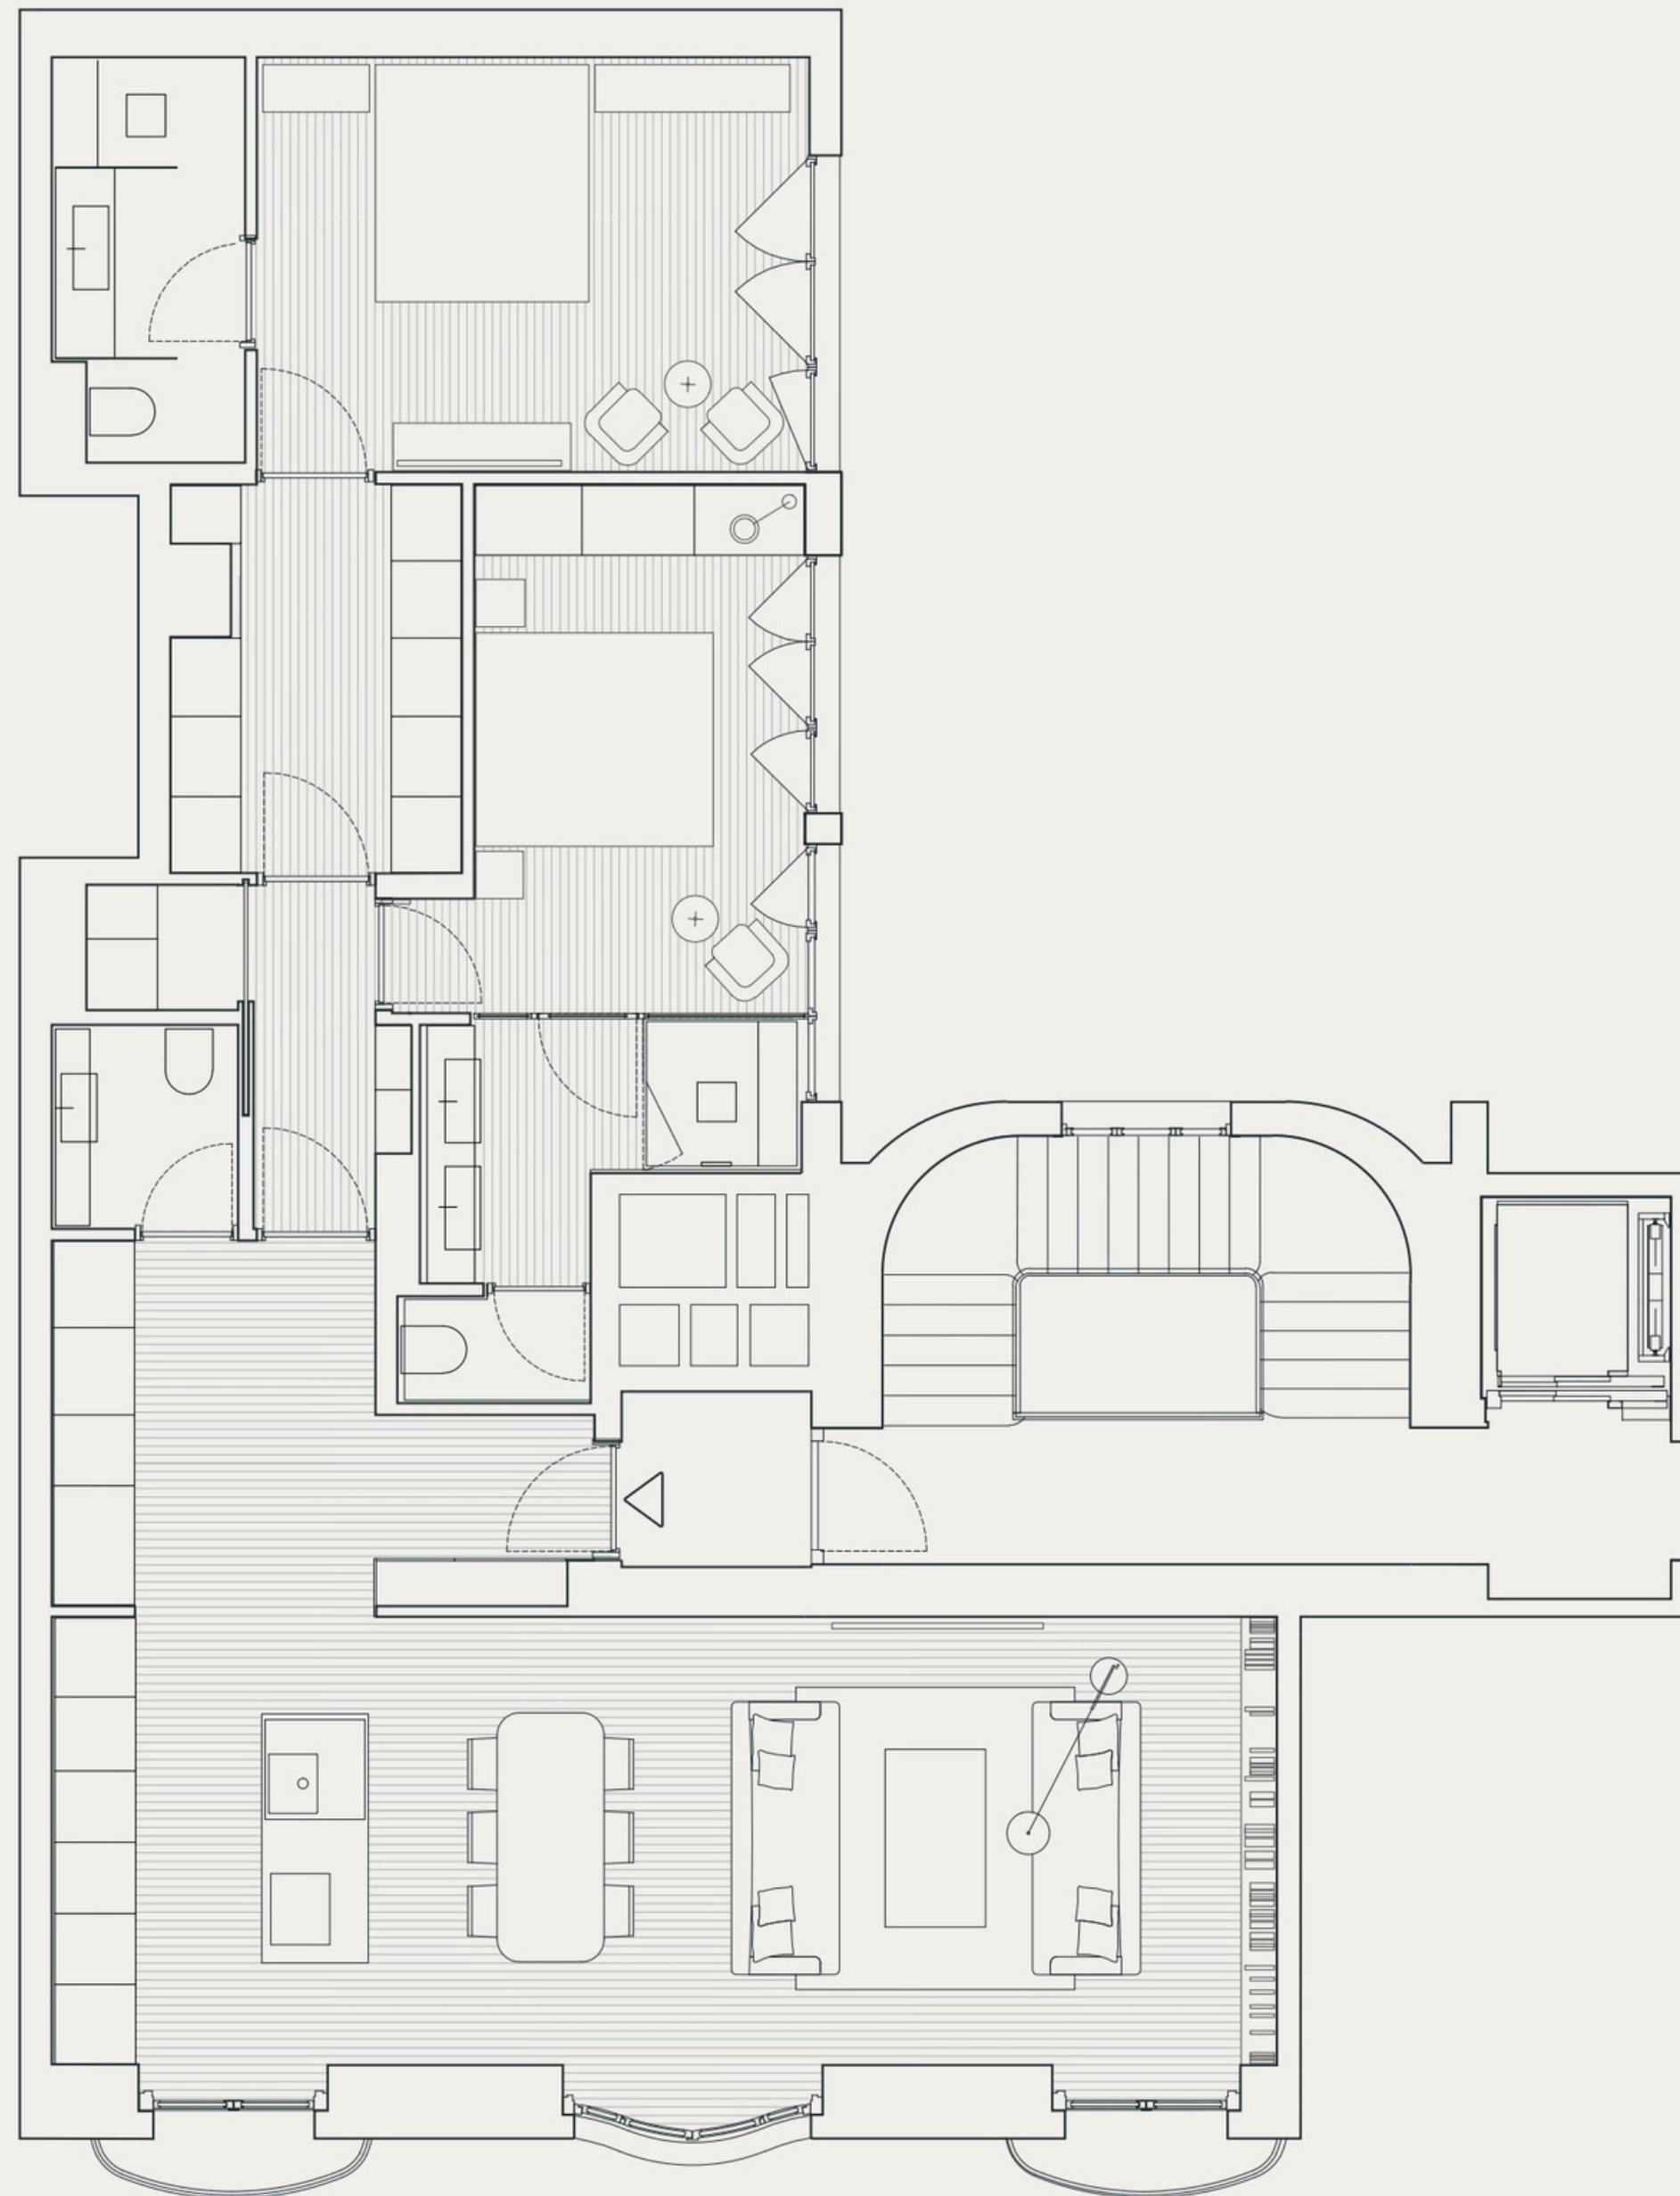

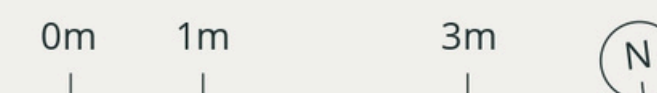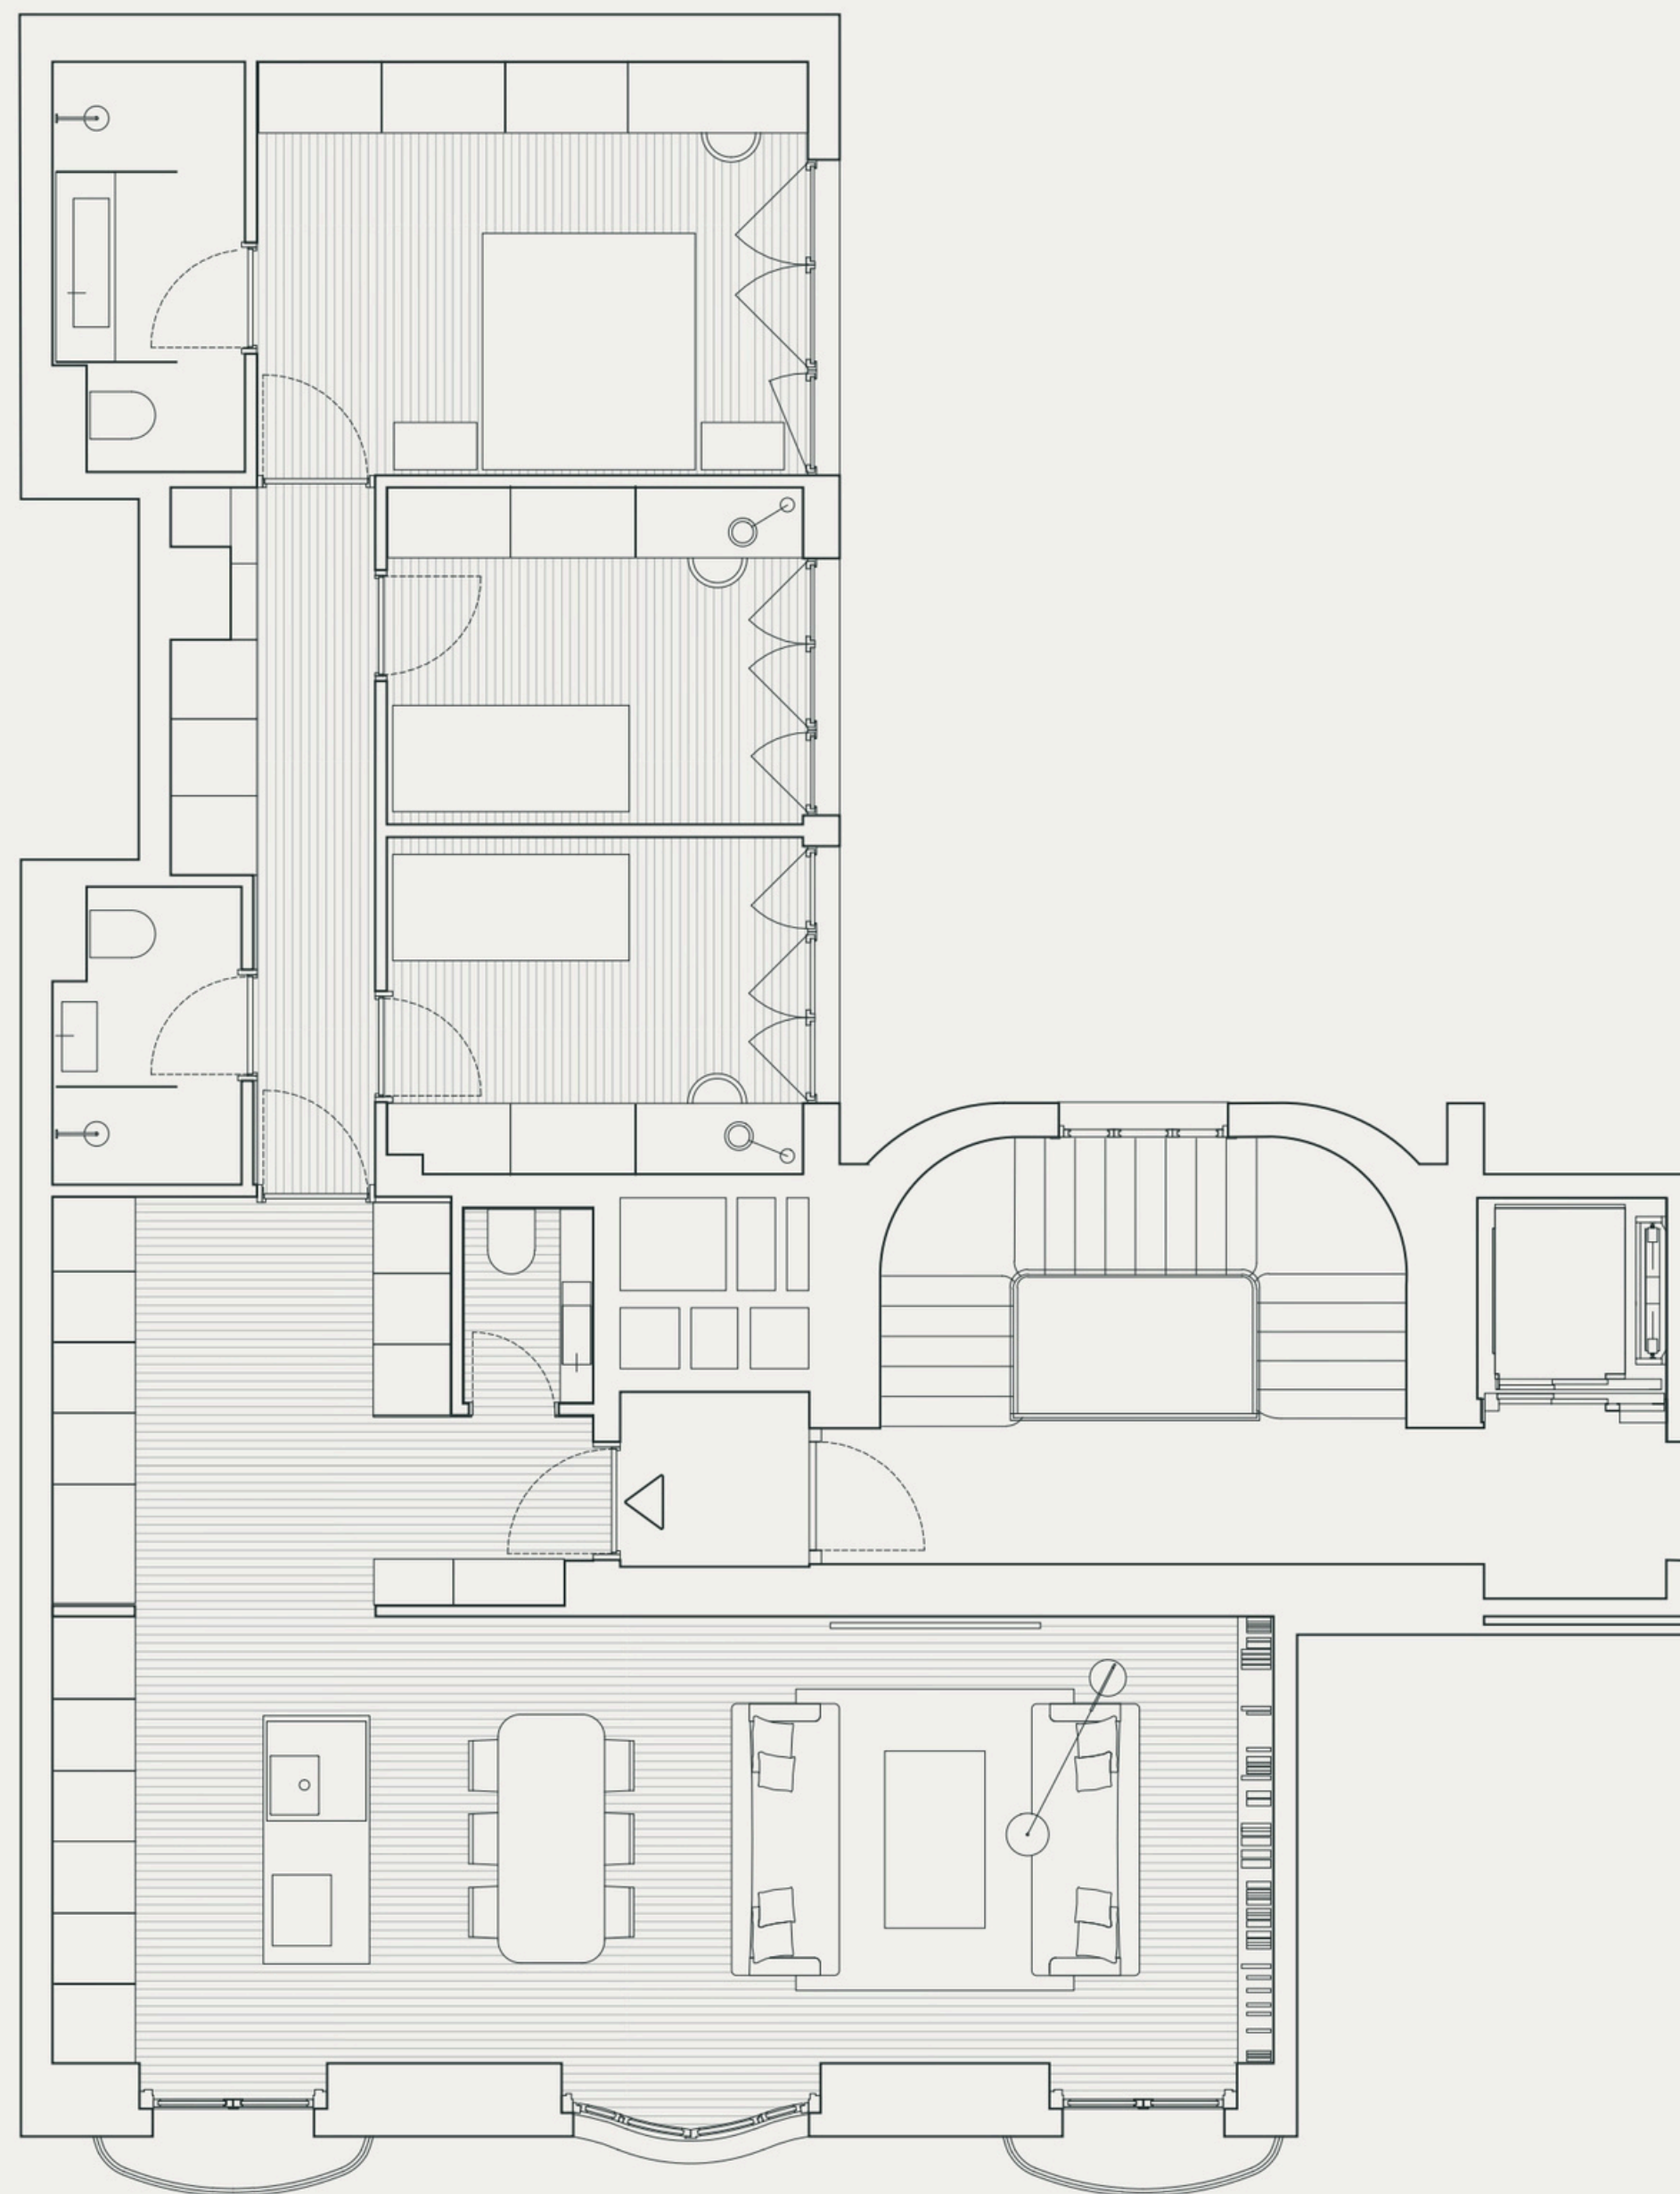

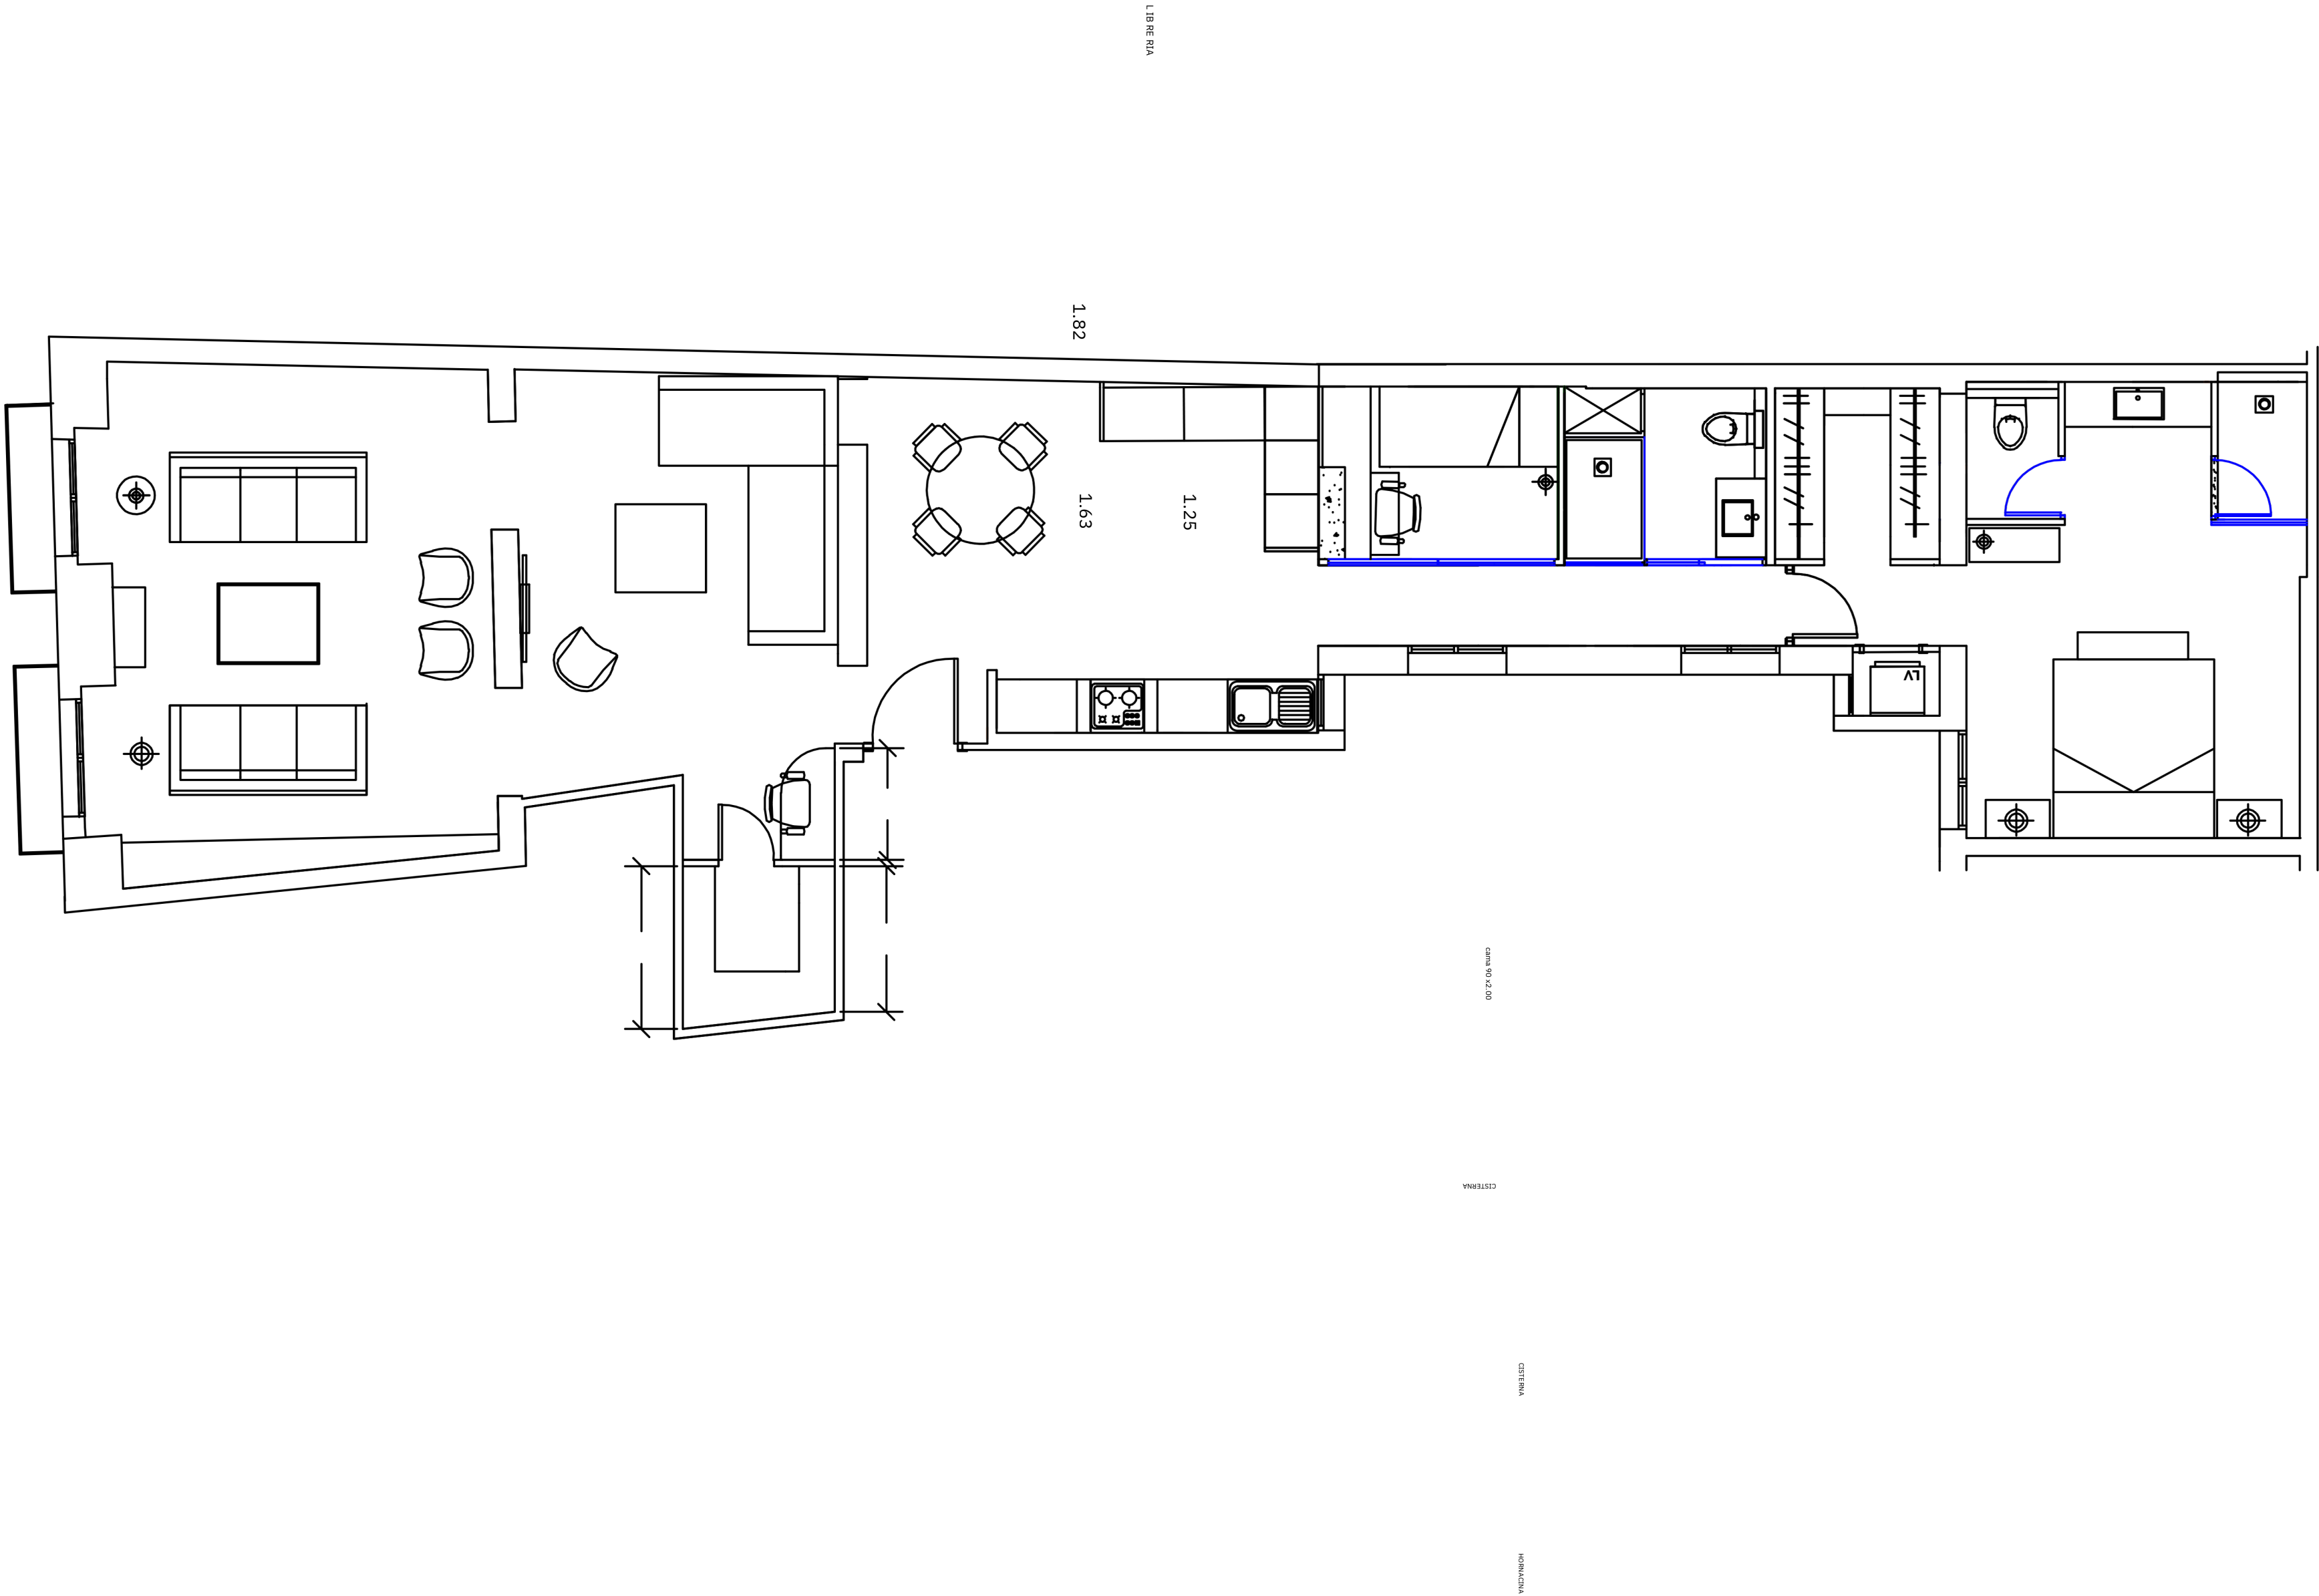

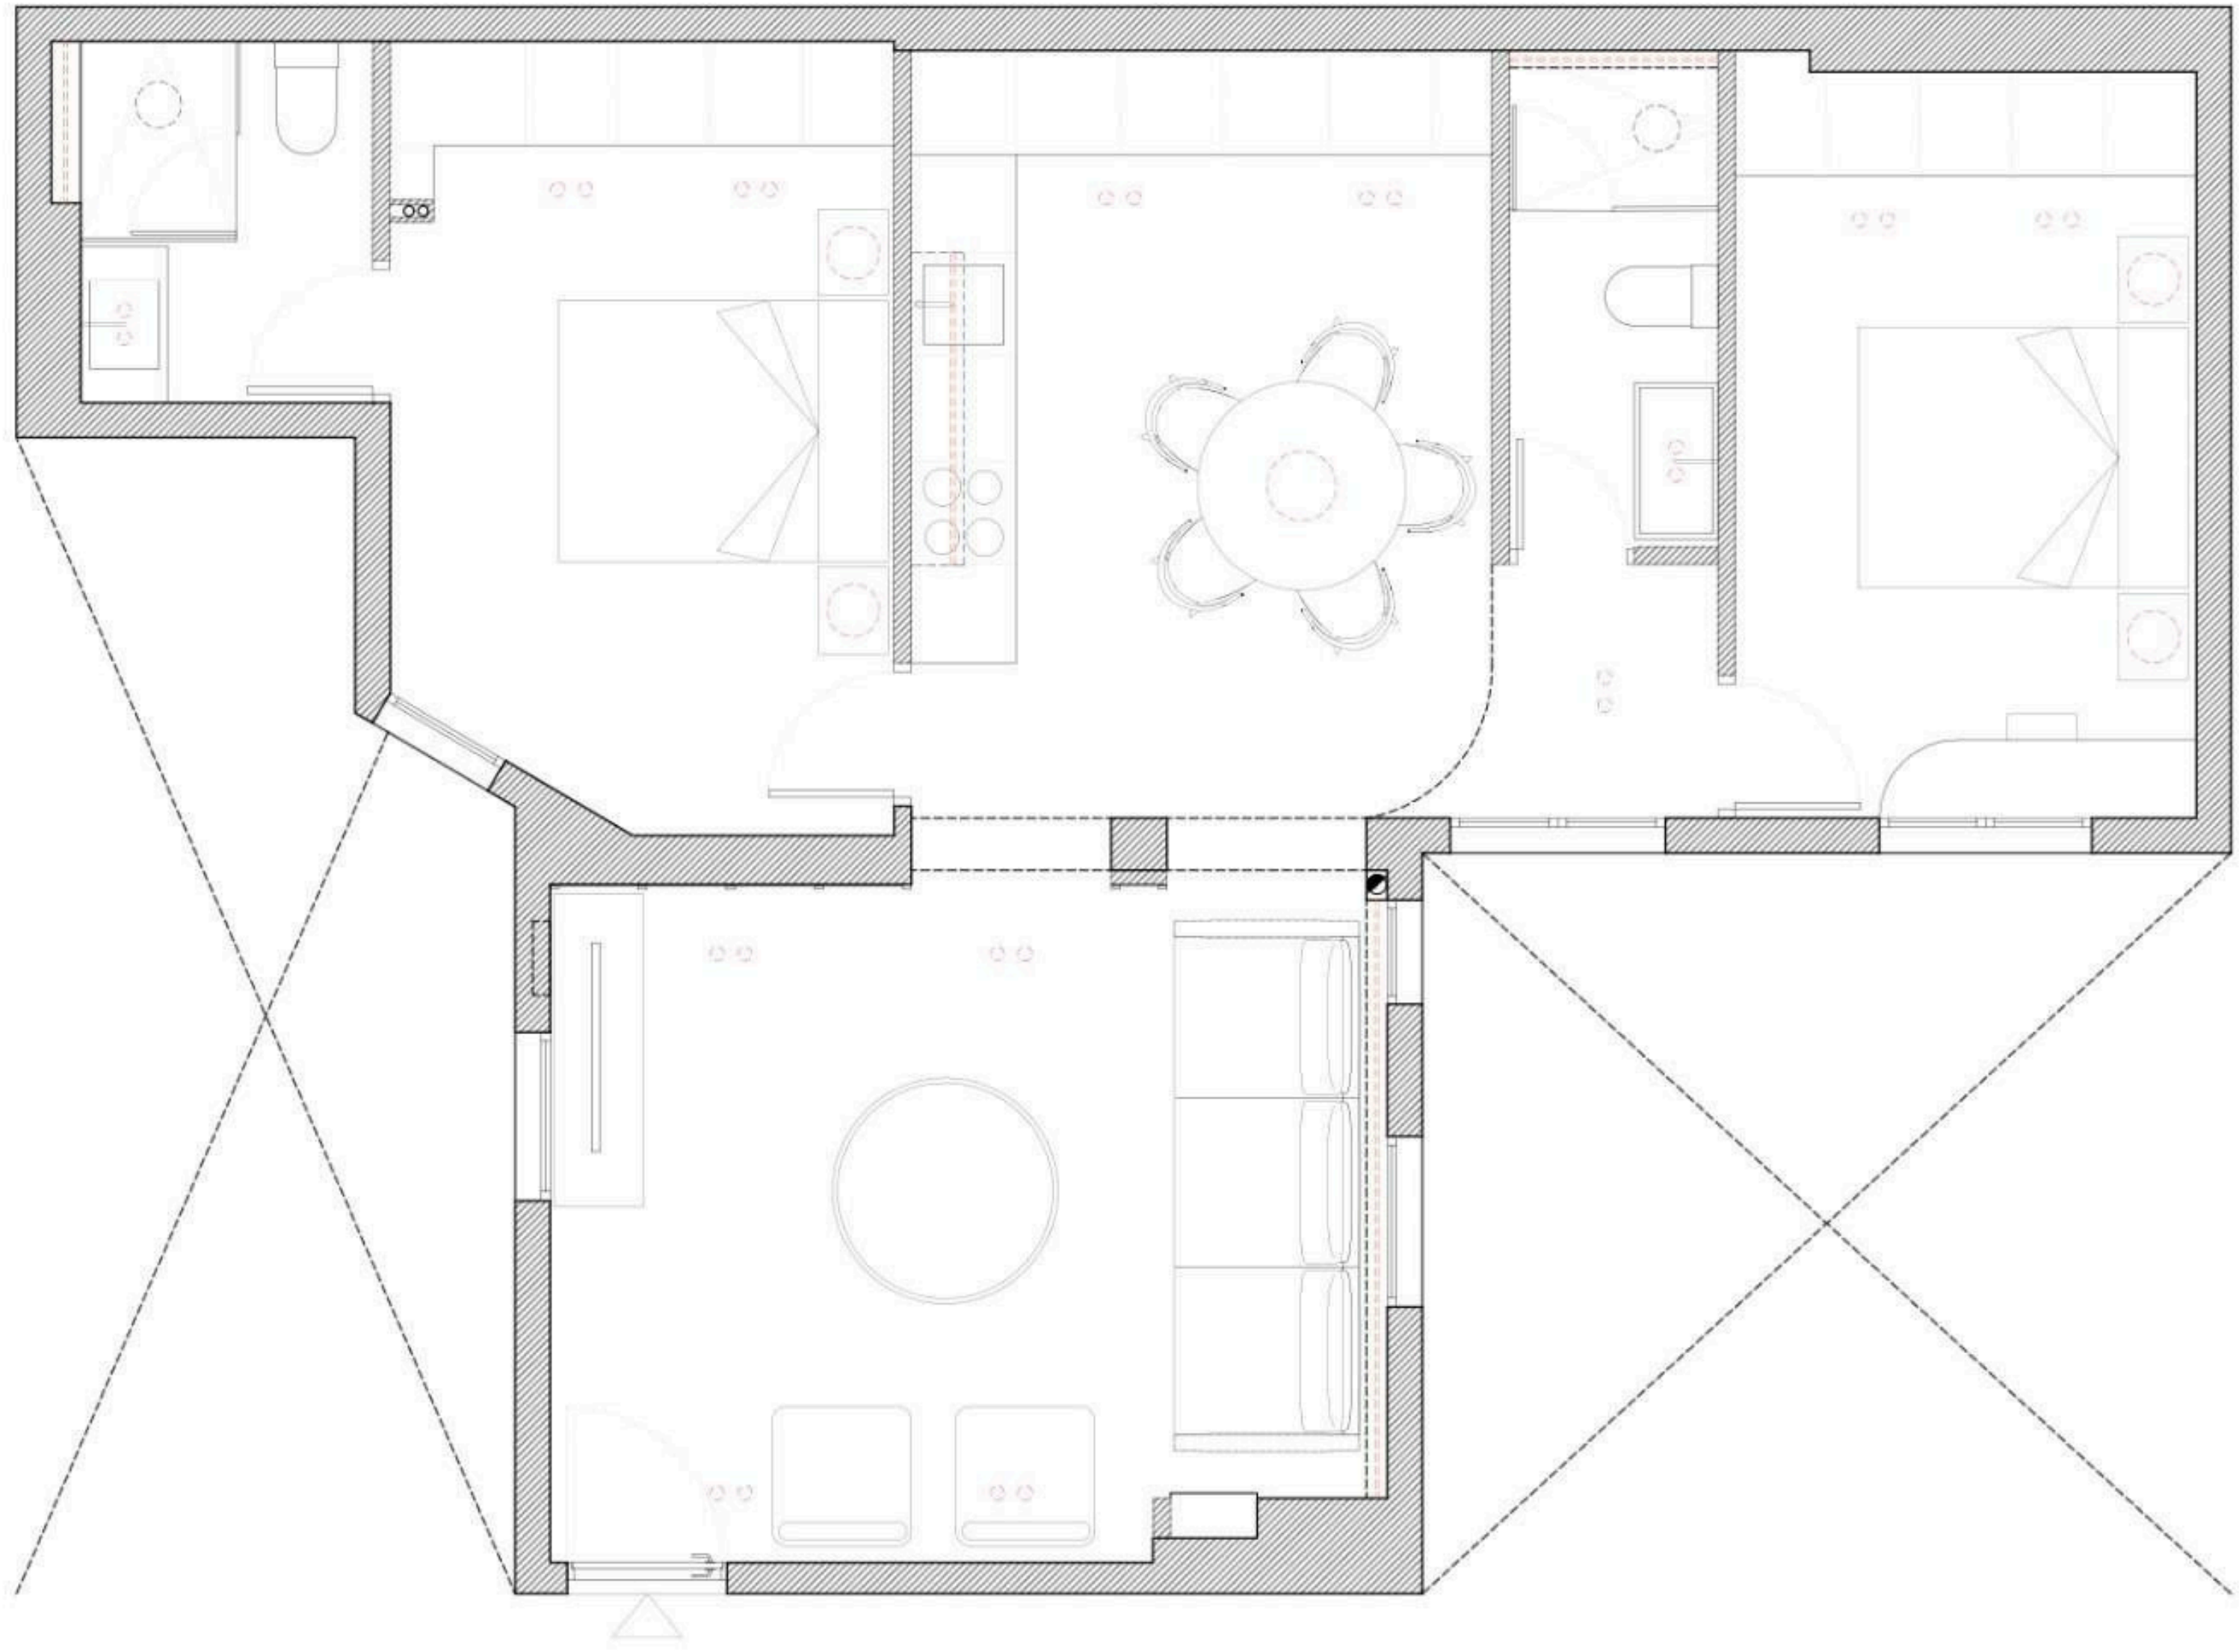

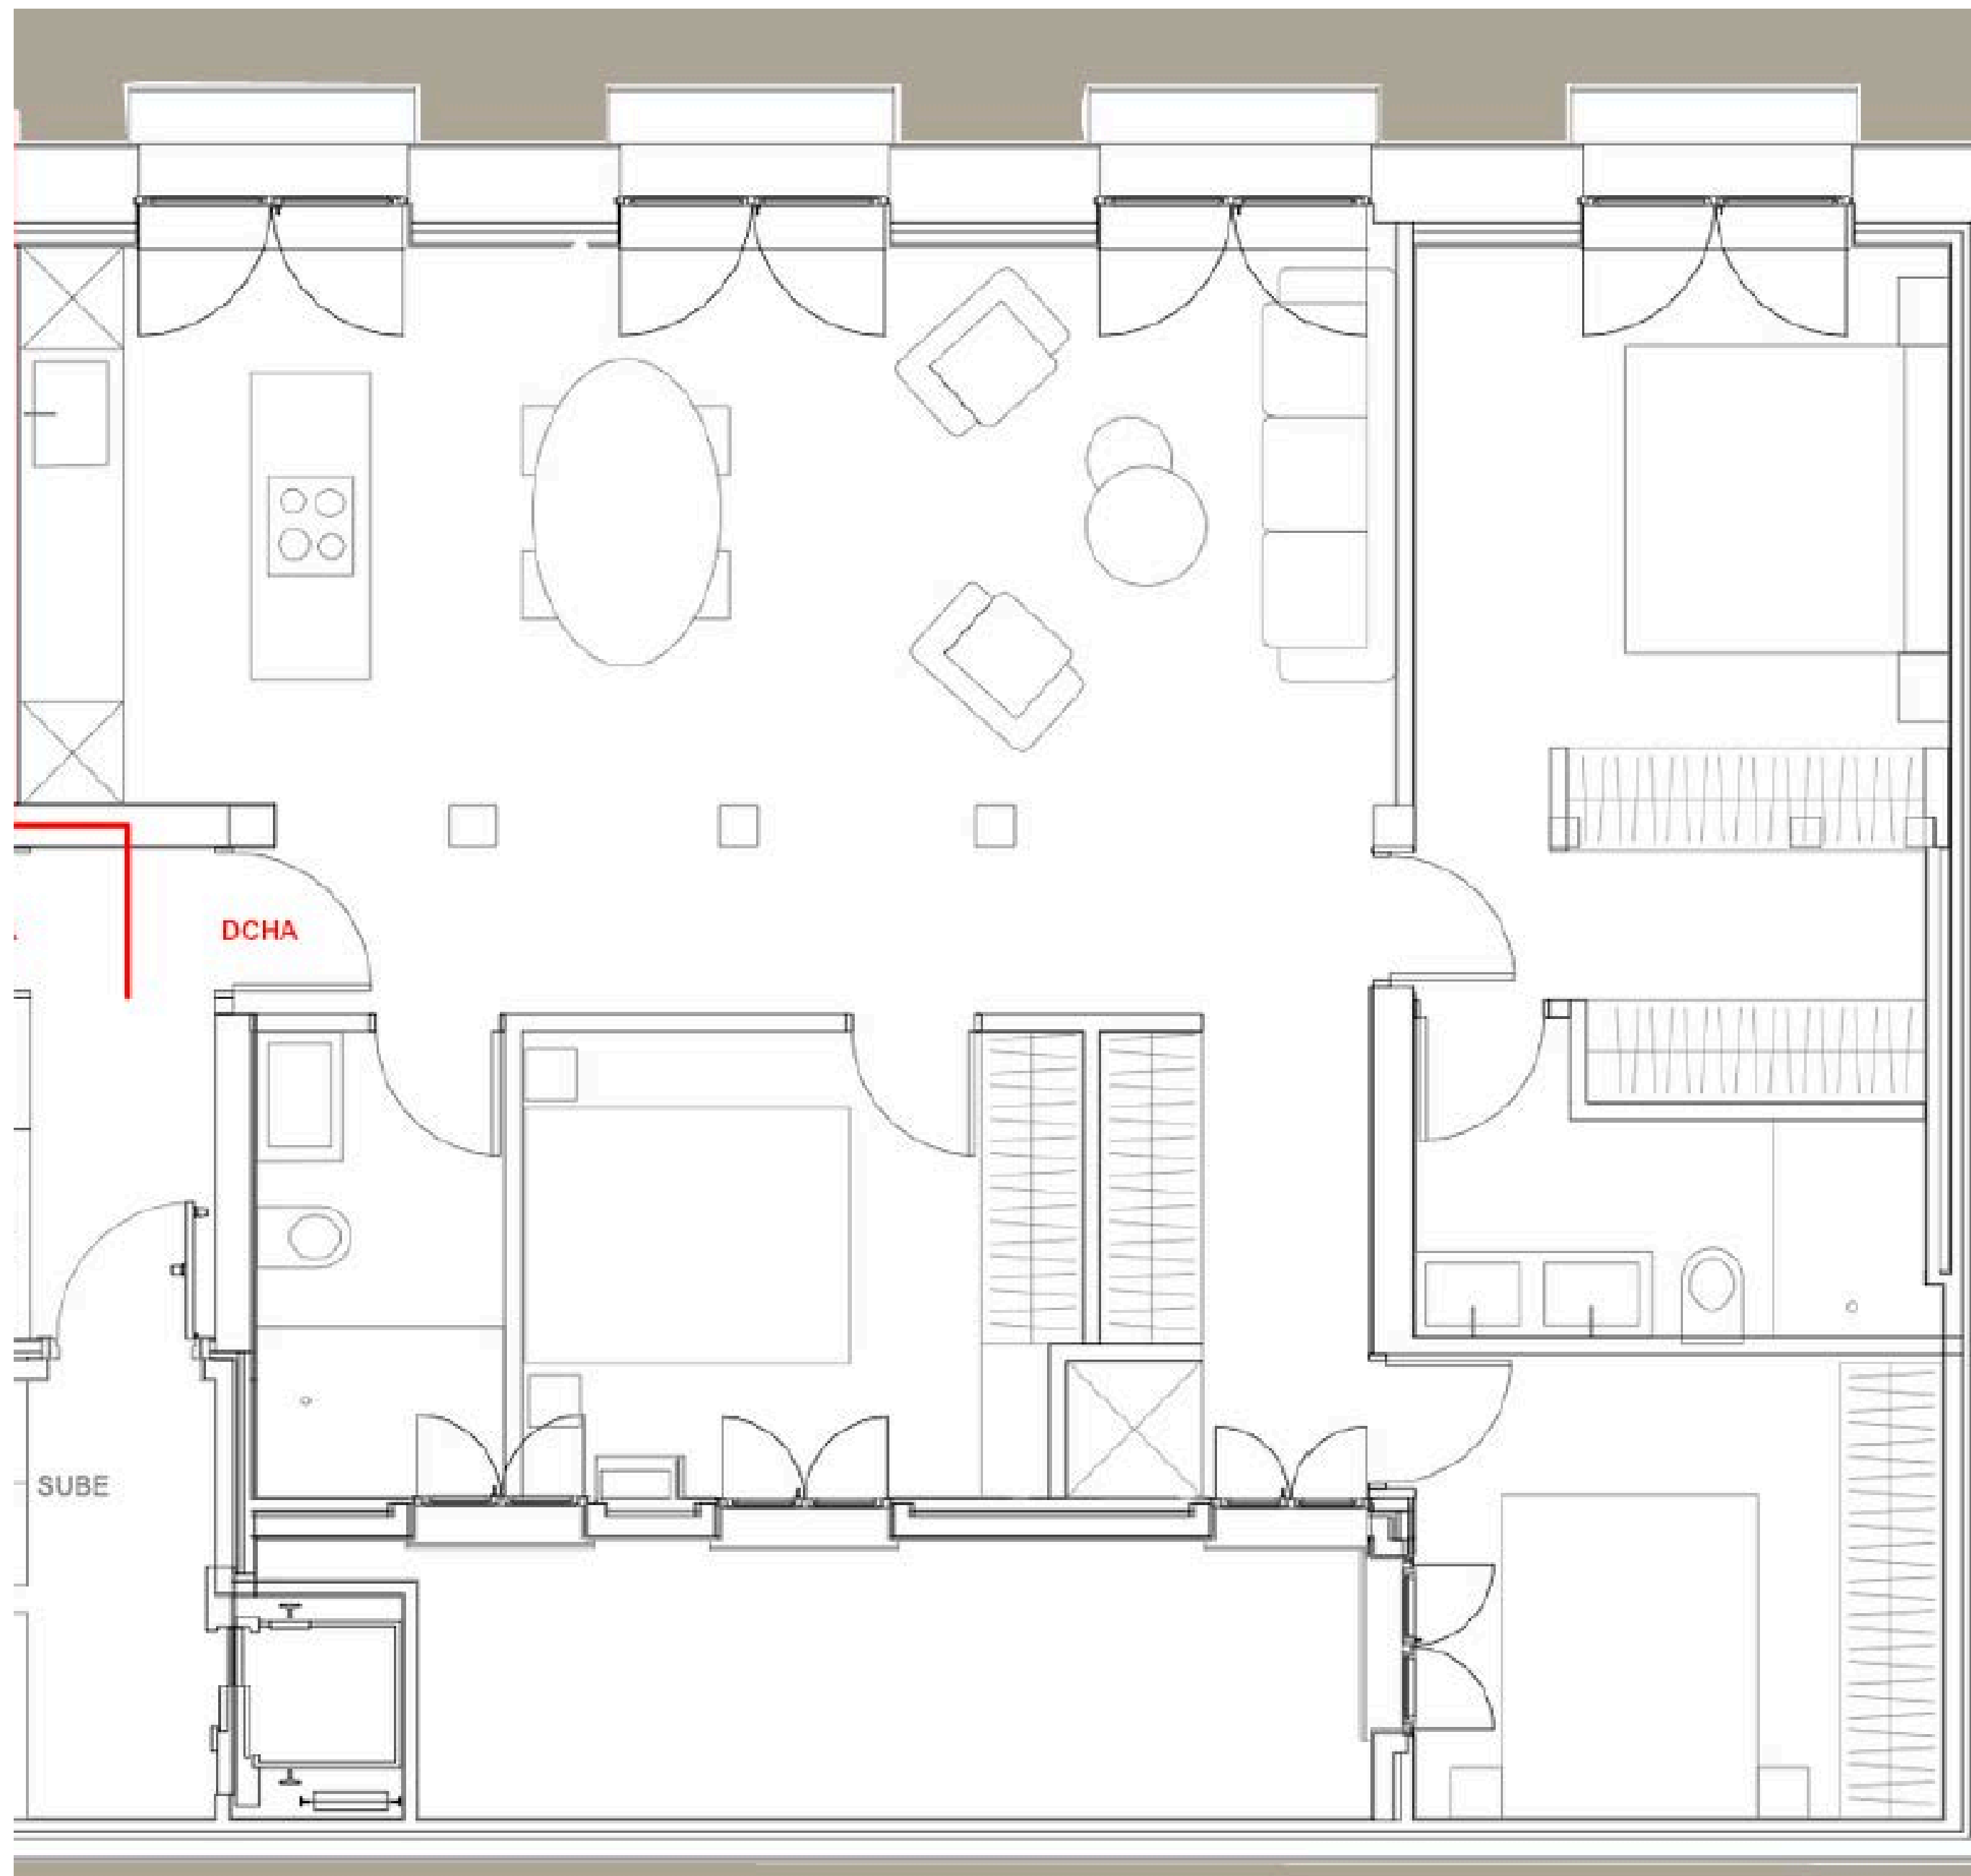





PLANTA 05


315,10 M2
CONSTRUIDOS

400,05 M2
TOTALES

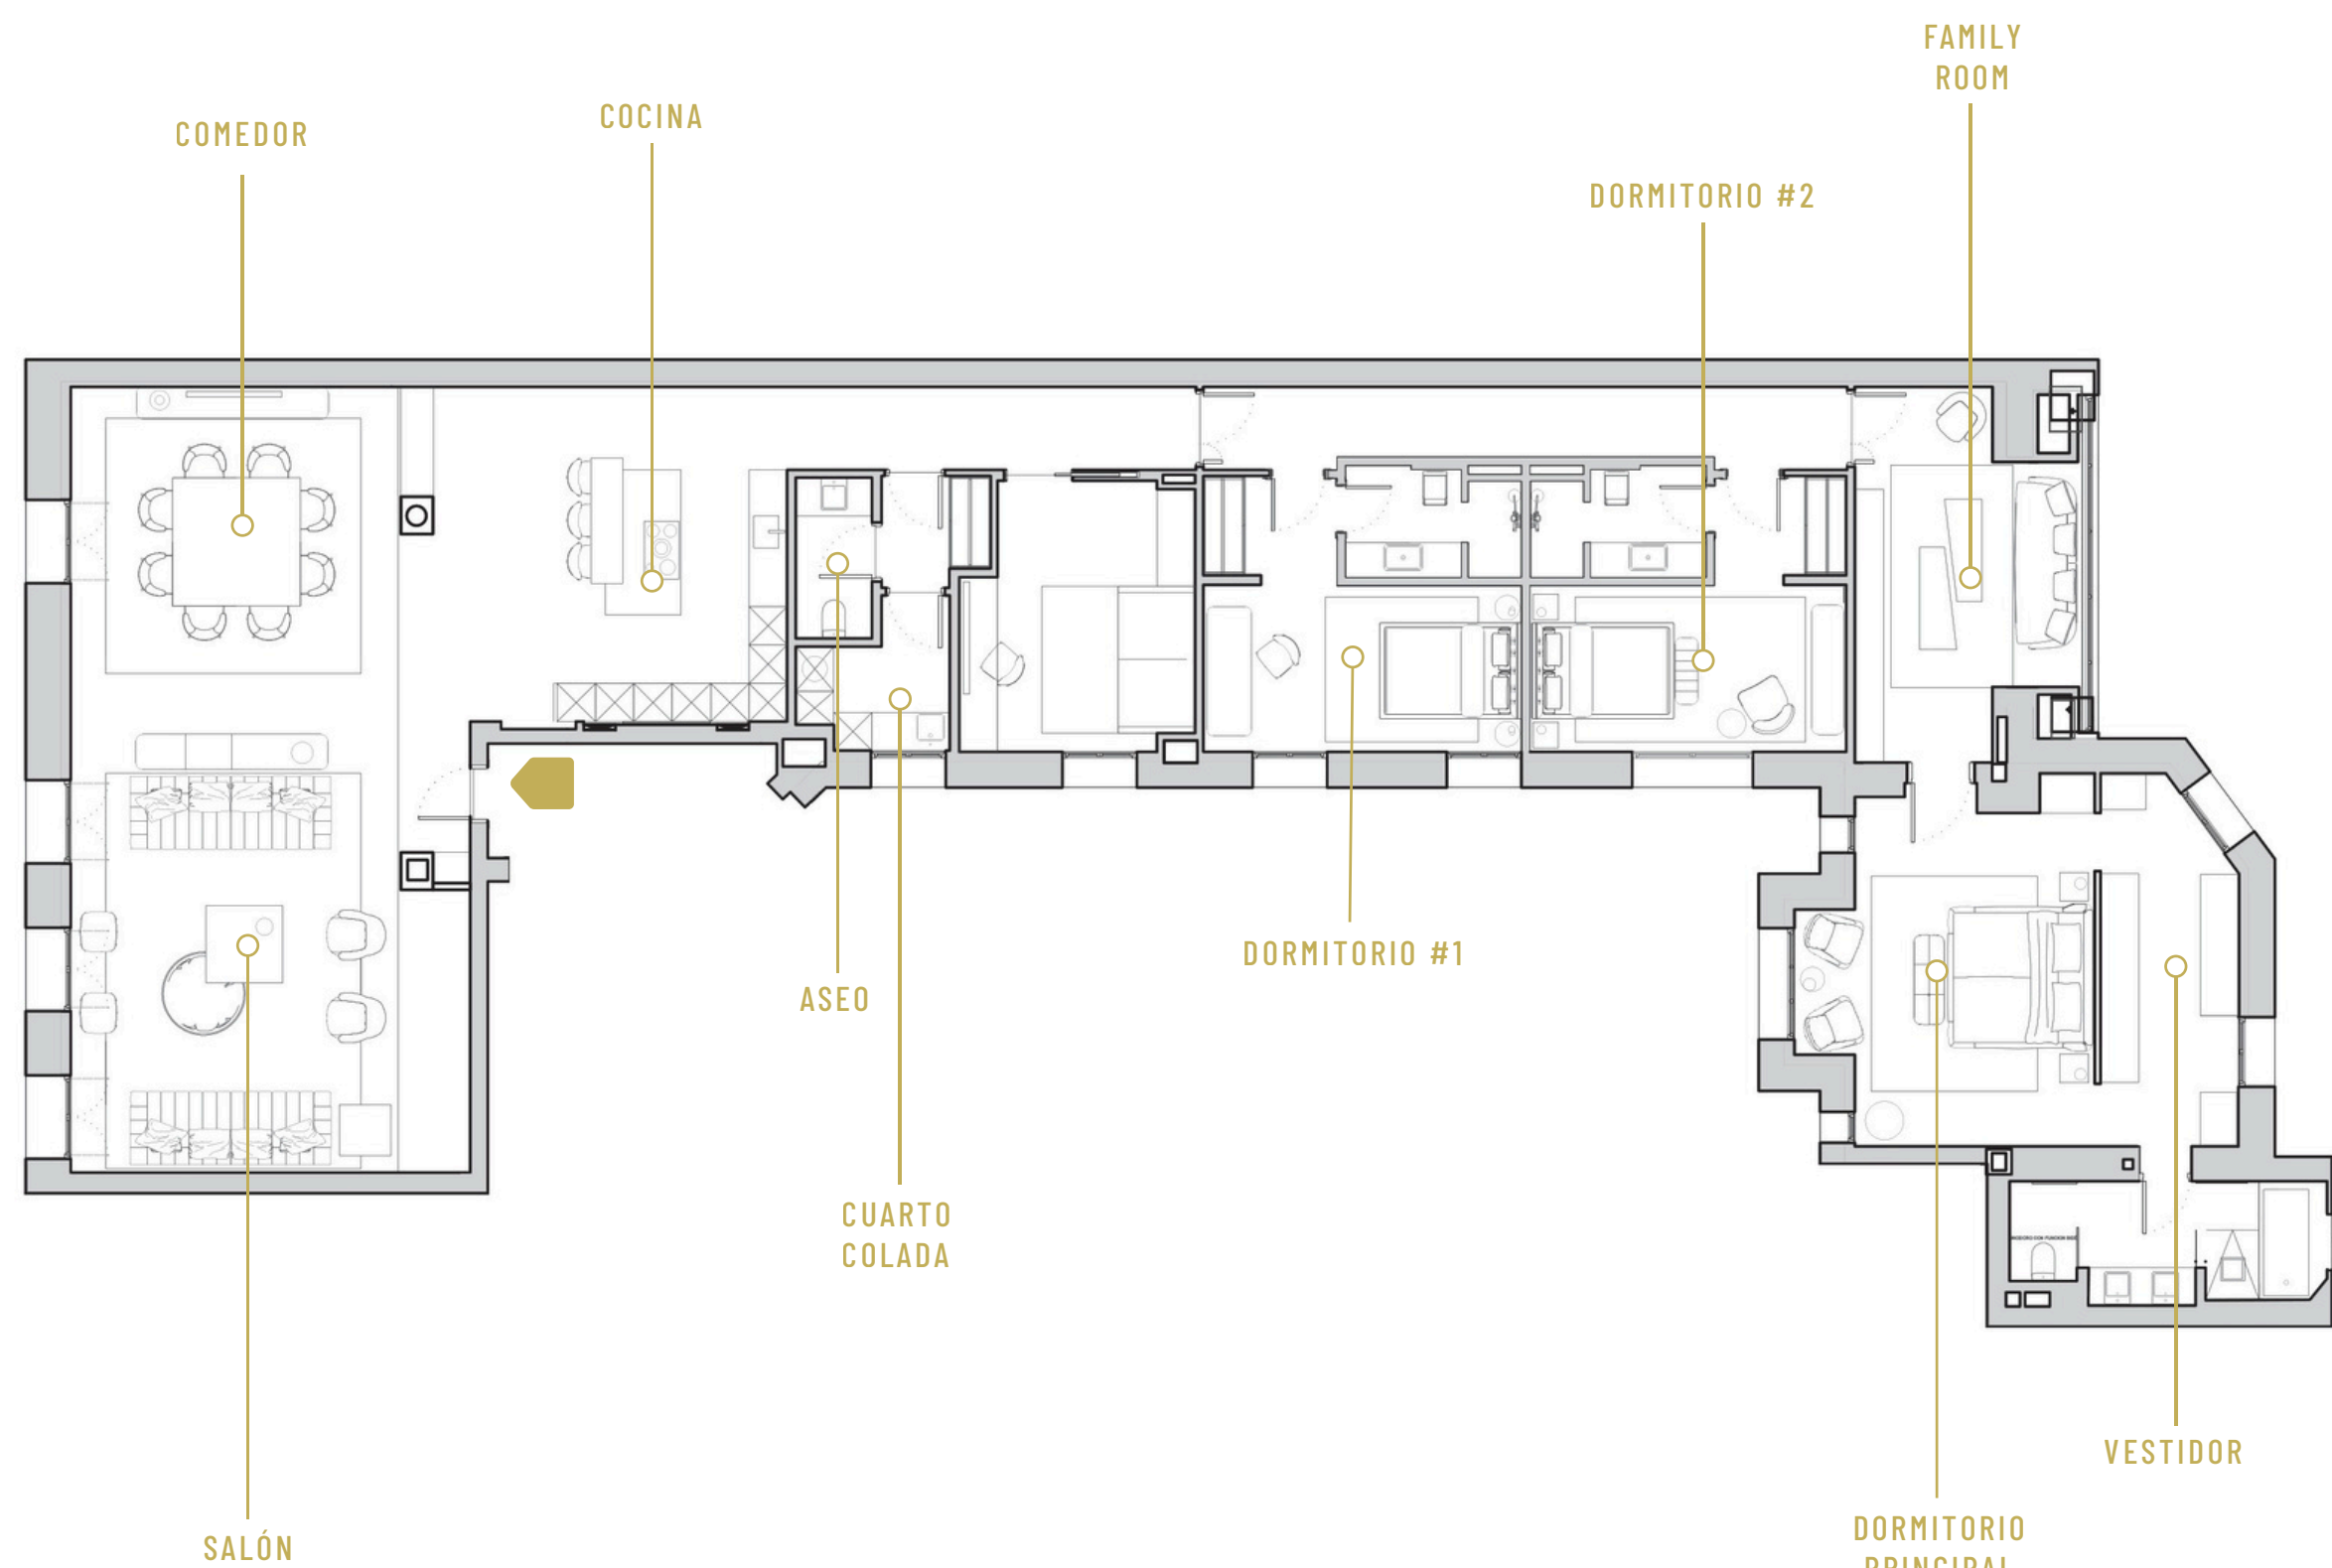

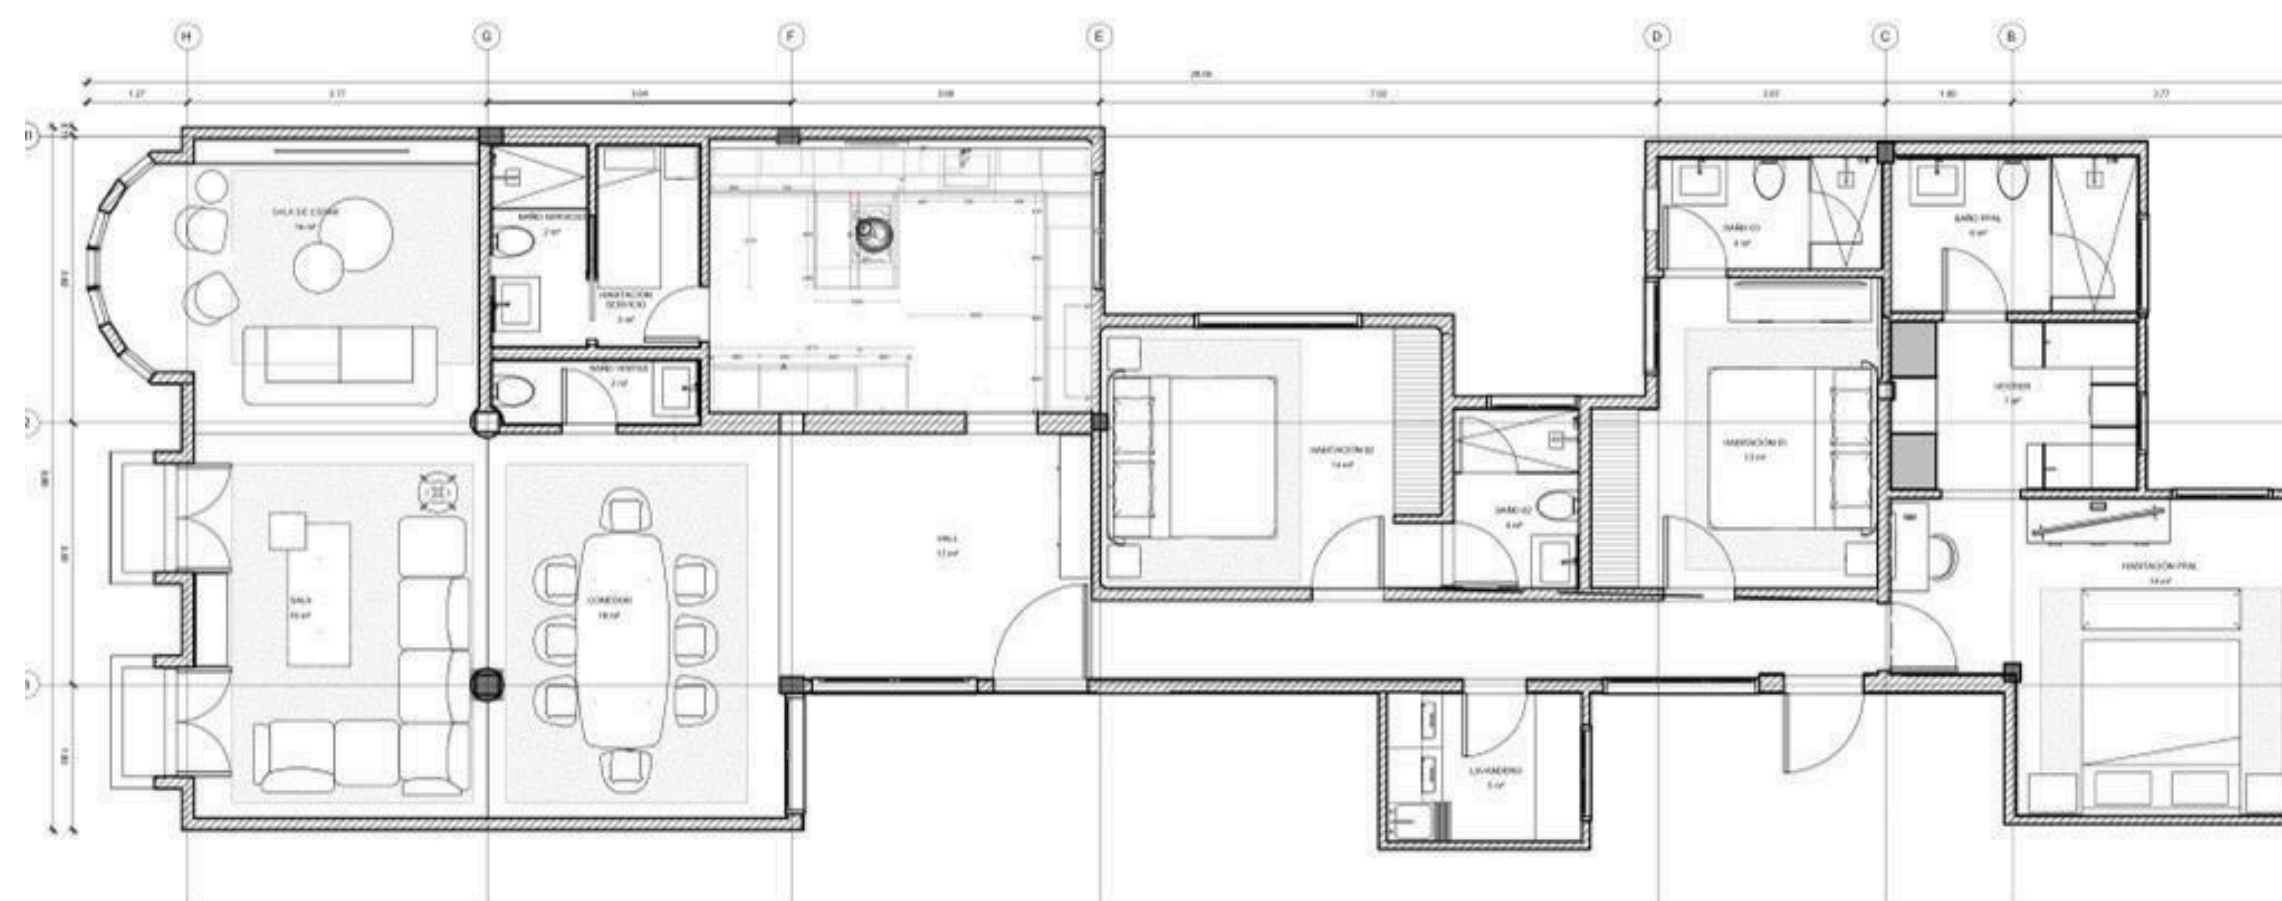




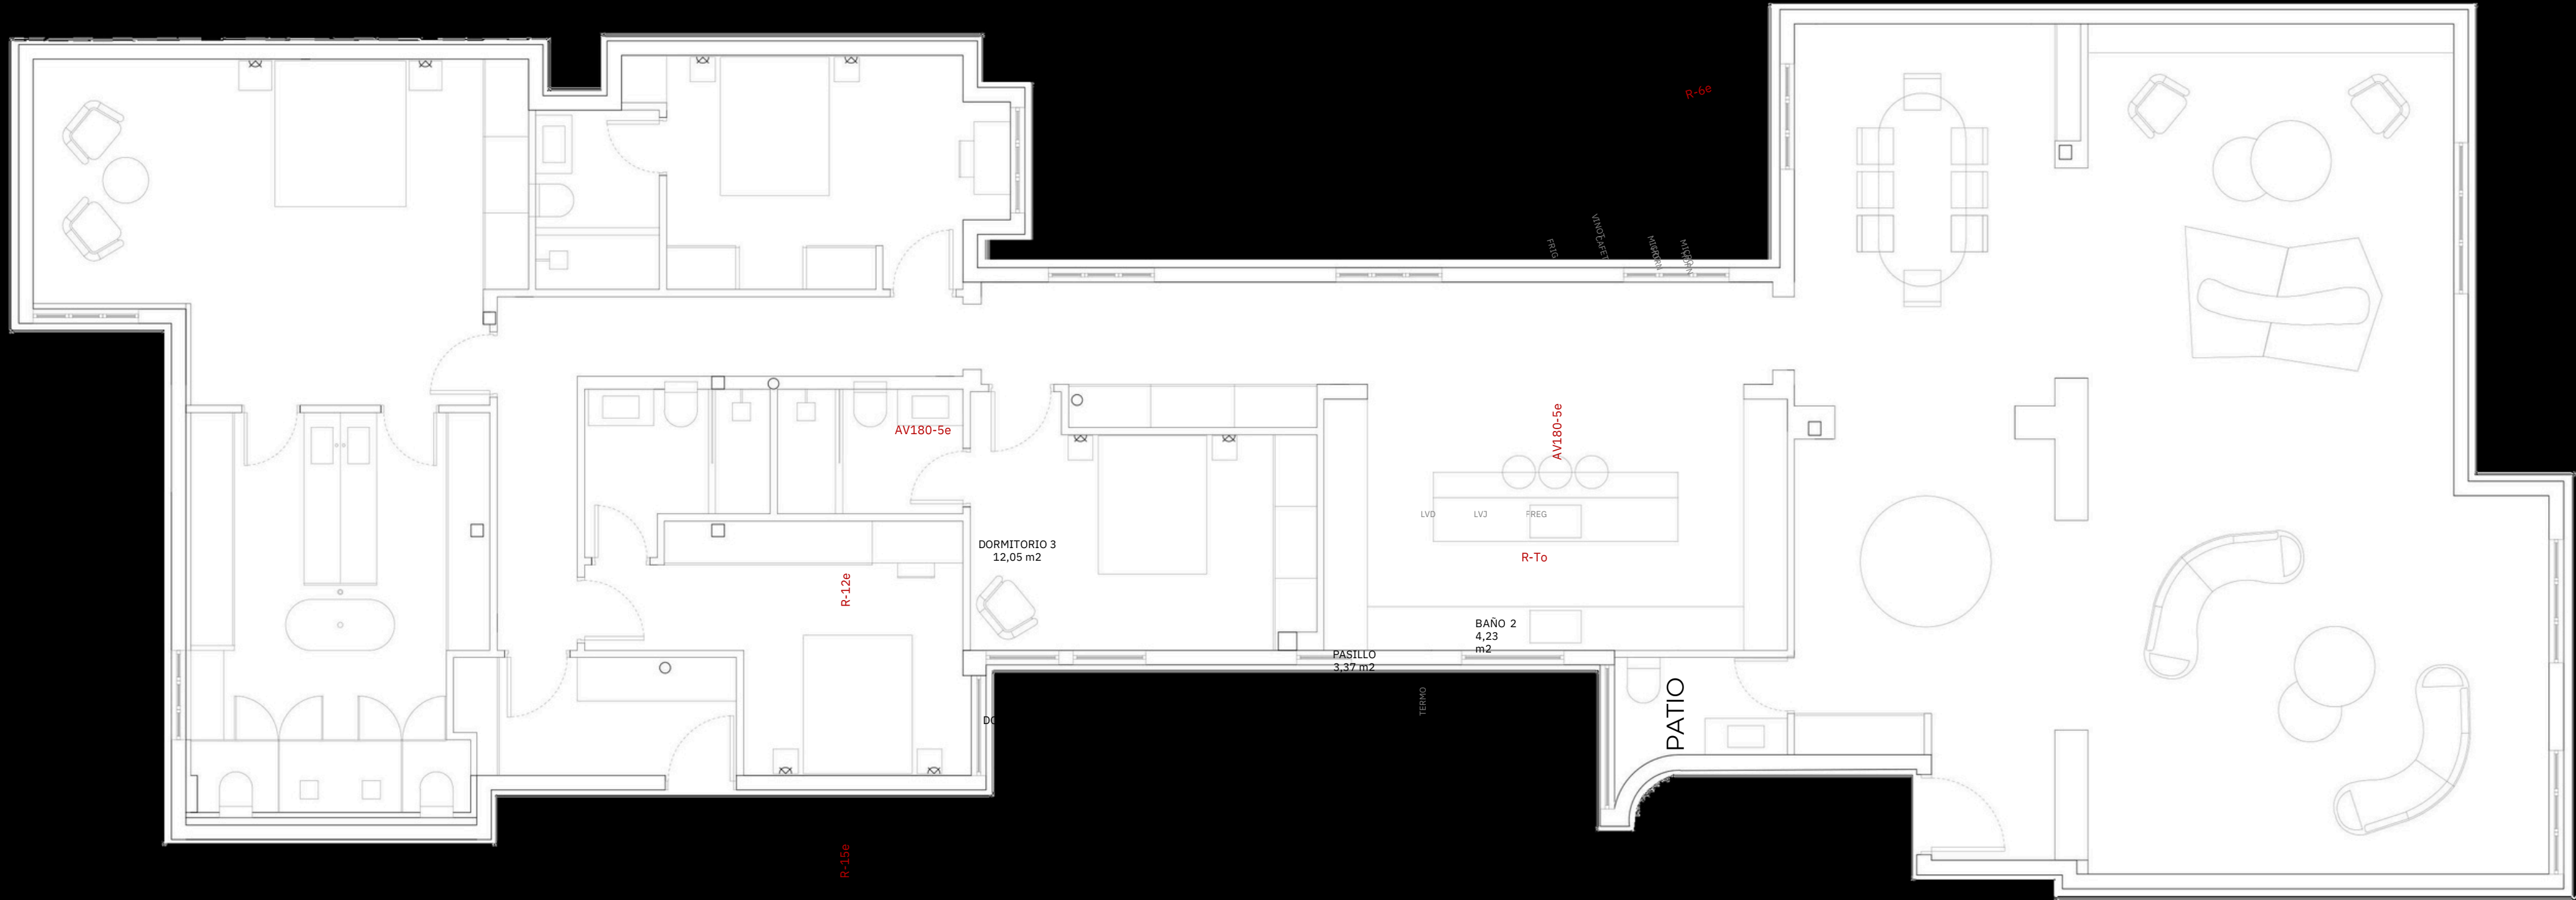


FACHADA


R-15e


DORMITORIO 1
18,80 m2

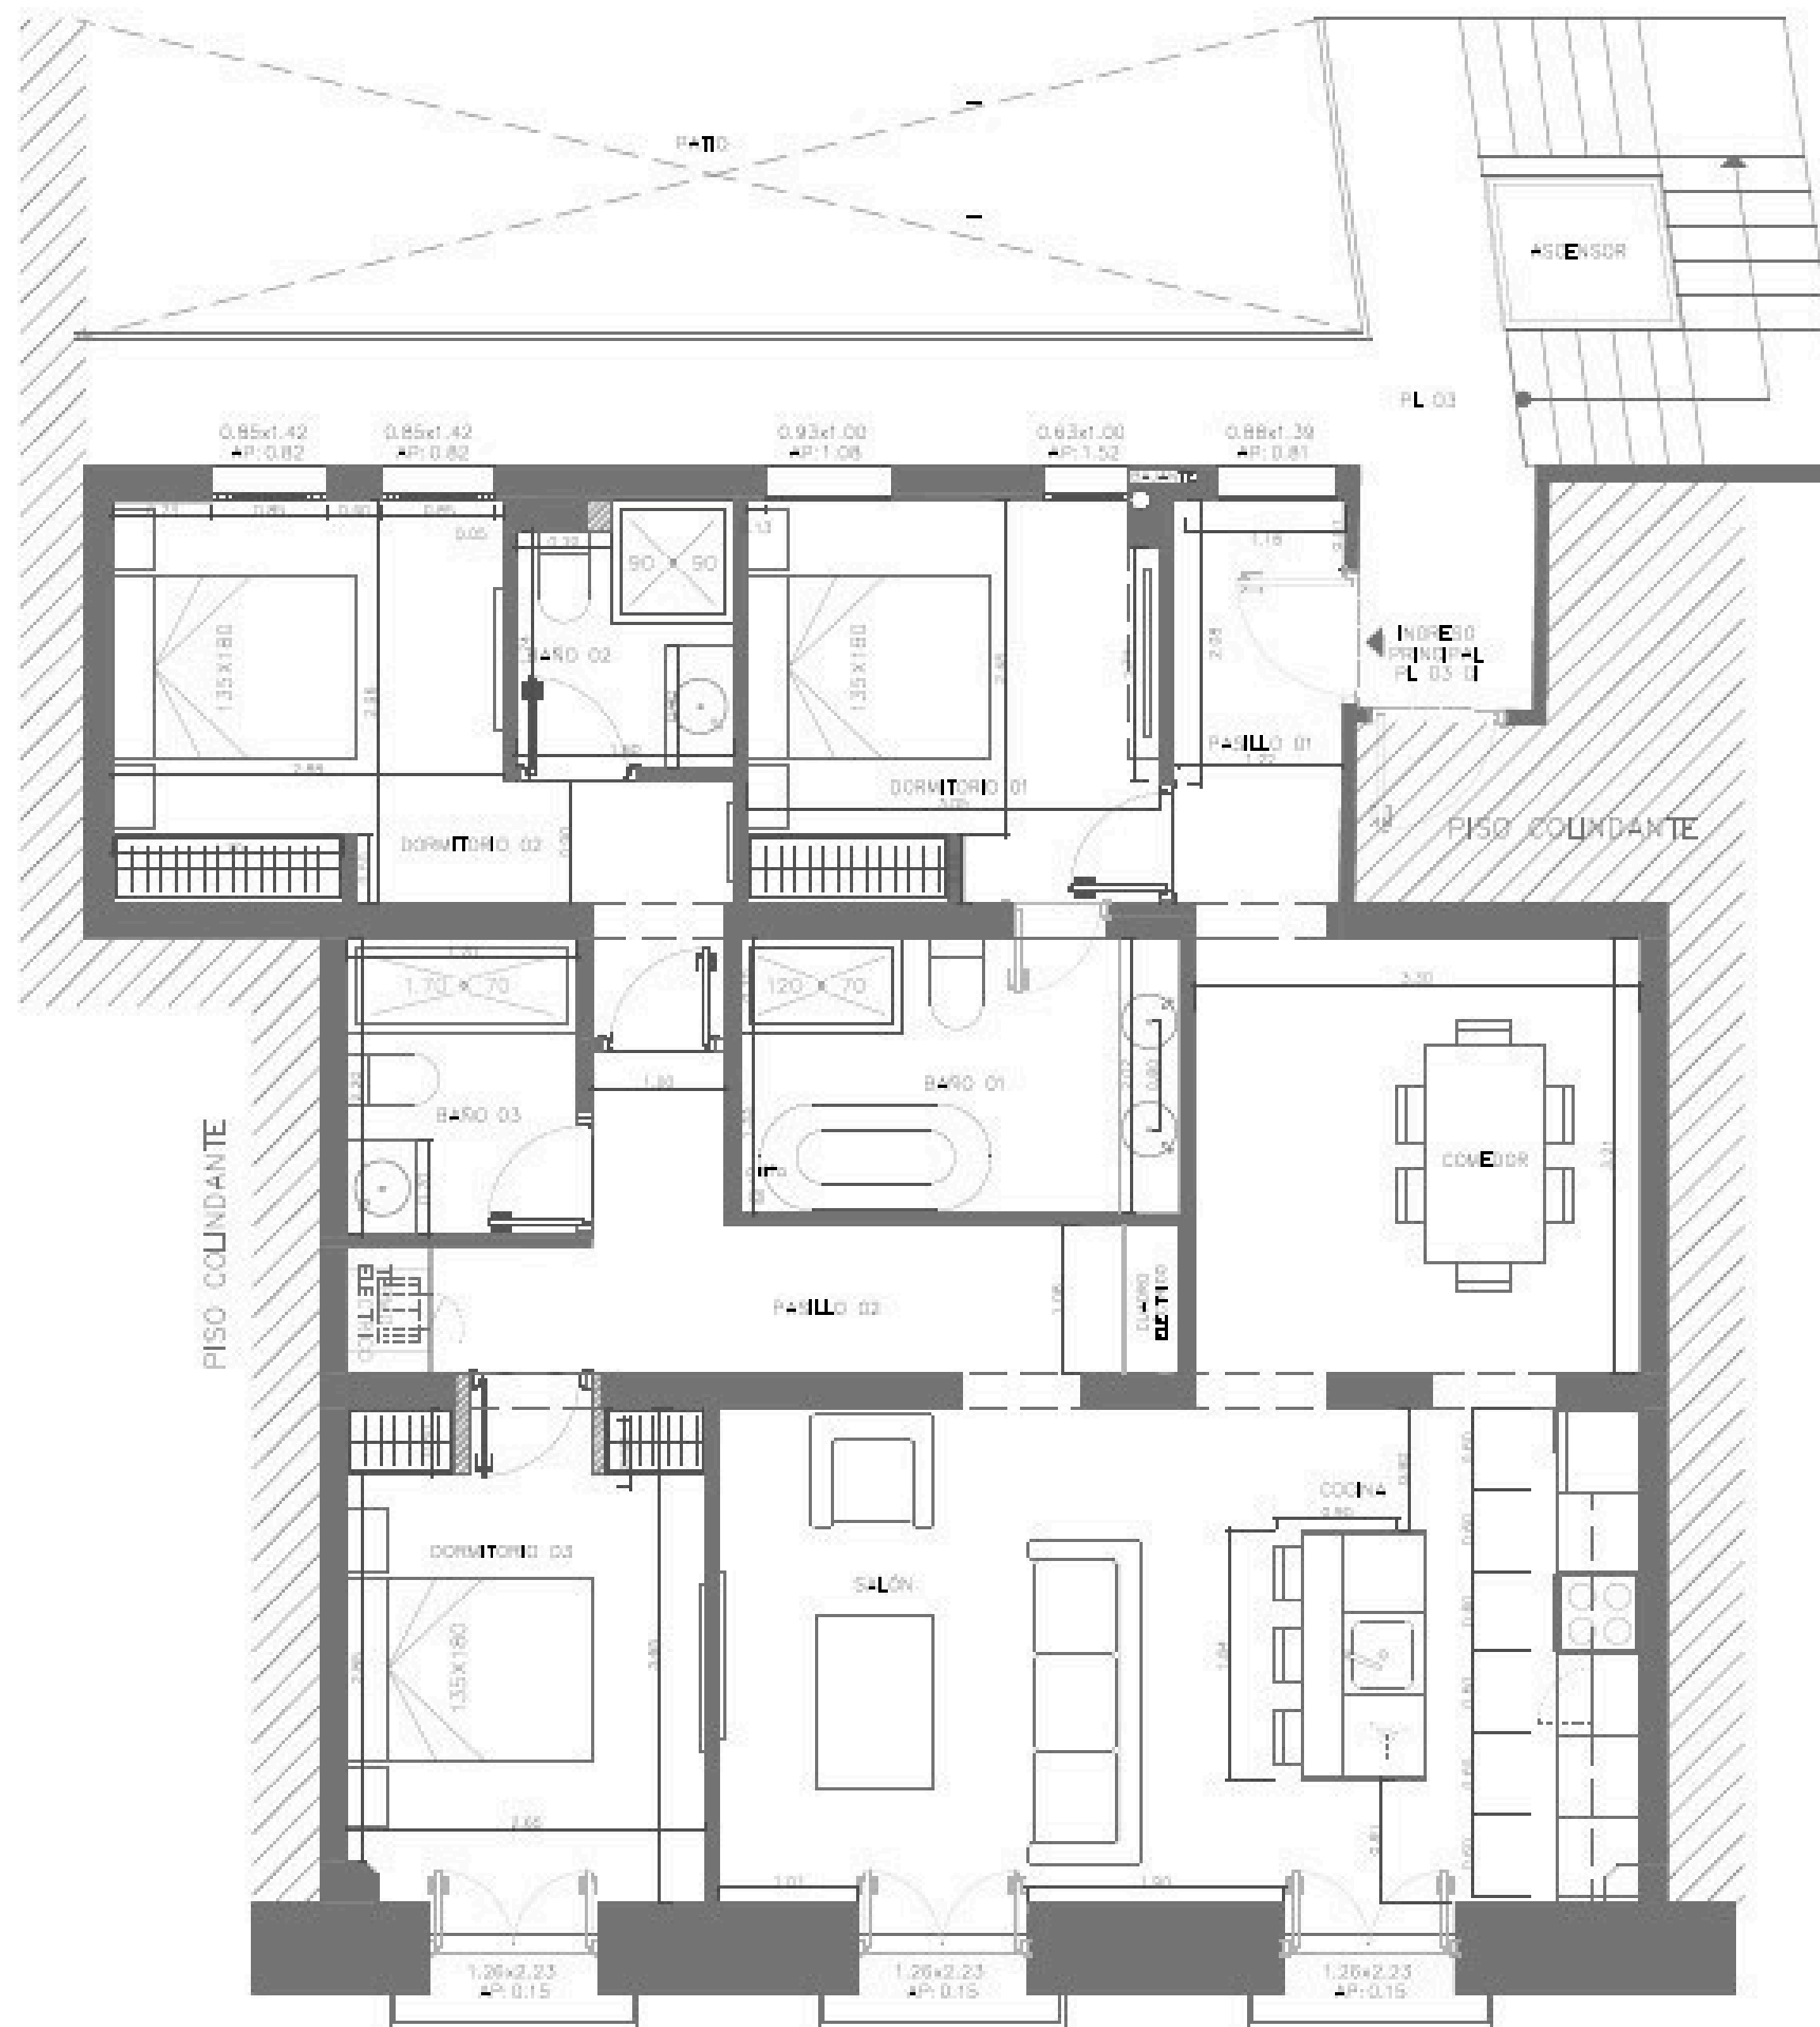

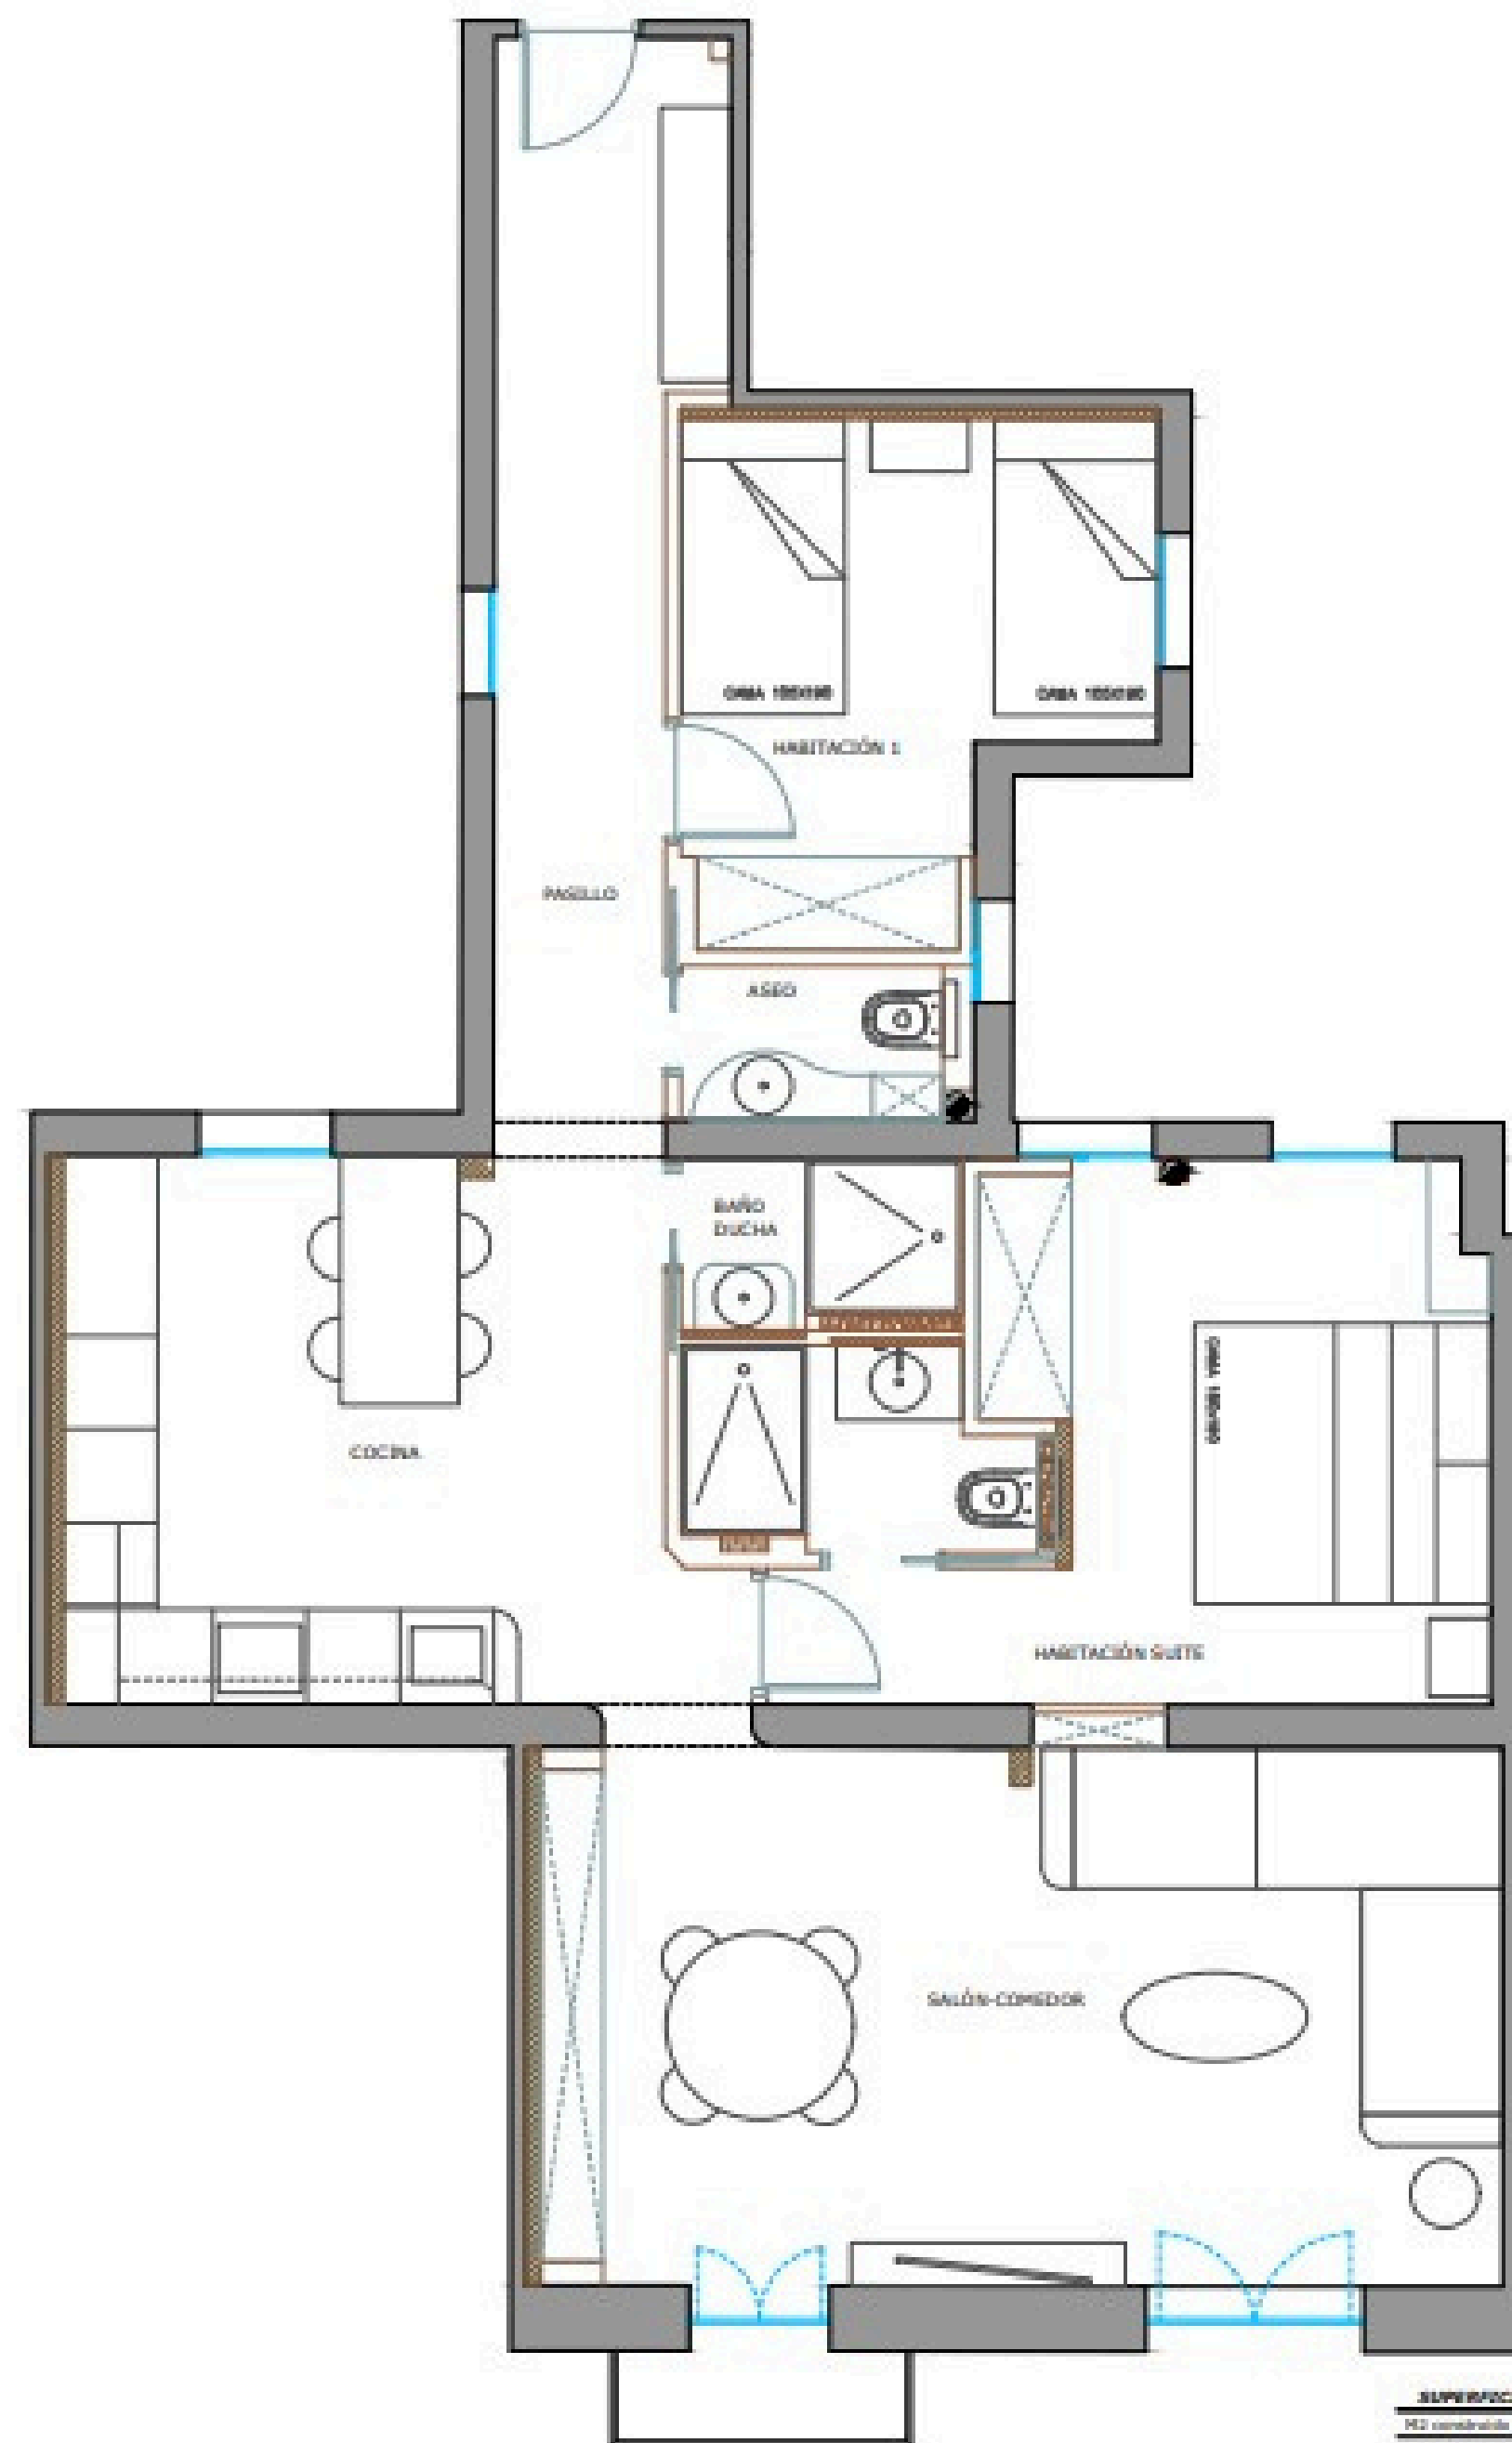


SUPERFICIES CONSTRUIDAS	
M2 construida vivienda	80,08 m2
Total común + comunes	181,99 m2

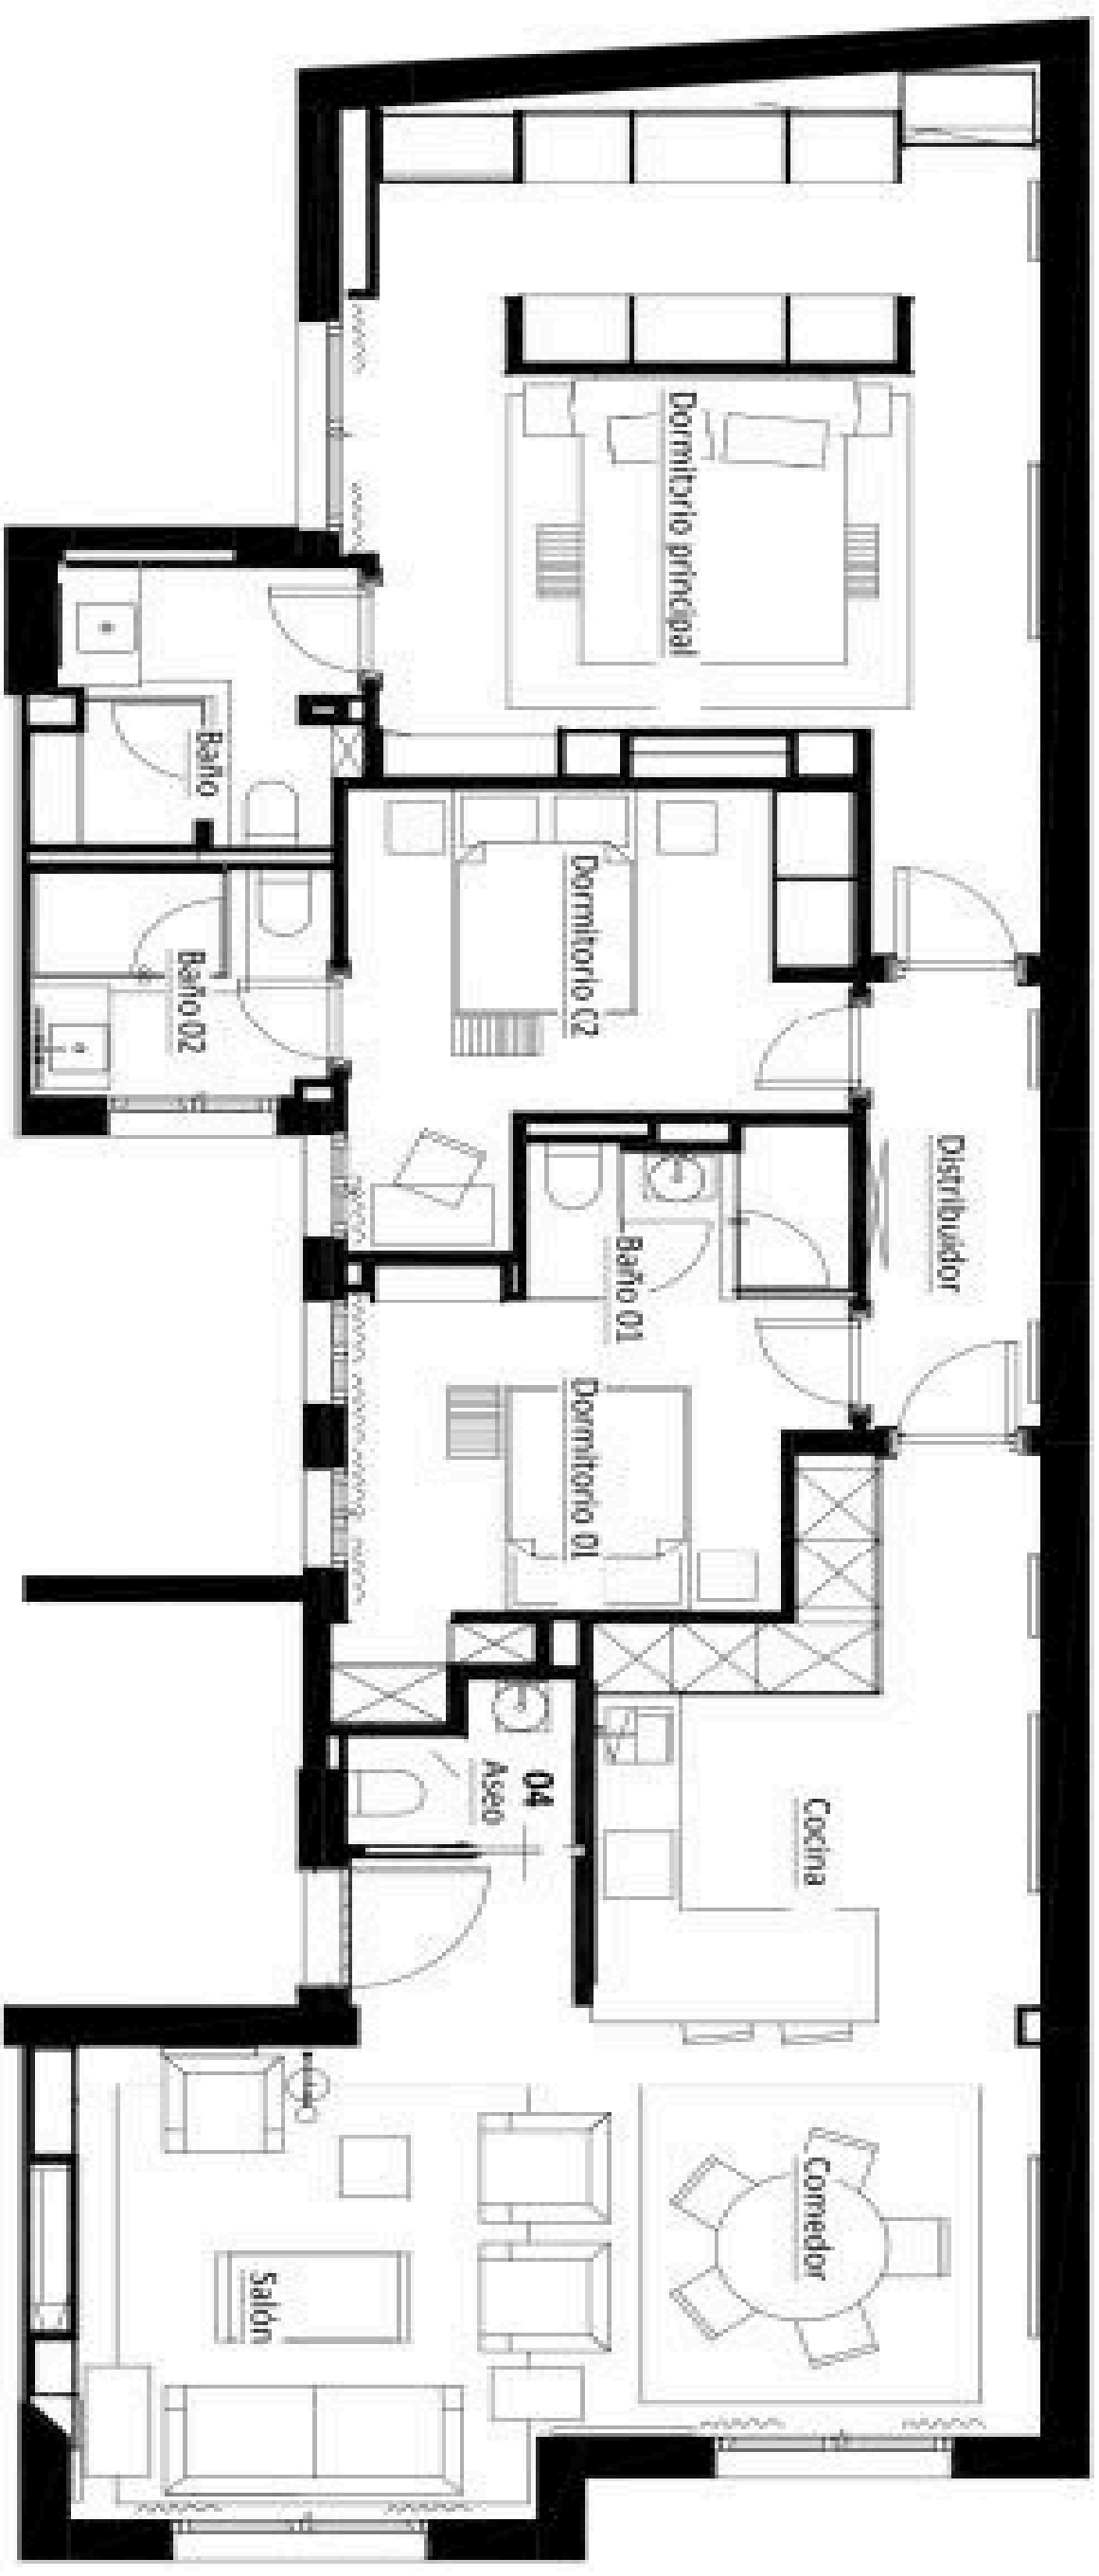


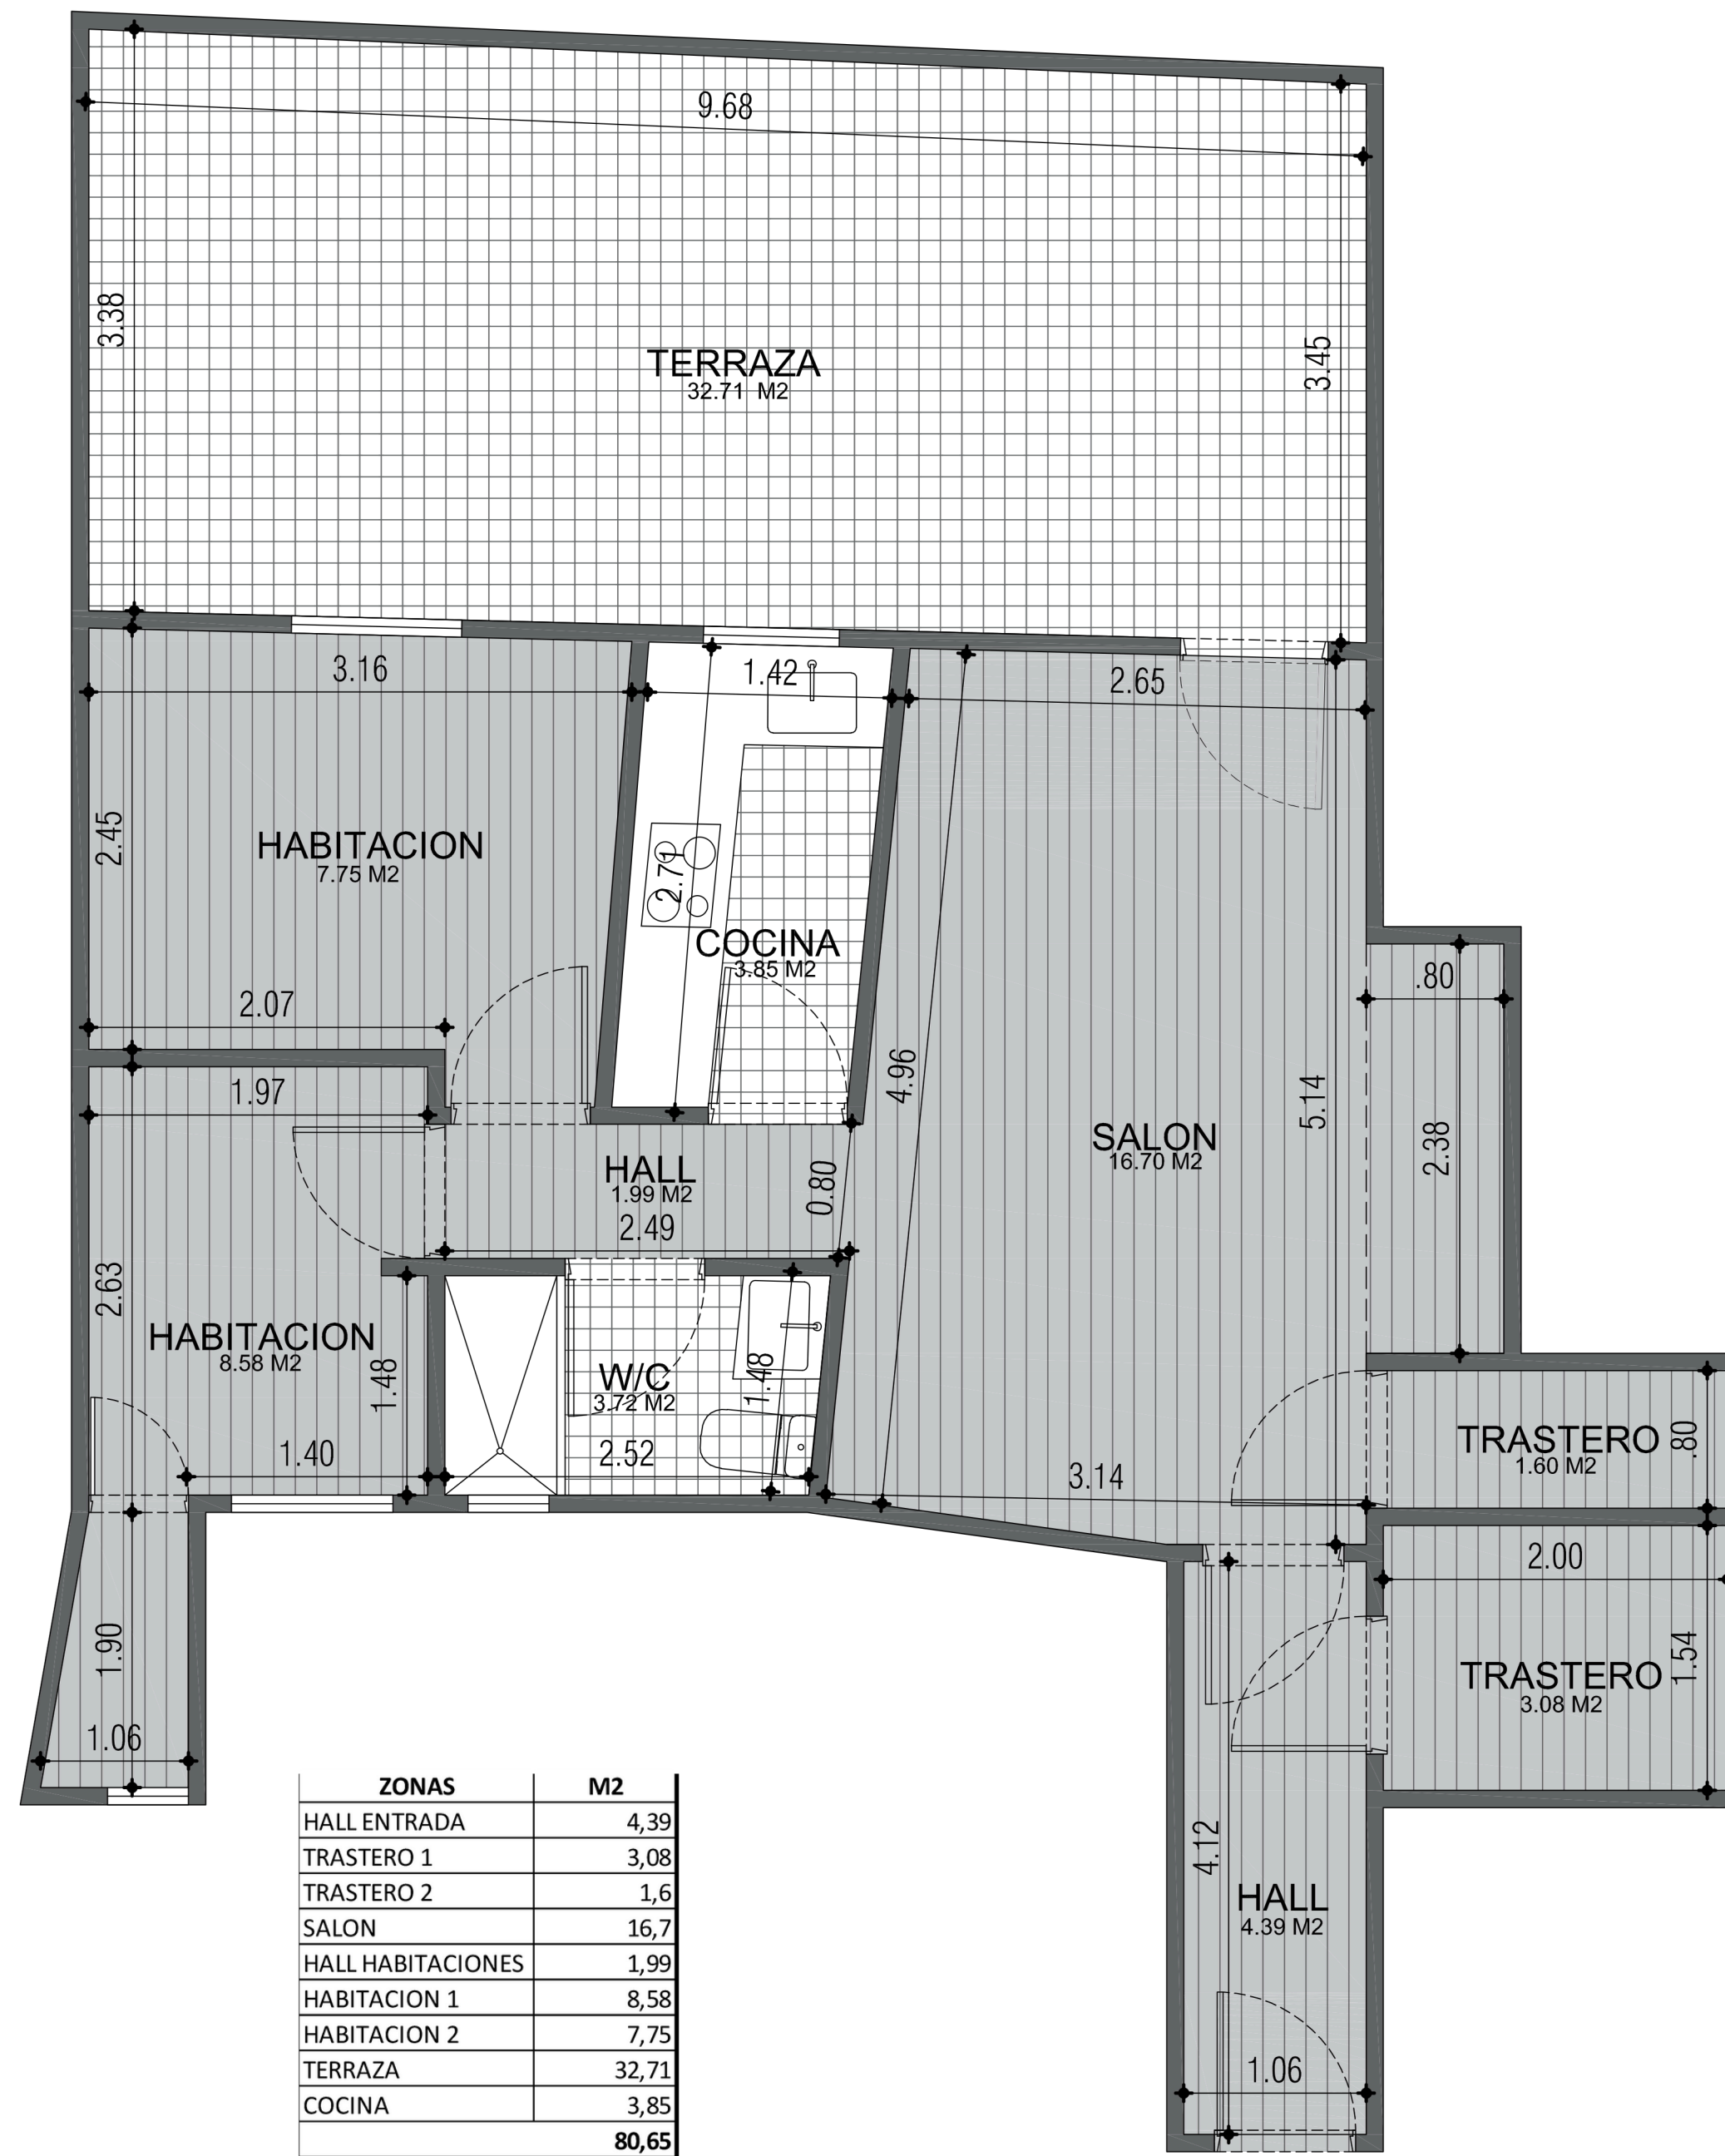

ZONAS	M2
HALL ENTRADA	4,39
TRASTERO 1	3,08
TRASTERO 2	1,6
SALON	16,7
HALL HABITACIONES	1,99
HABITACION 1	8,58
HABITACION 2	7,75
TERRAZA	32,71
COCINA	3,85
	80,65

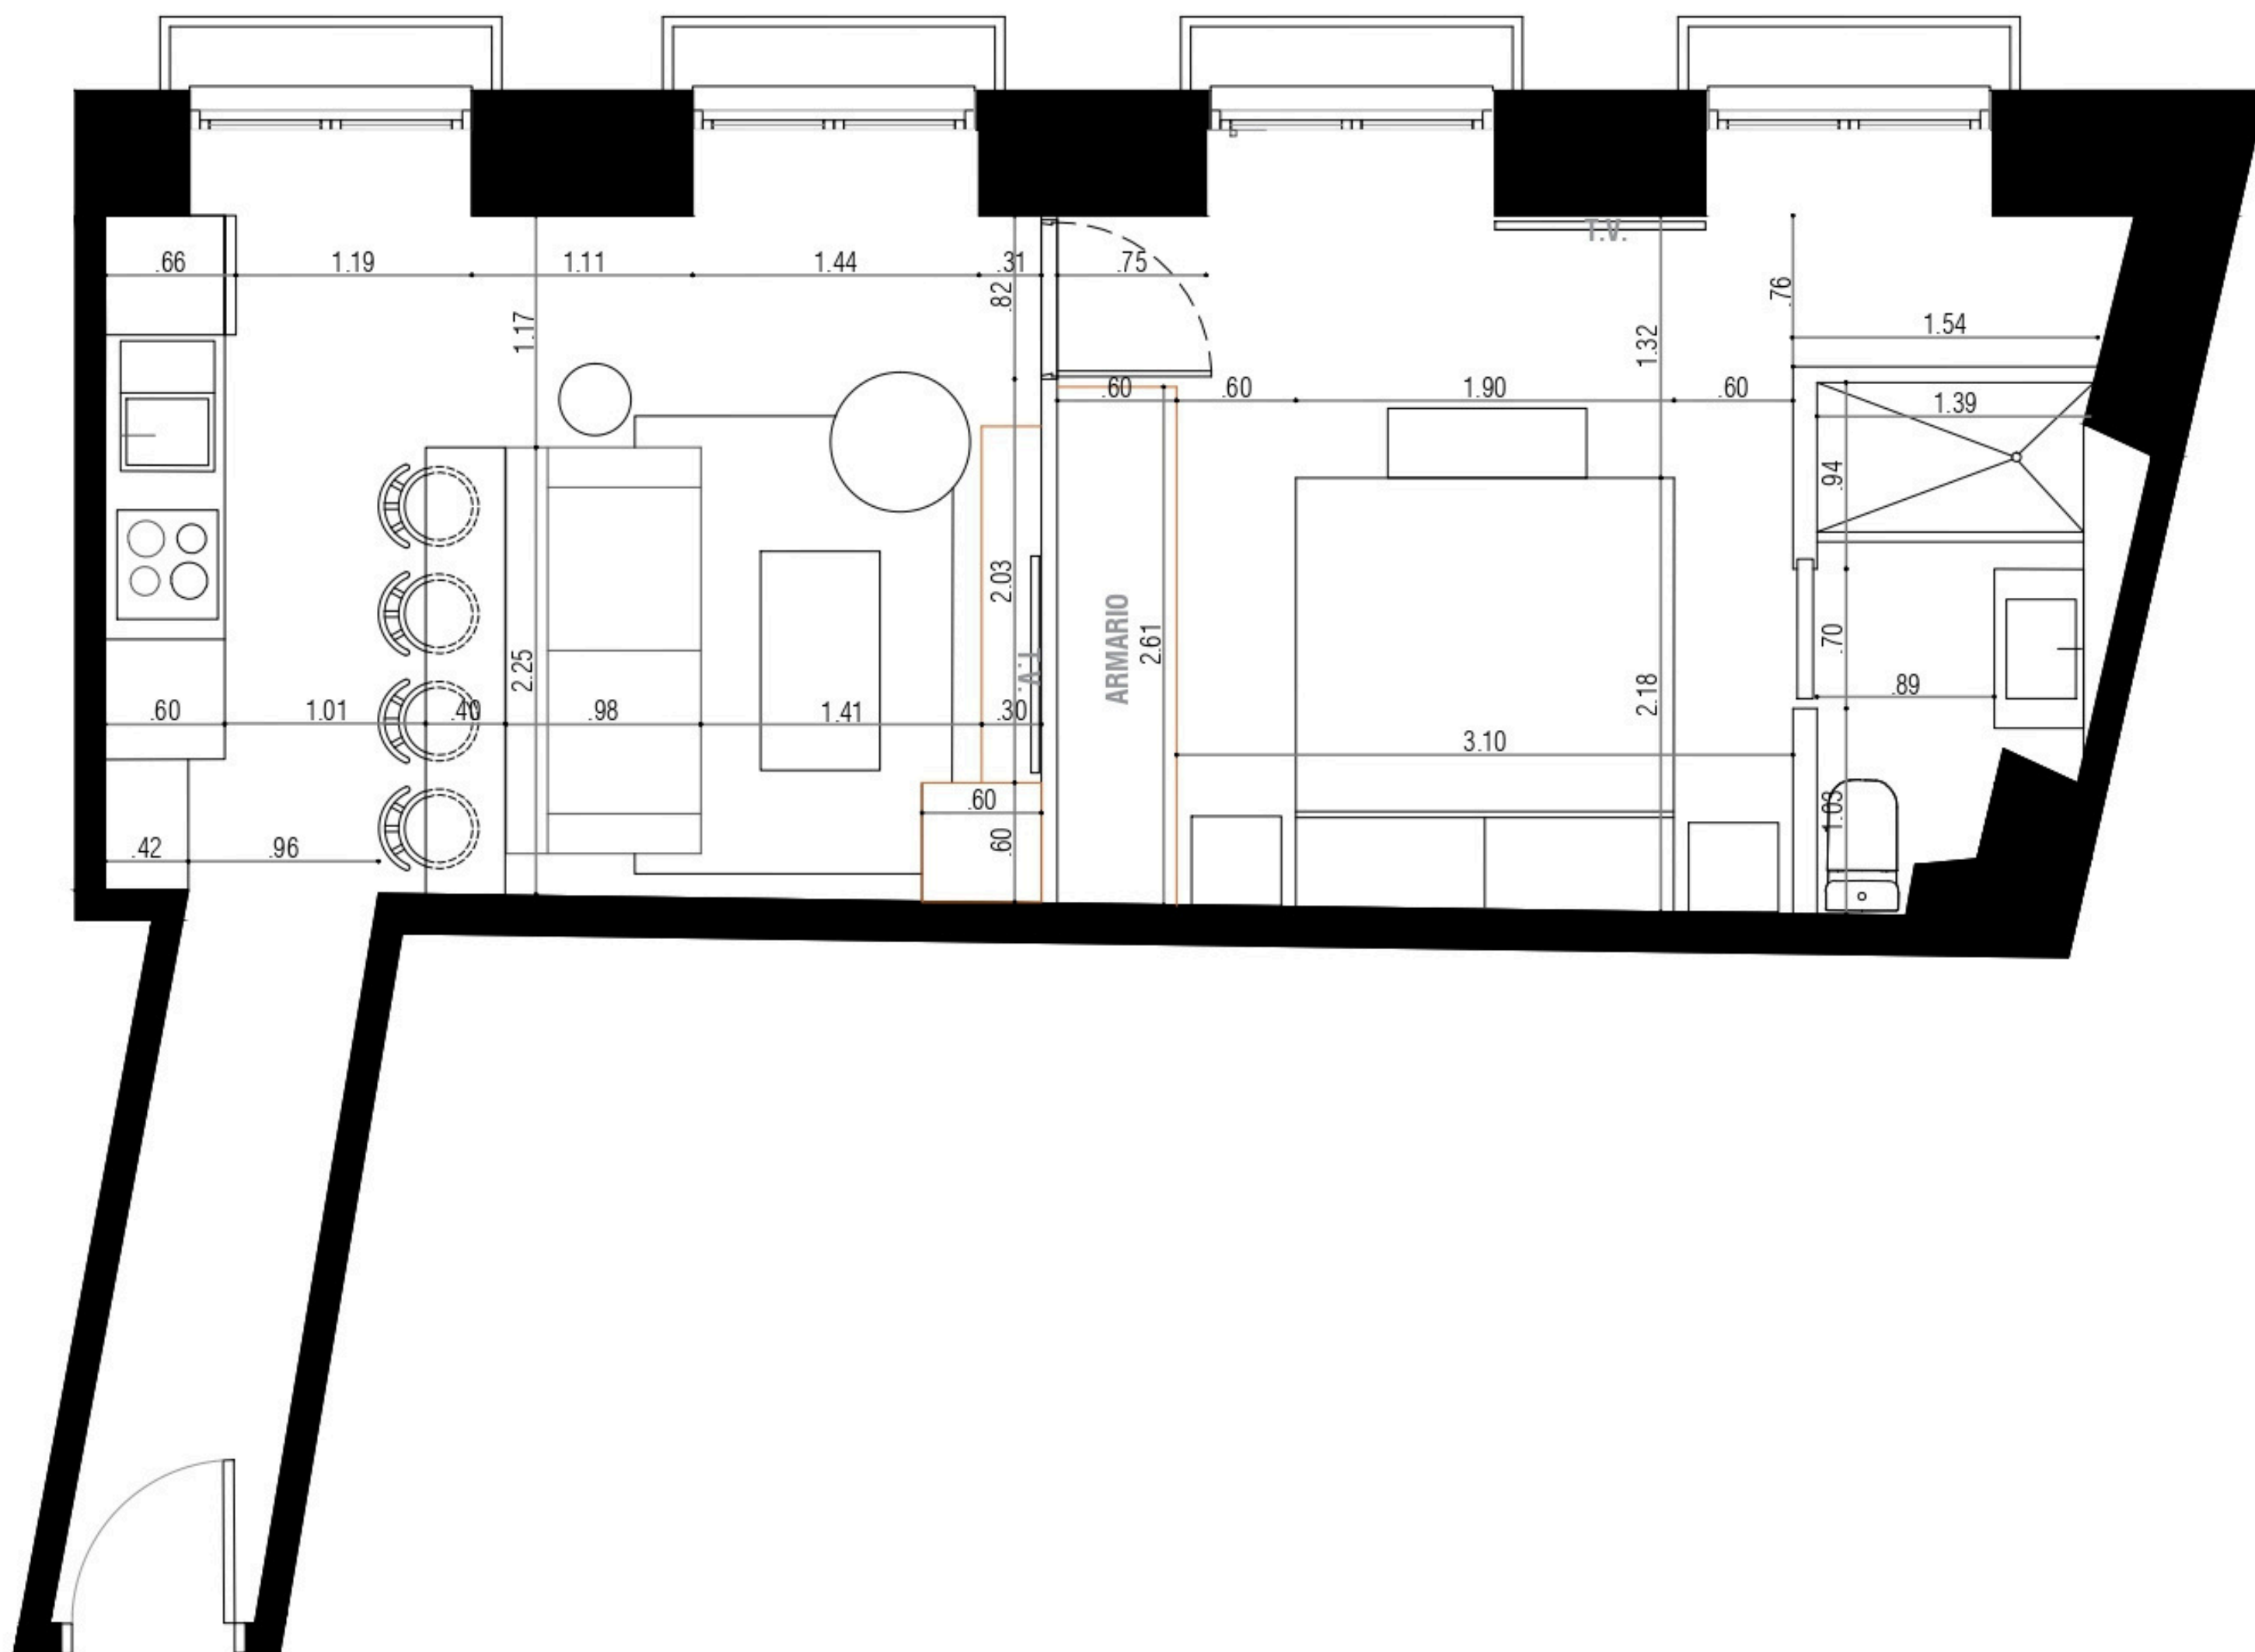

MAD56074

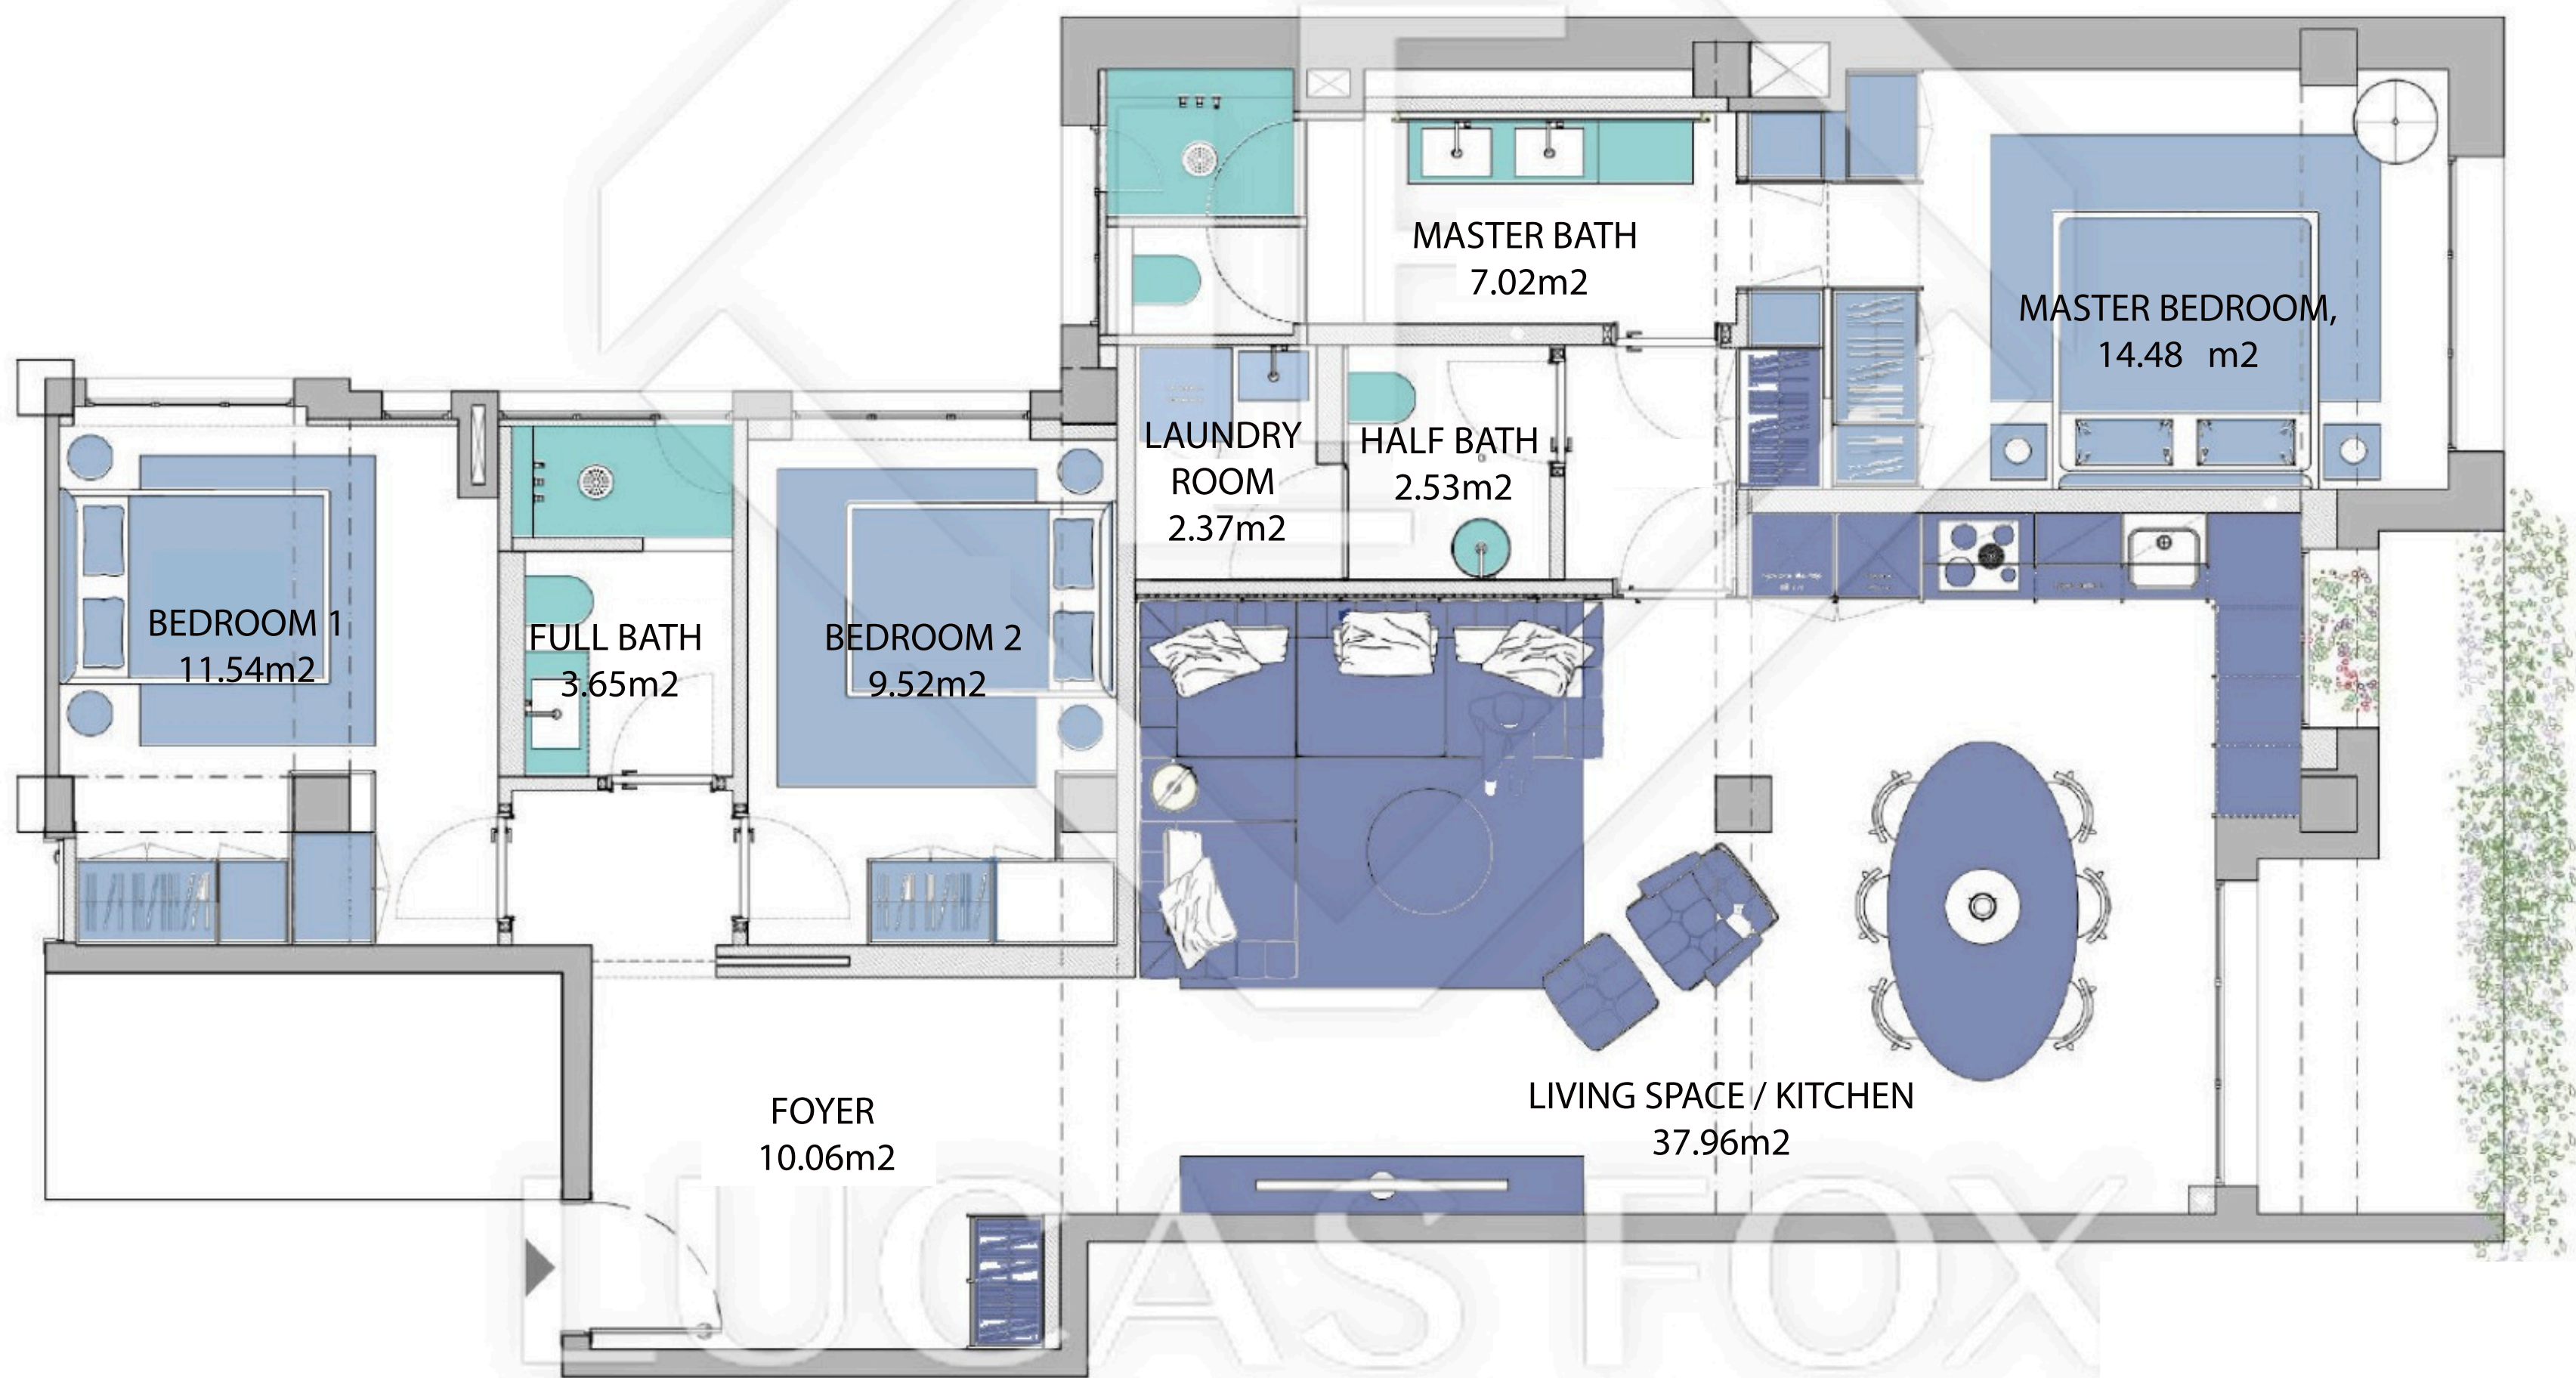


DUO AS FOX
INTERNATIONAL PROPERTIES

Scale in meters. Indicative only. Dimensions are approximate. All information contained here is gathered from sources we believe to be reliable, however, we cannot guarantee its accuracy and interested people should rely on their own enquiries.

MEASUREMENTS FLOOR	
built surface	132.7m2
useful surface	126m2
outdoor space	6.7m2
ceiling height	2.6m


MAD56687

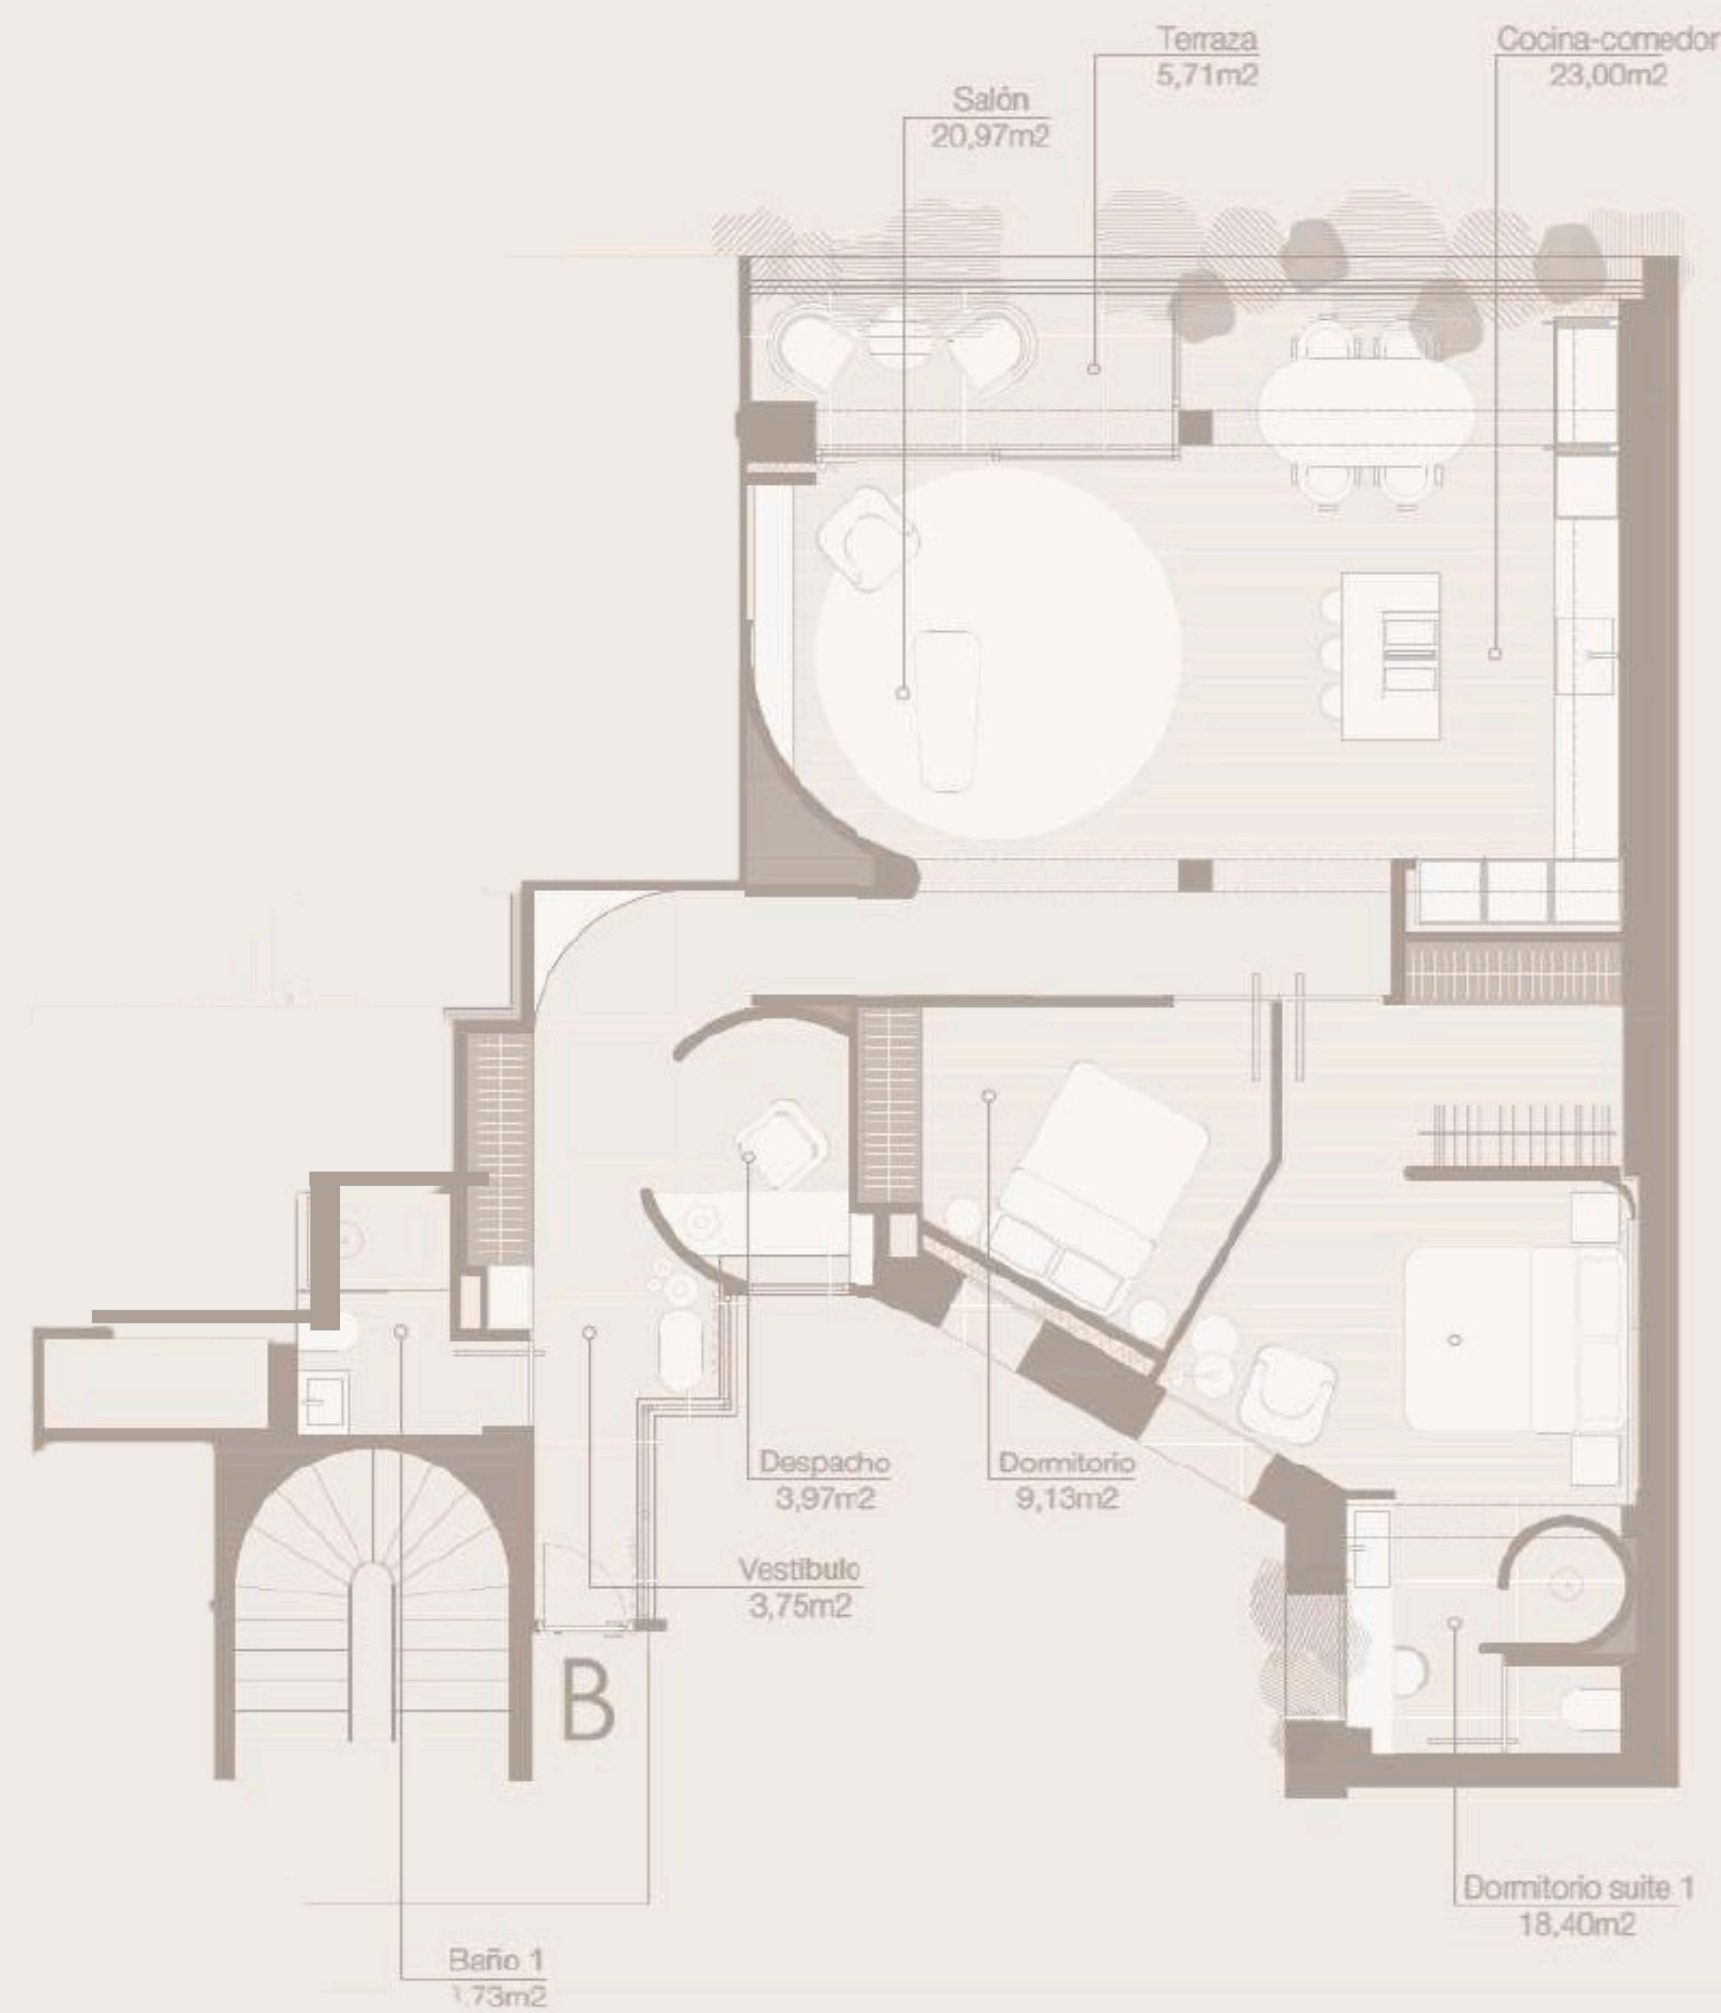

Scale in meters. Indicative only. Dimensions are approximate. All information contained here is gathered from sources we believe to be reliable, however, we cannot guarantee its accuracy and interested people should rely on their own enquiries.

MEASUREMENTS FLOOR	
built surface	142m2
useful surface	97m2


MAD56690

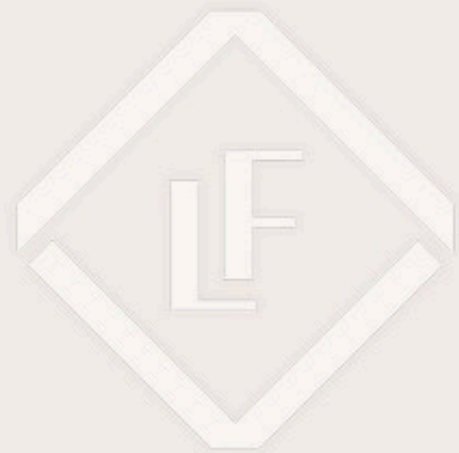

LUCAS FOX
INTERNATIONAL PROPERTIES

Scale in meters. Indicative only. Dimensions are approximate. All information contained here is gathered from sources we believe to be reliable, however, we cannot guarantee its accuracy and interested people should rely on their own enquiries.


MEASUREMENTS FLOOR	
built surface	185m ²
useful surface	140m ²

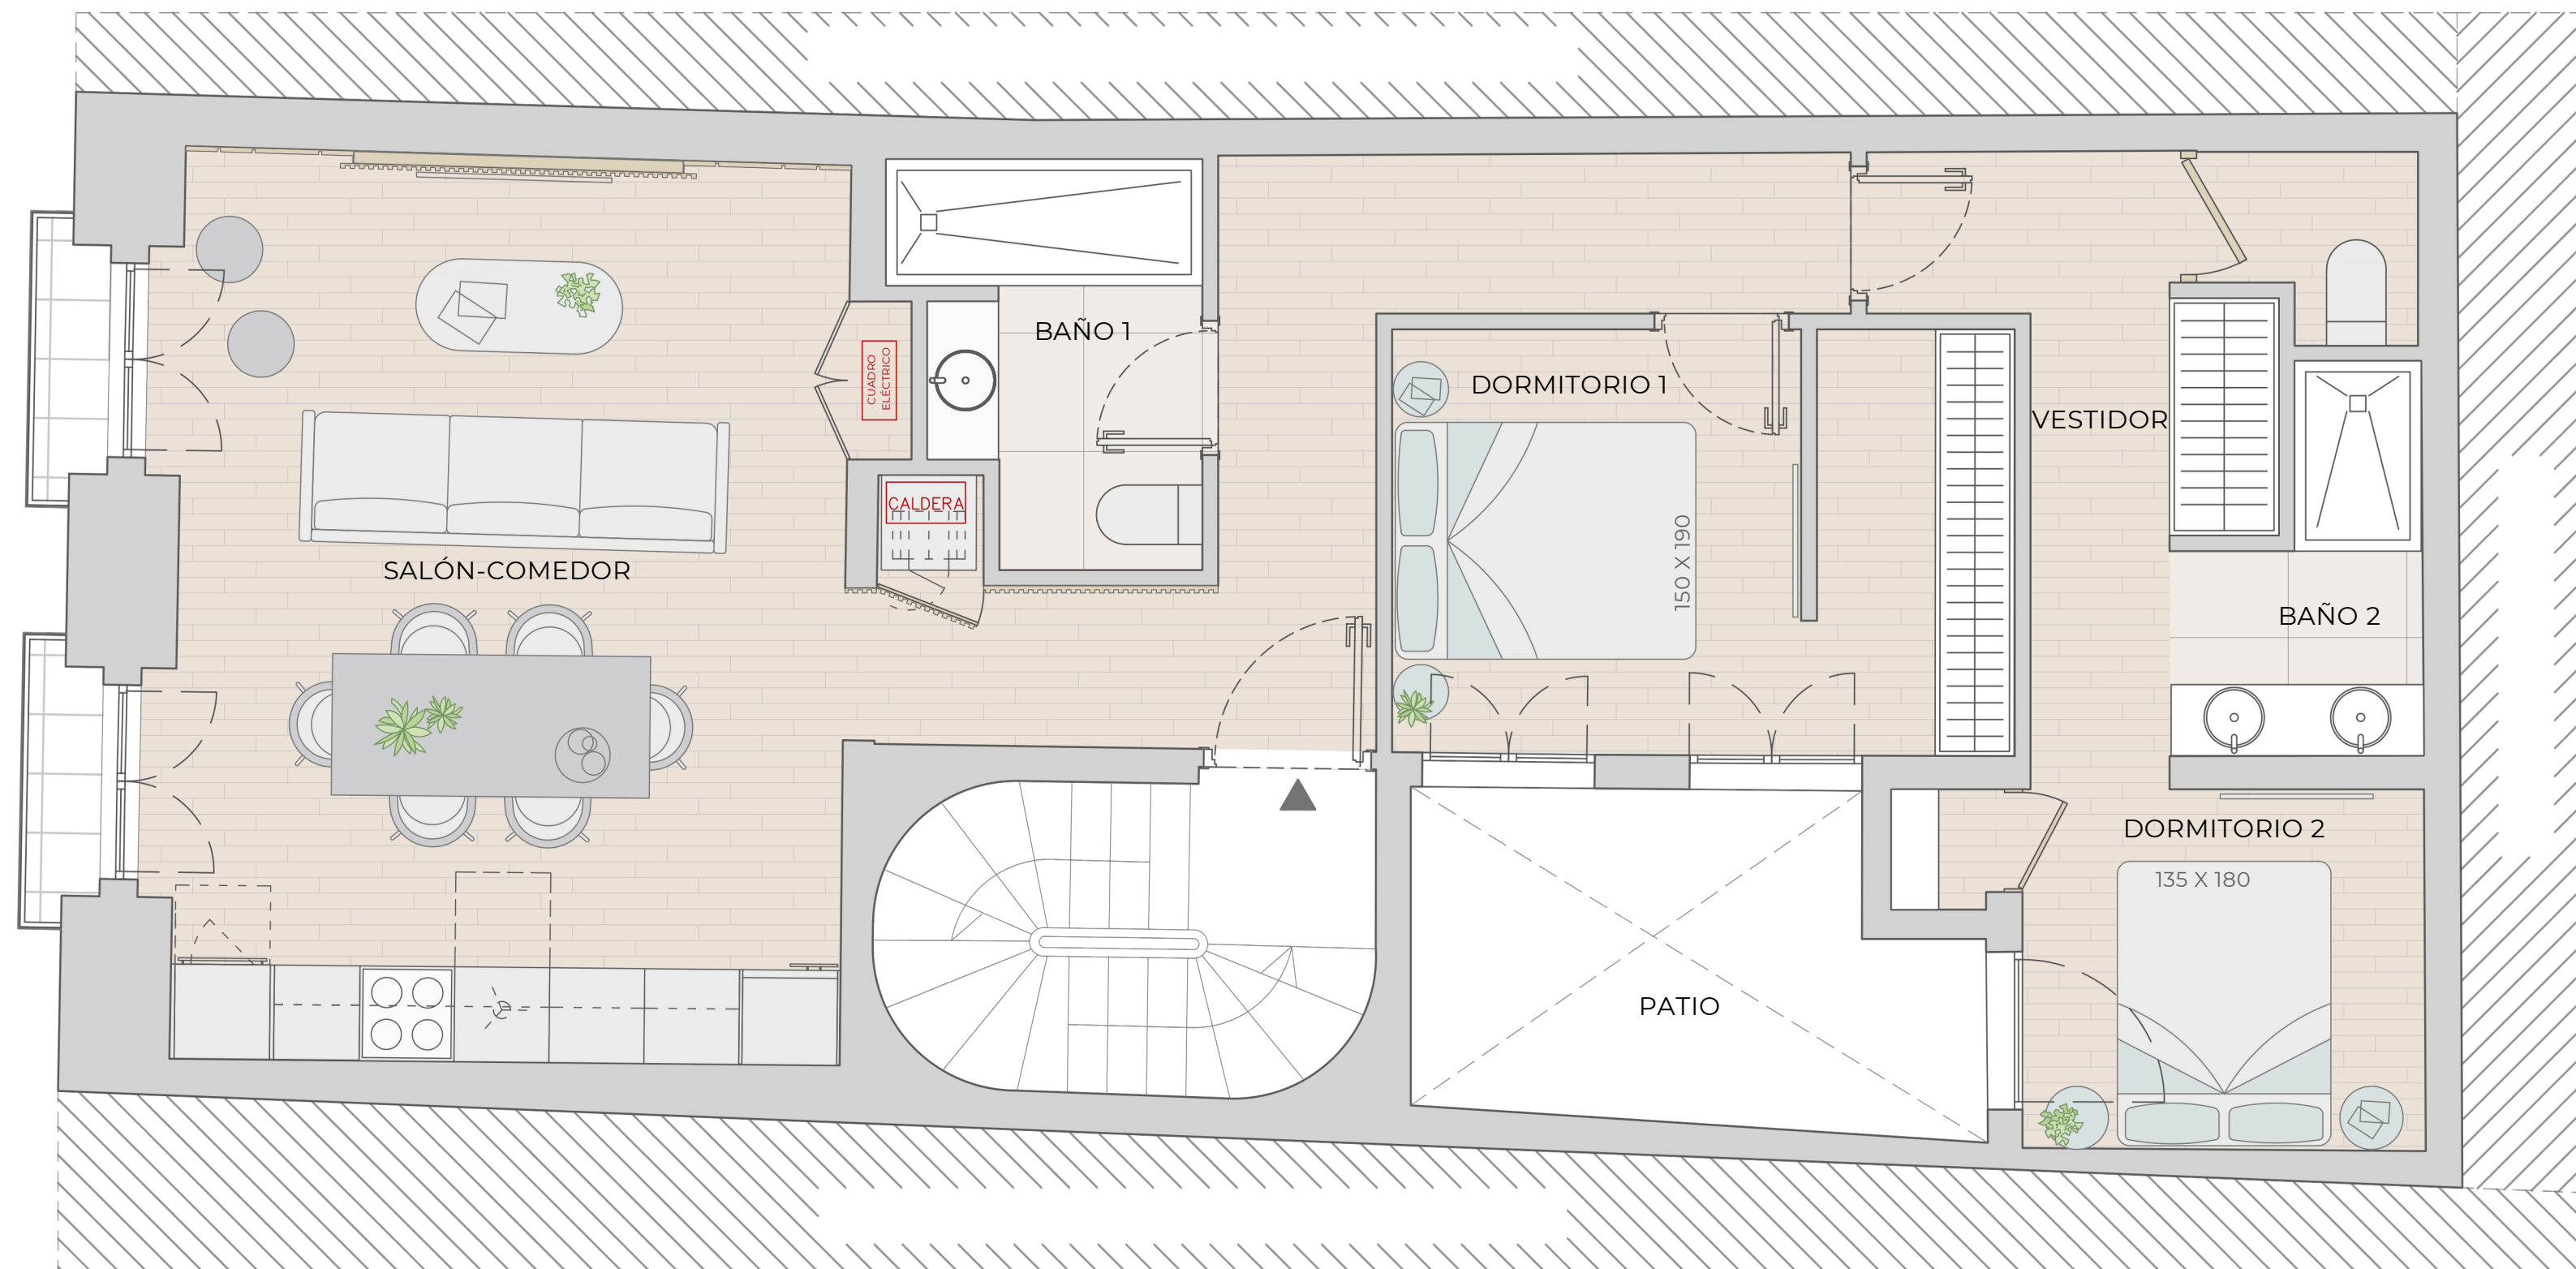

01	ESTADO REFORMADO
FECHA	
	ESCALA 1/60




MAD56892

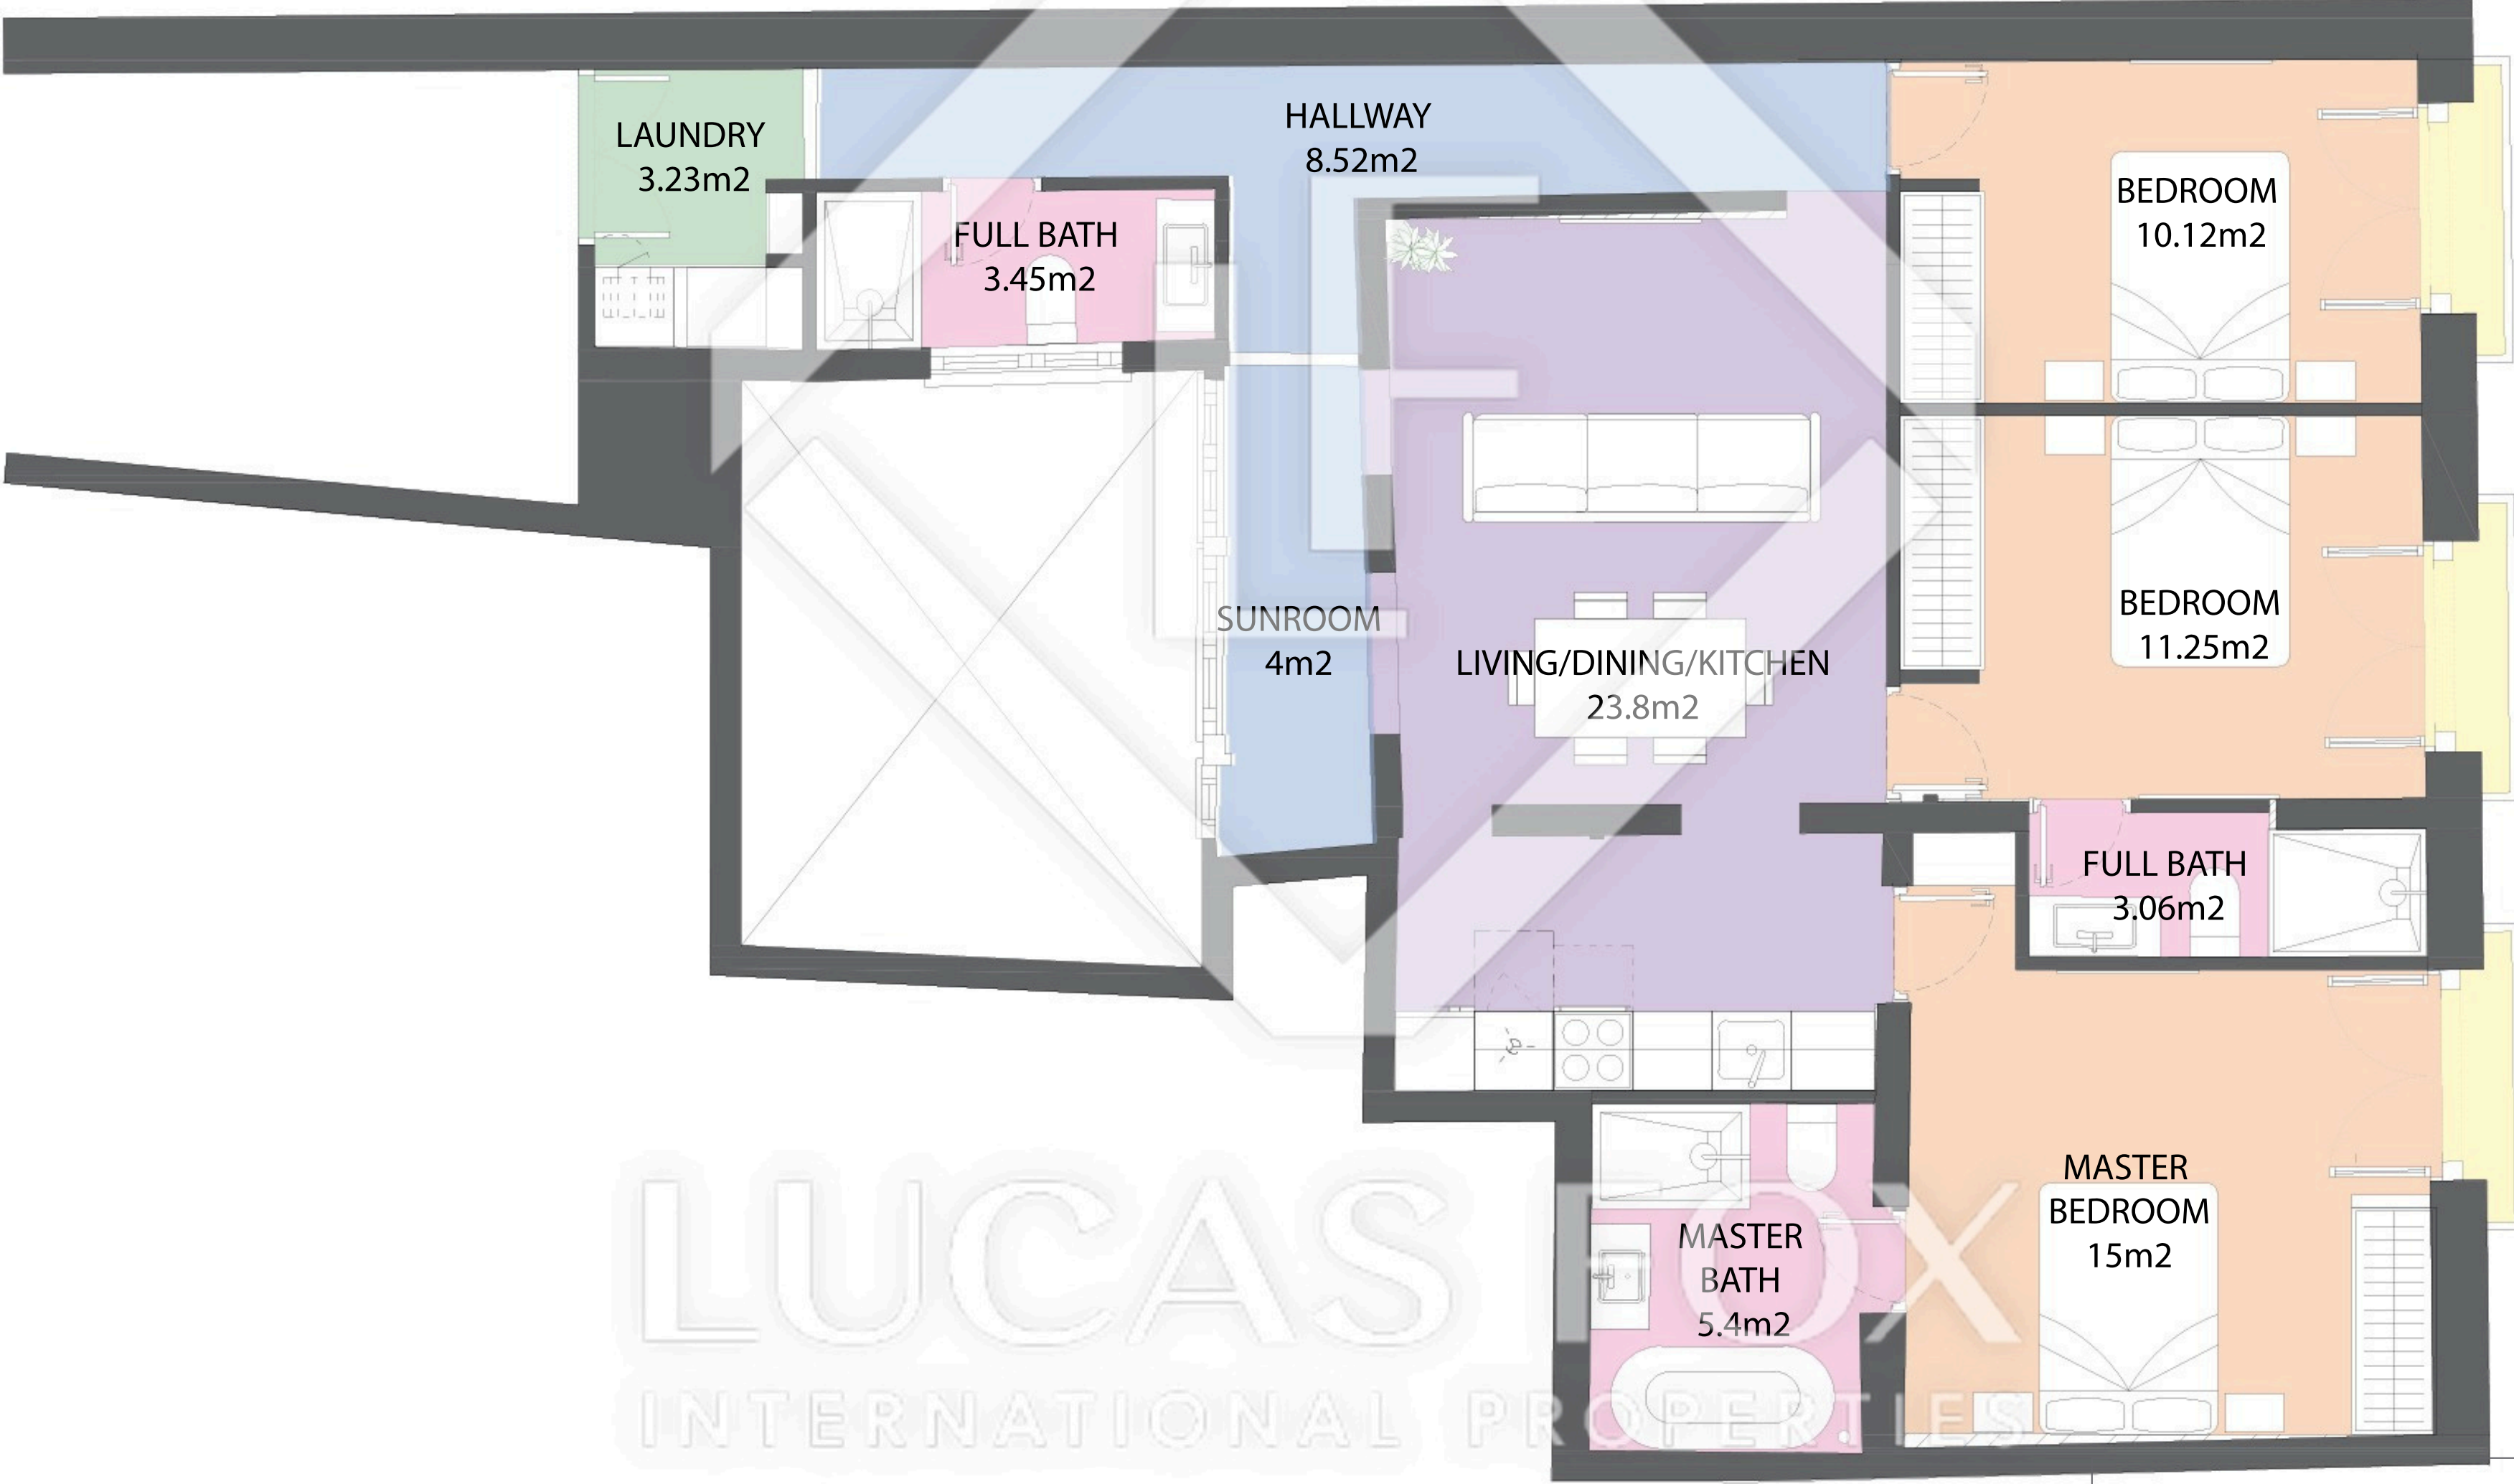

Scale in meters. Indicative only. Dimensions are approximate. All information contained here is gathered from sources we believe to be reliable, however, we cannot guarantee its accuracy and interested people should rely on their own enquiries.


MEASUREMENTS FLOOR	
built surface	106m2
useful surface	96m2
exterior surface	3.36m2

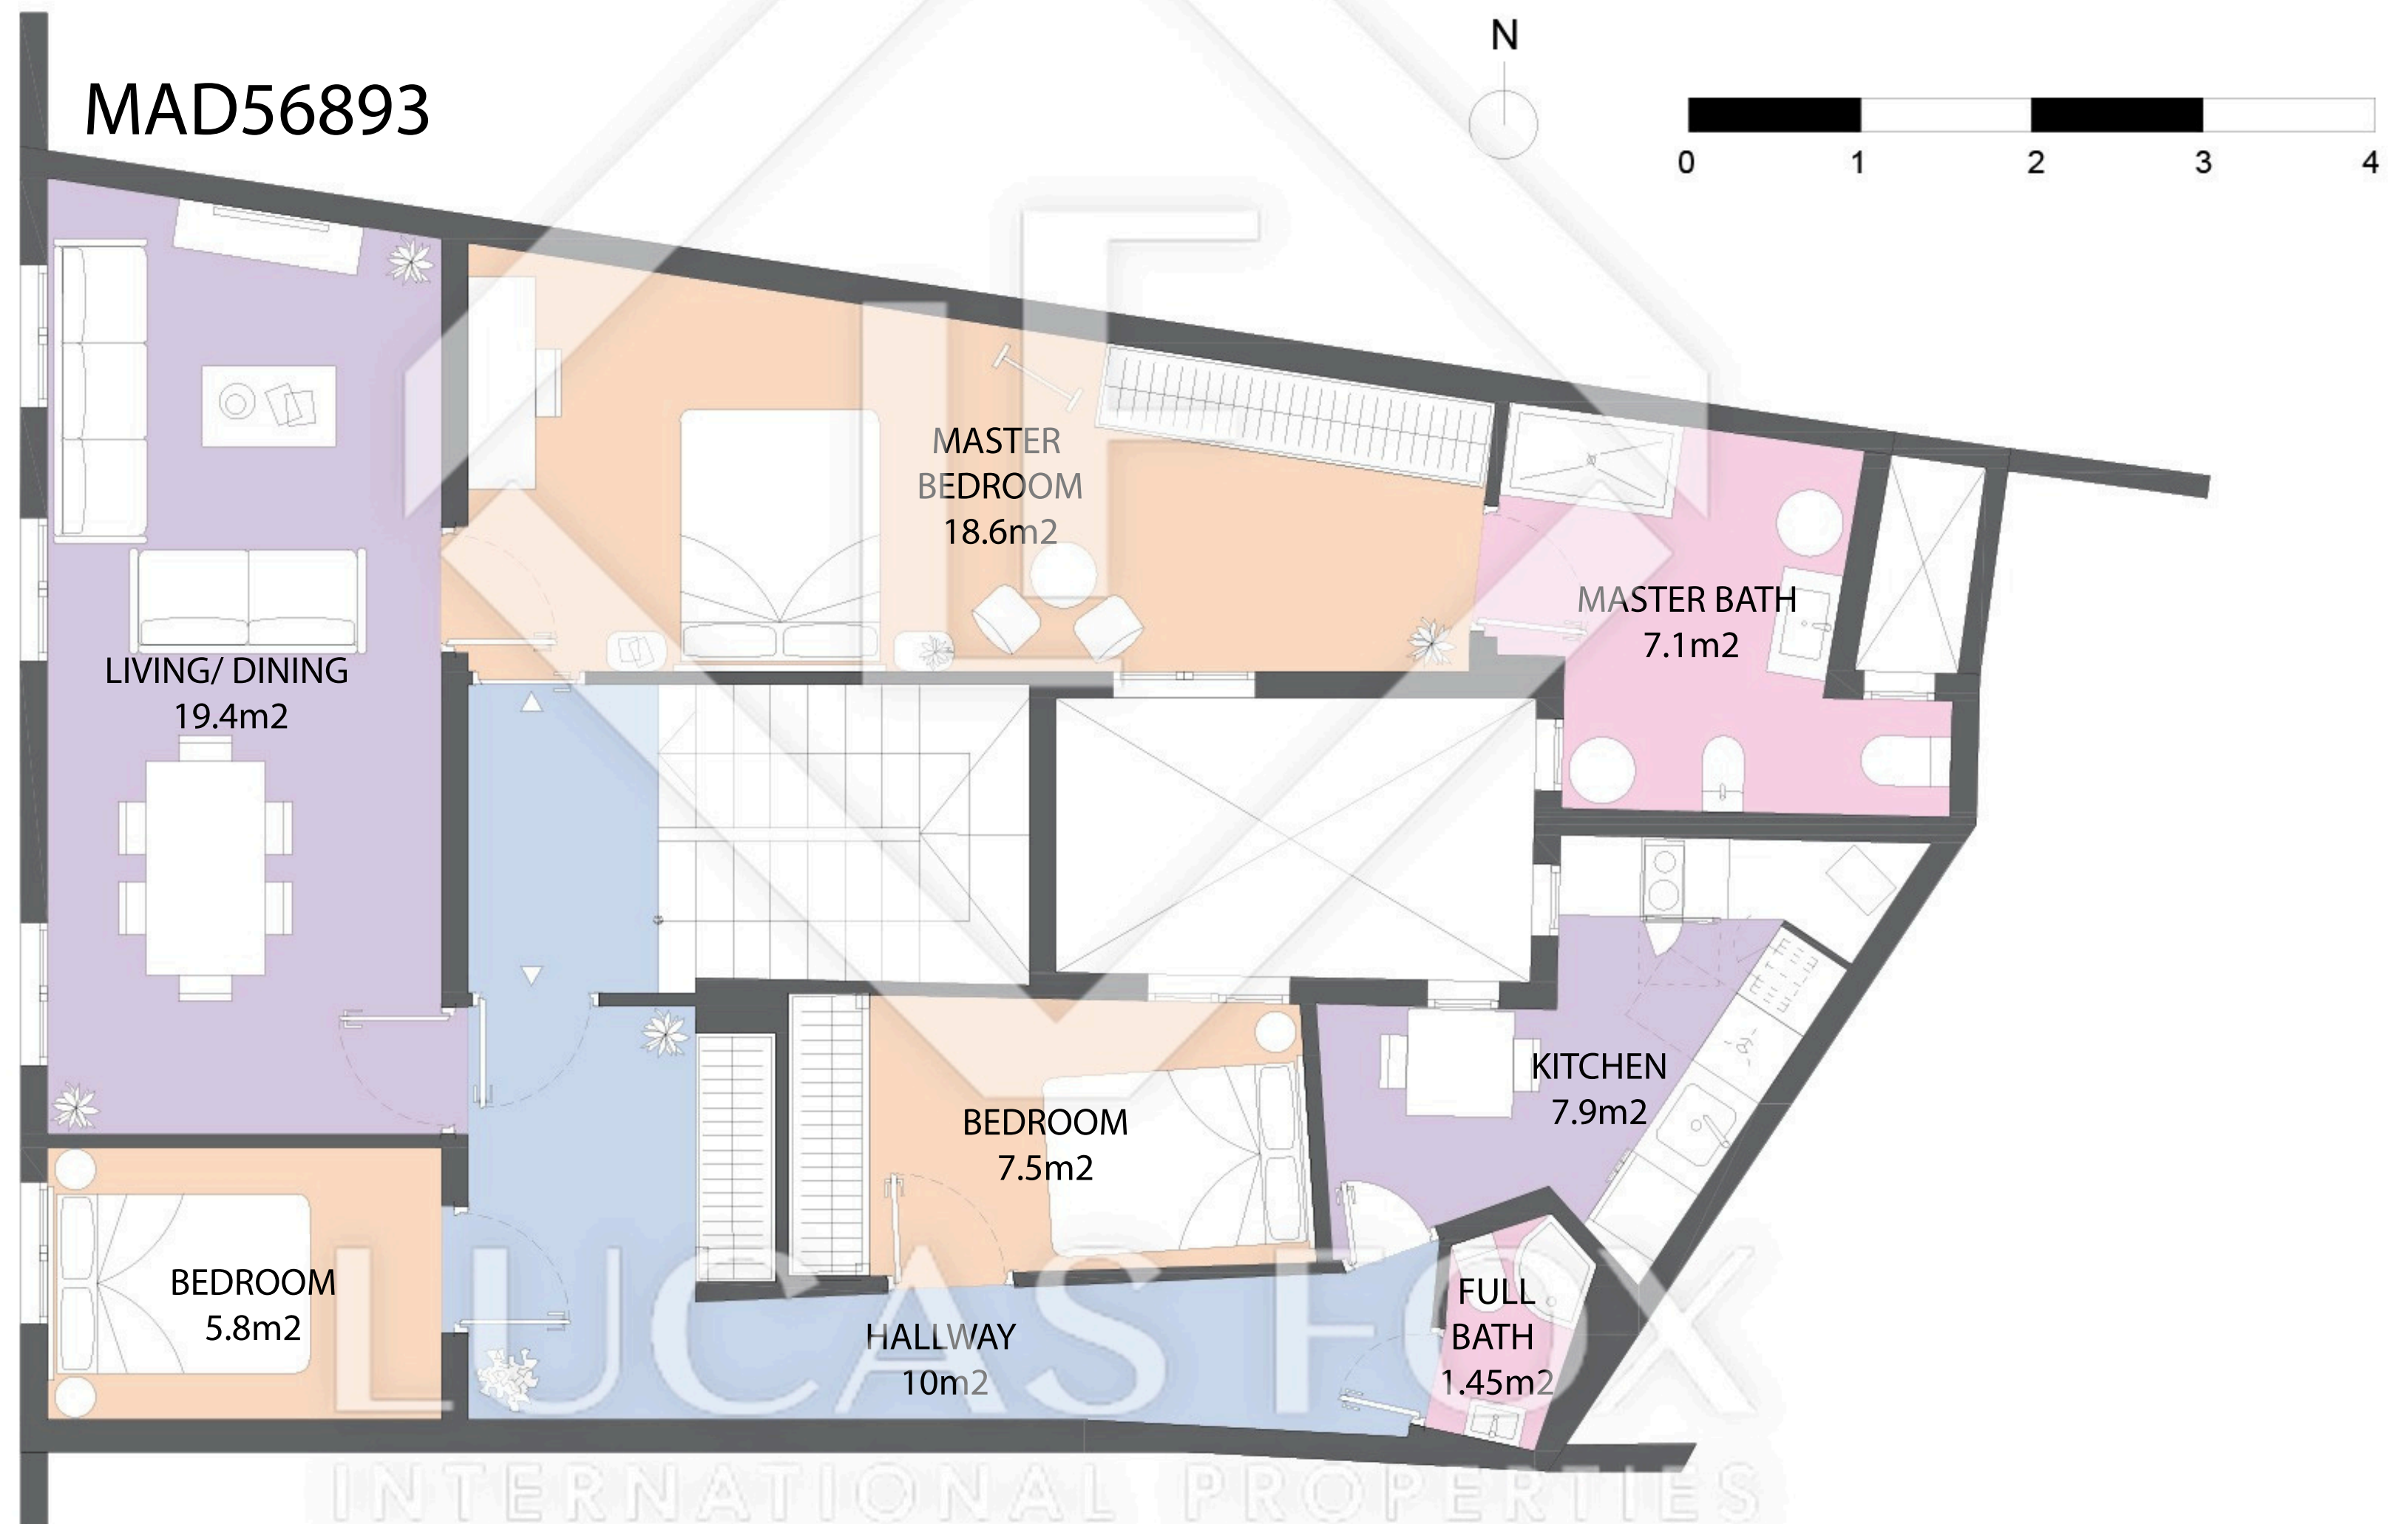

Scale in meters. Indicative only. Dimensions are approximate. All information contained here is gathered from sources we believe to be reliable, however, we cannot guarantee its accuracy and interested people should rely on their own enquiries.

MEASUREMENTS FLOOR	
built surface	97m ²
useful surface	78m ²
exterior surface	0m ²

MAD56896

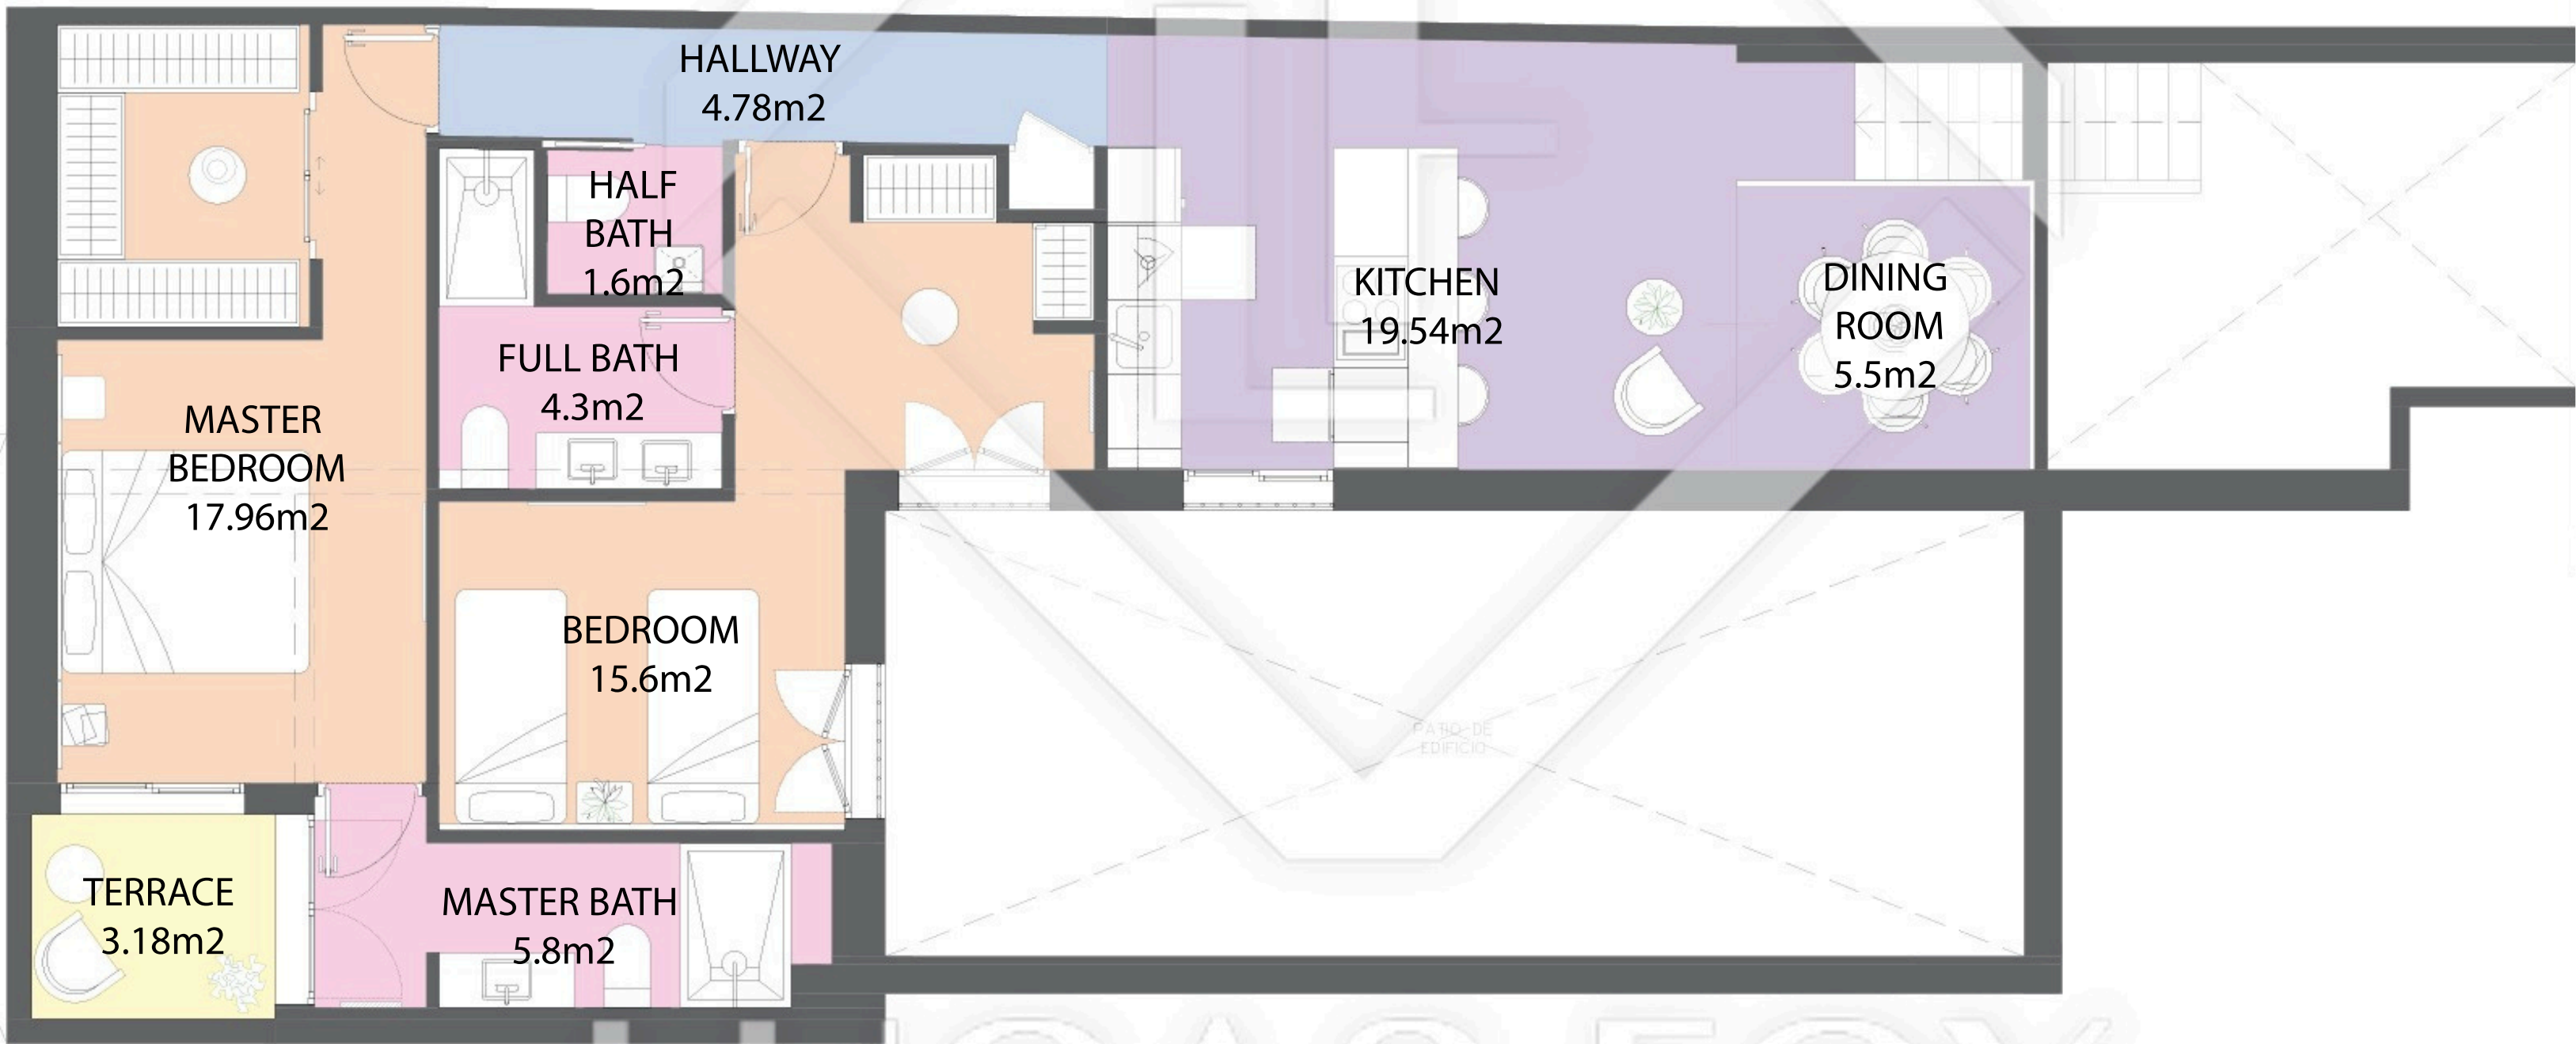

LUCAS FOX
INTERNATIONAL PROPERTIES

MEASUREMENTS FLOOR	
built surface	120m2
useful surface	97m2
exterior surface	3.18m2

Scale in meters. Indicative only. Dimensions are approximate. All information contained here is gathered from sources we believe to be reliable, however, we cannot guarantee its accuracy and interested people should rely on their own enquiries.

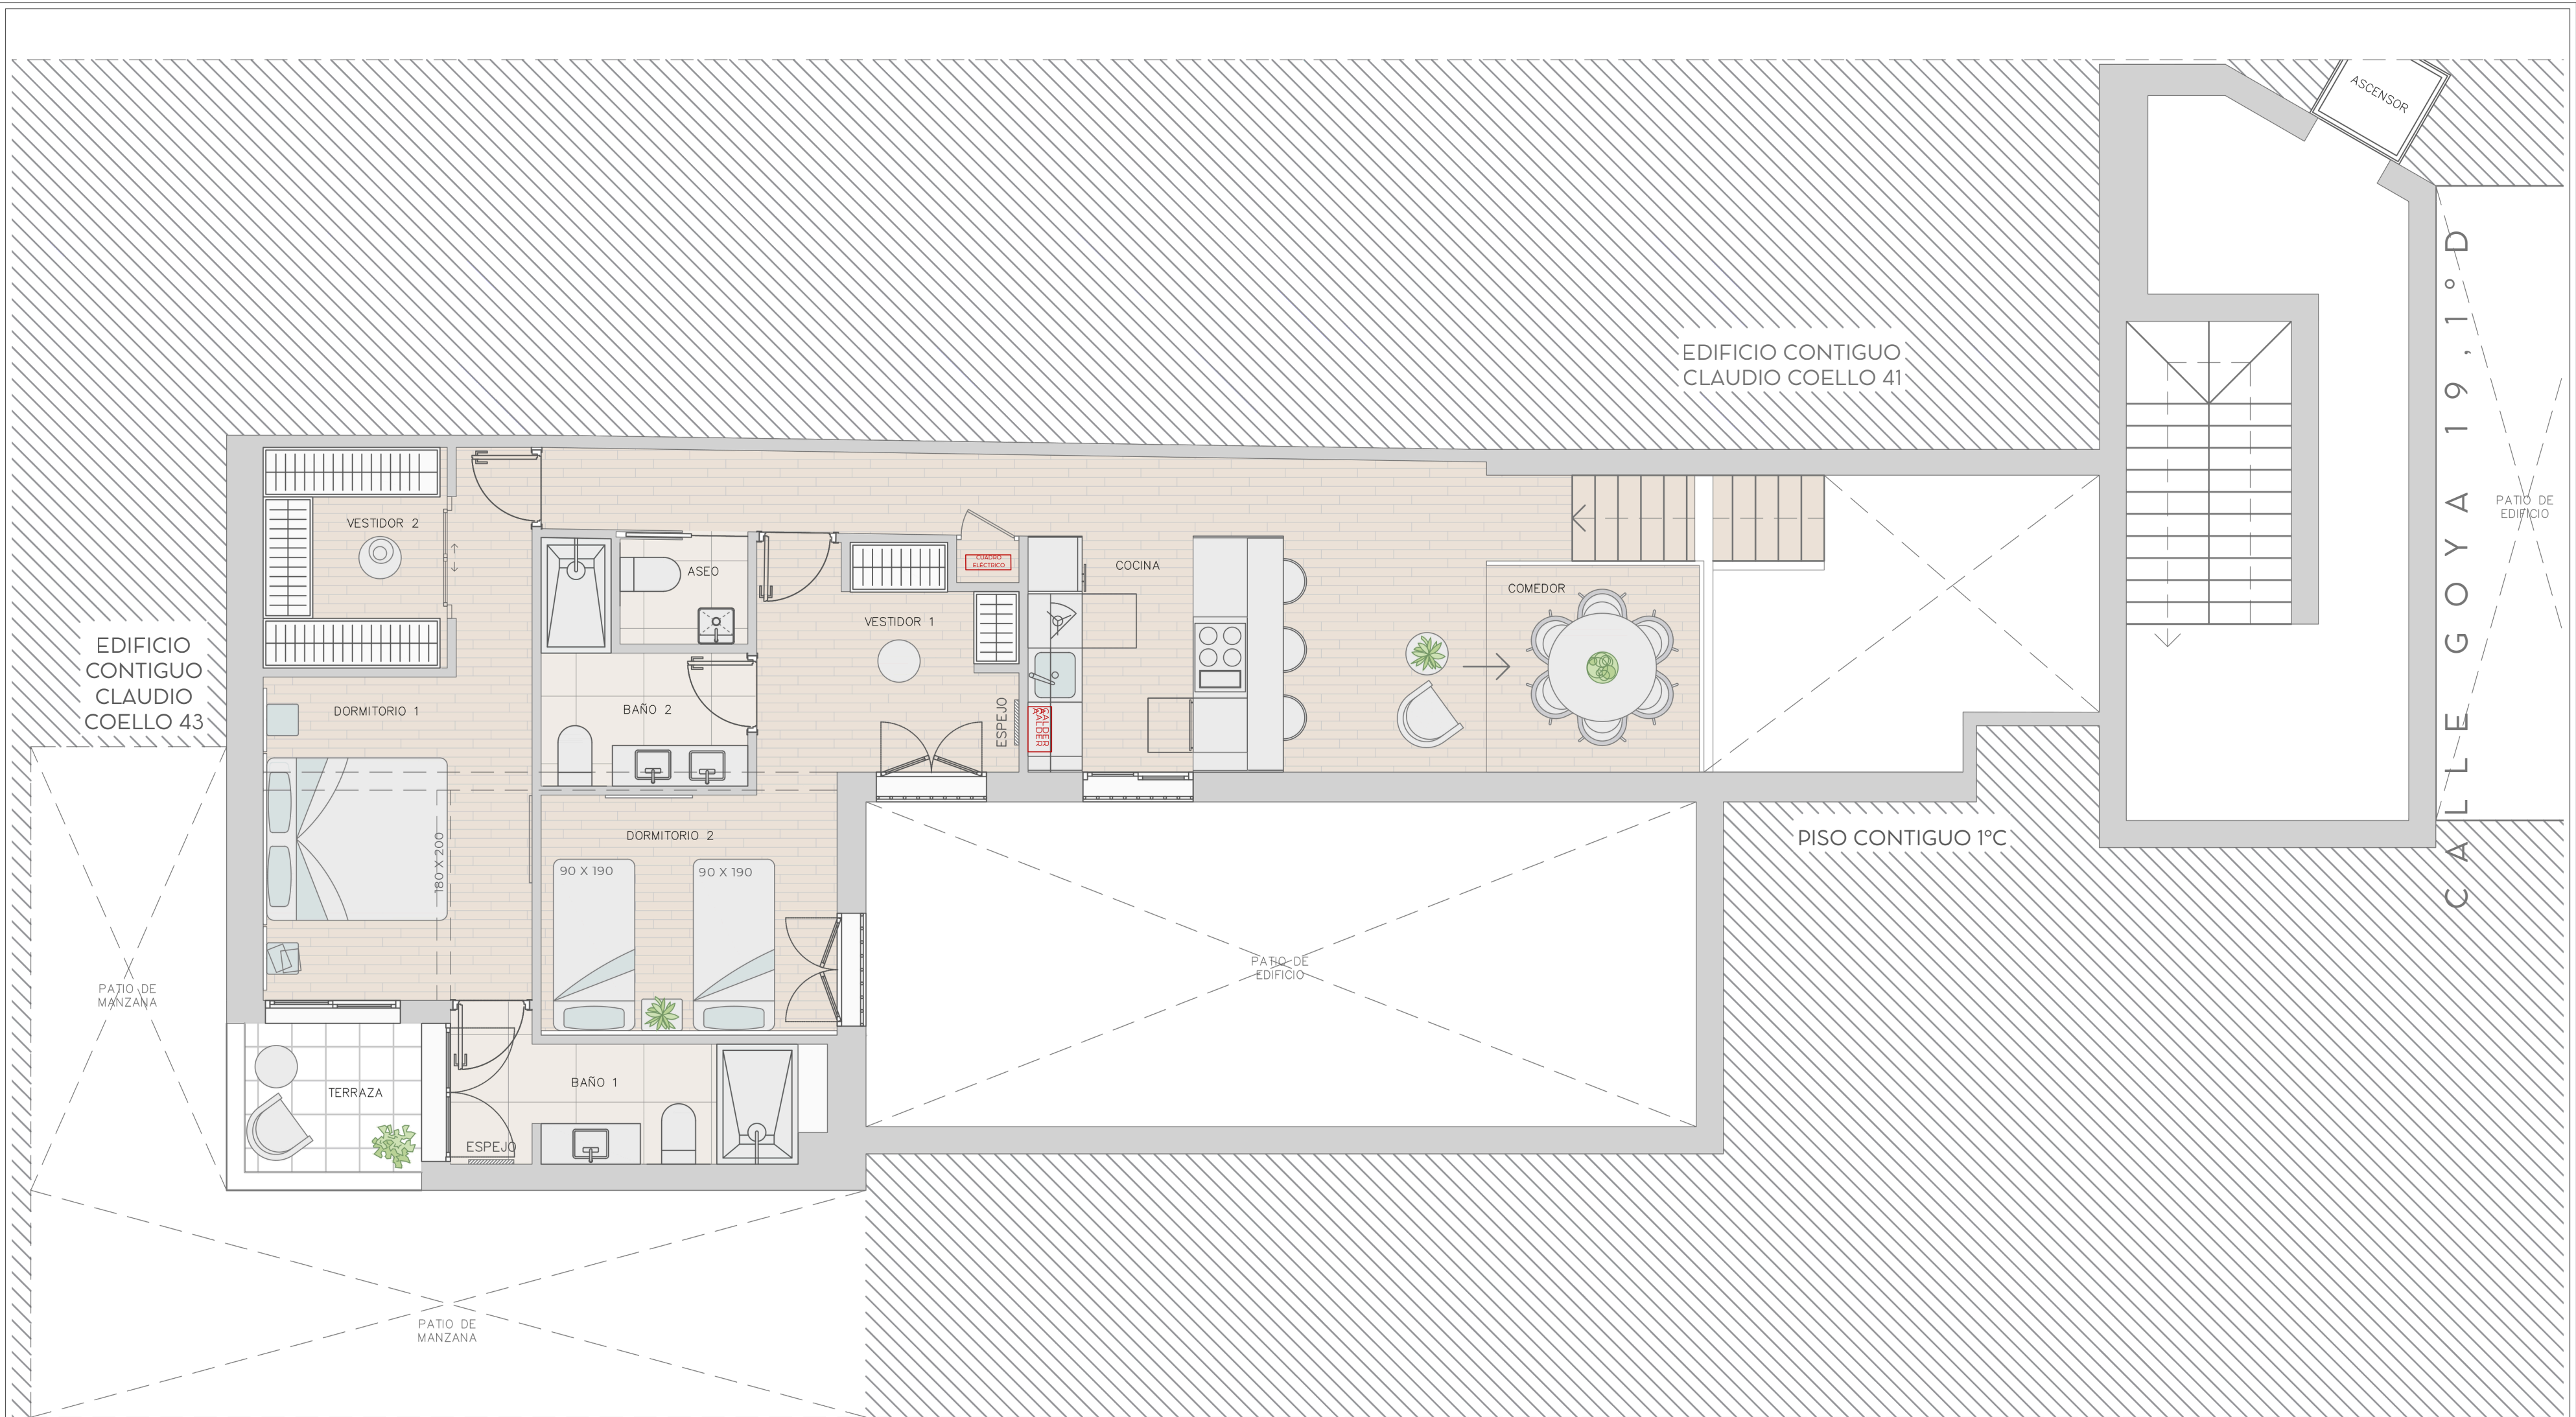


TABLA DE SUPERFICIES	
ÚTILES INTERIORES	76 m2
ÚTILES TOTALES	91 m2
ÚTILES EXTERIORES	4 m2
CONSTRUIDOS	120 m2
CATASTRALES	115 m2

01	ESTADO REFORMADO	
FECHA	18-abr.-24	
EMPLAZAMIENTO	C/GOYA 19, 1º D PLANTA 1	
ARC TEMPUS ARCHITECTURE STUDIO	ESCALA 1/70	



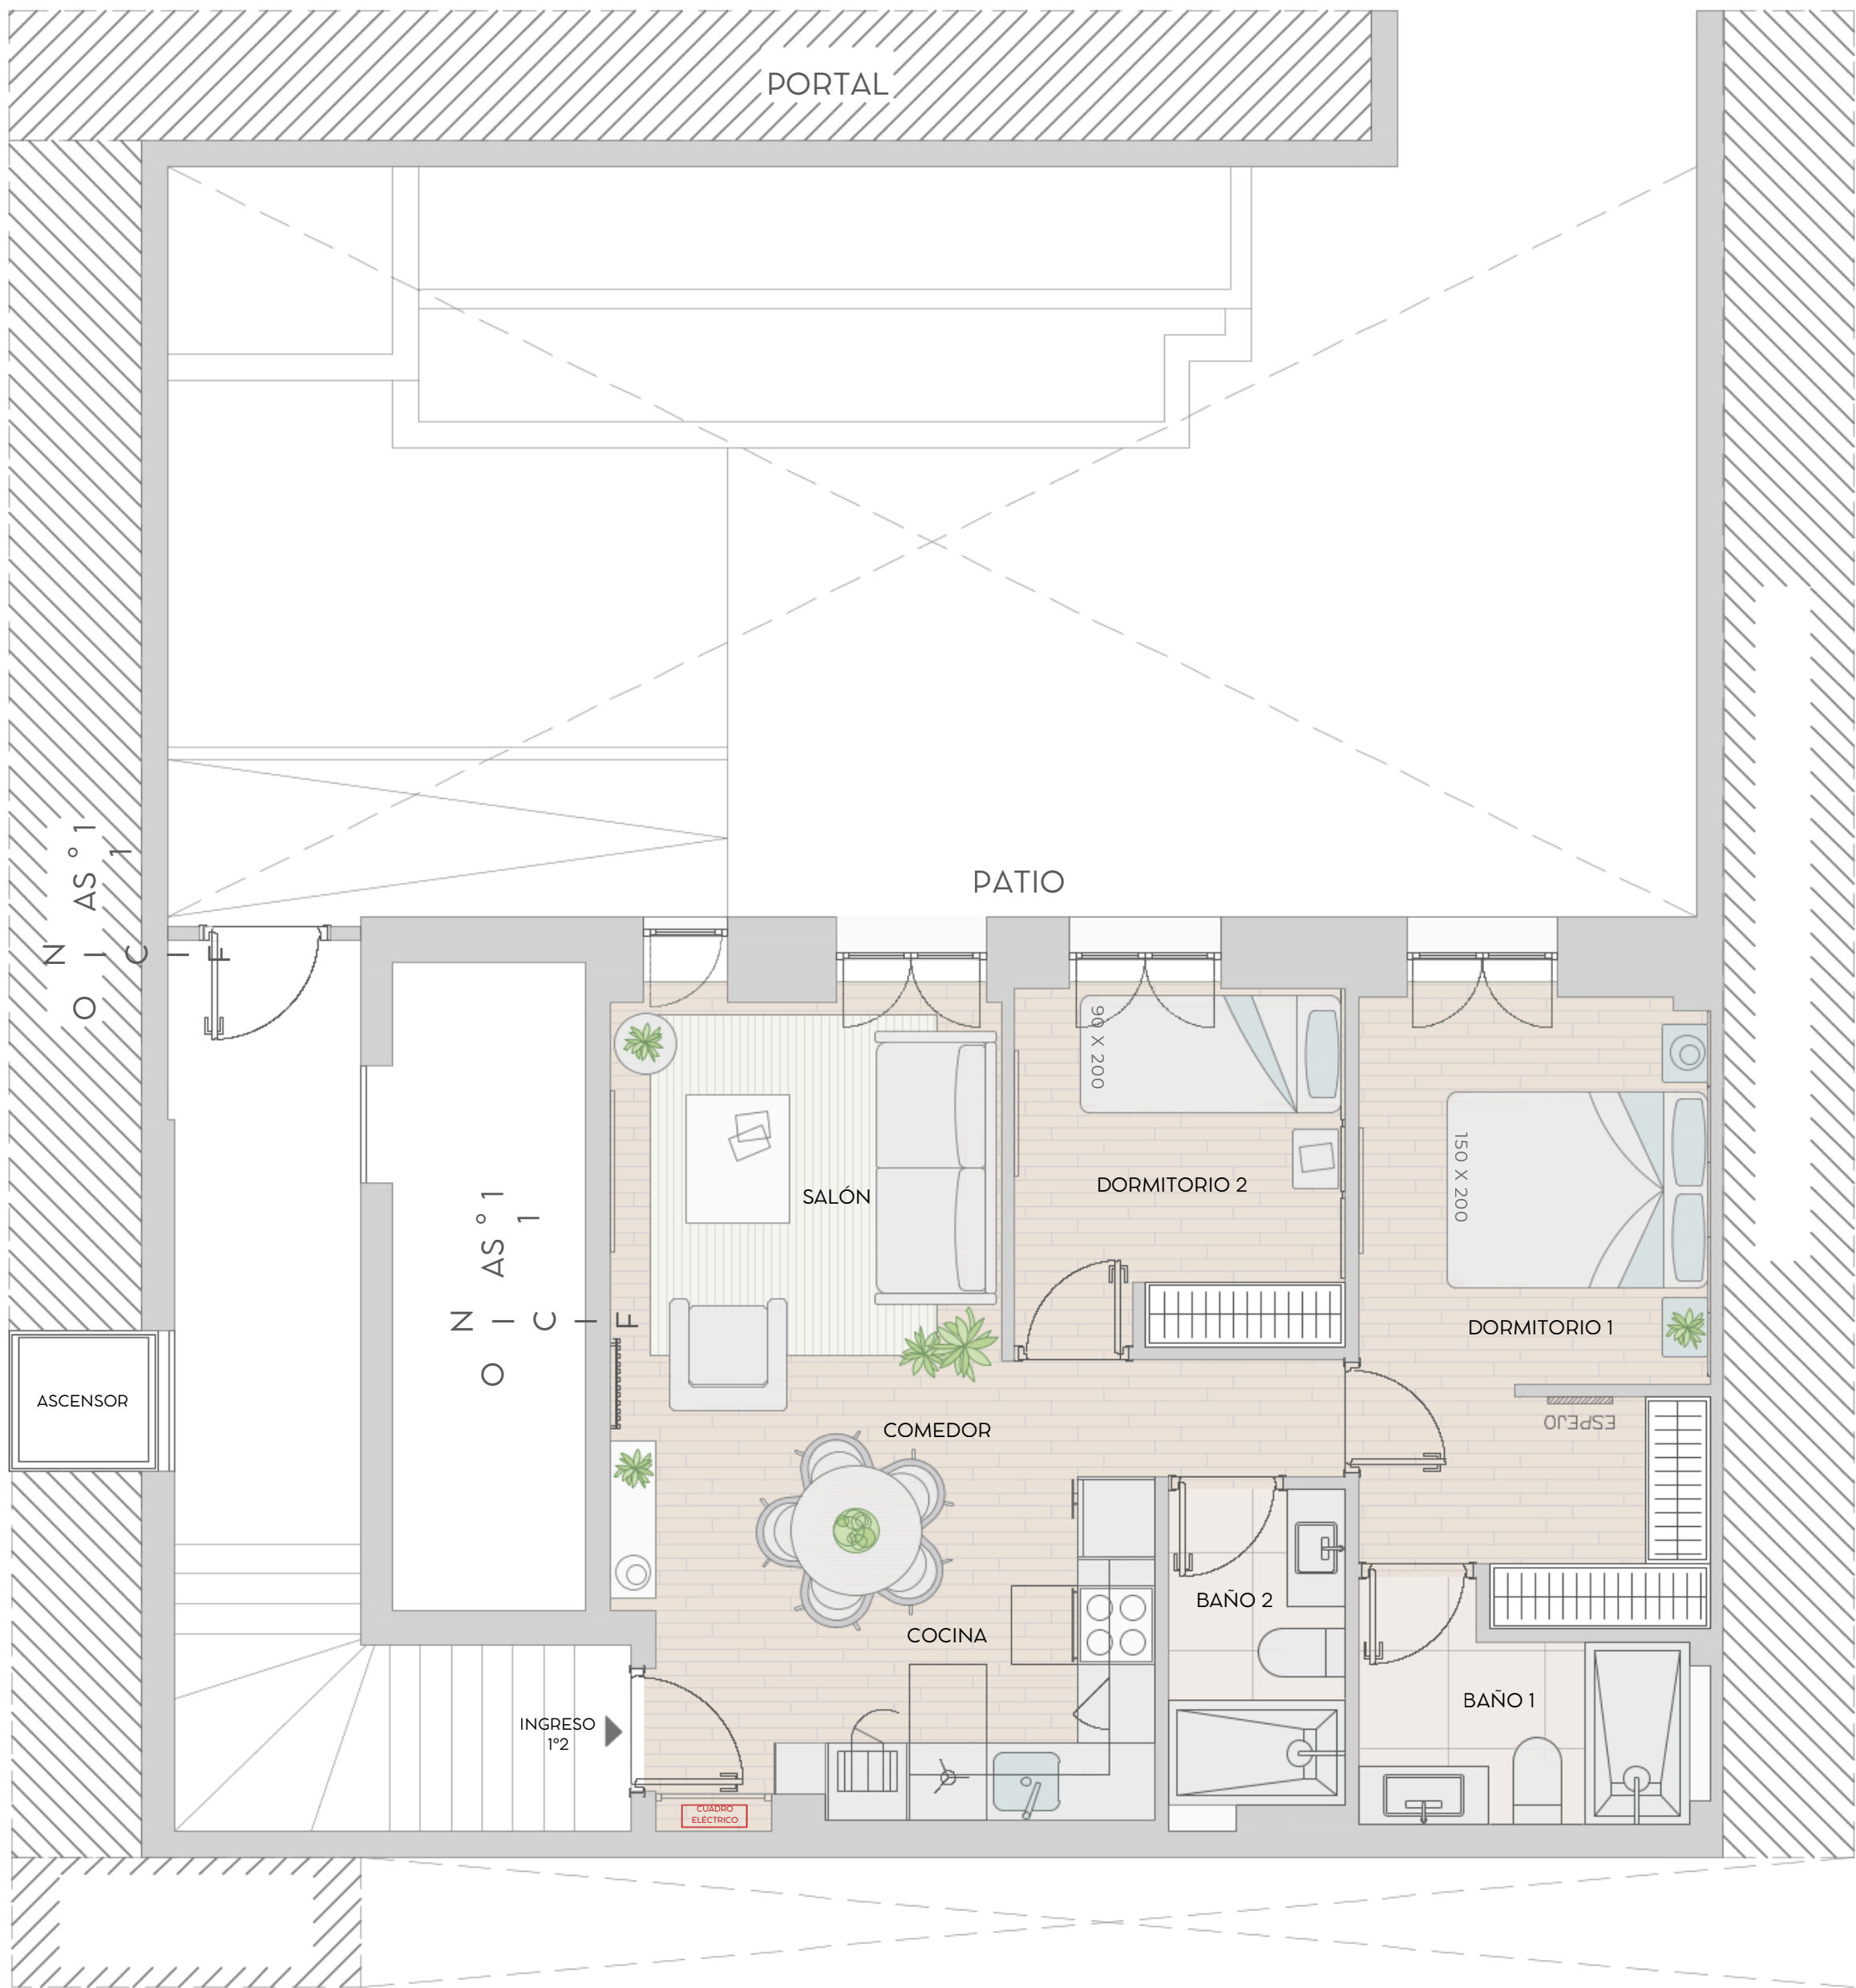


TABLA DE SUPERFICIES	
ÚTILES	51 m2
CONSTRUIDOS	63 m2
CATASTRALES	76 m2

01	ESTADO REFORMADO	
FECHA	18-abr.-24	
EMPLAZAMIENTO	[Redacted]	
	ESCALA	1/60

