BCN17354

0 1 2 3 4 5

SCALE (METRES) E:1/125

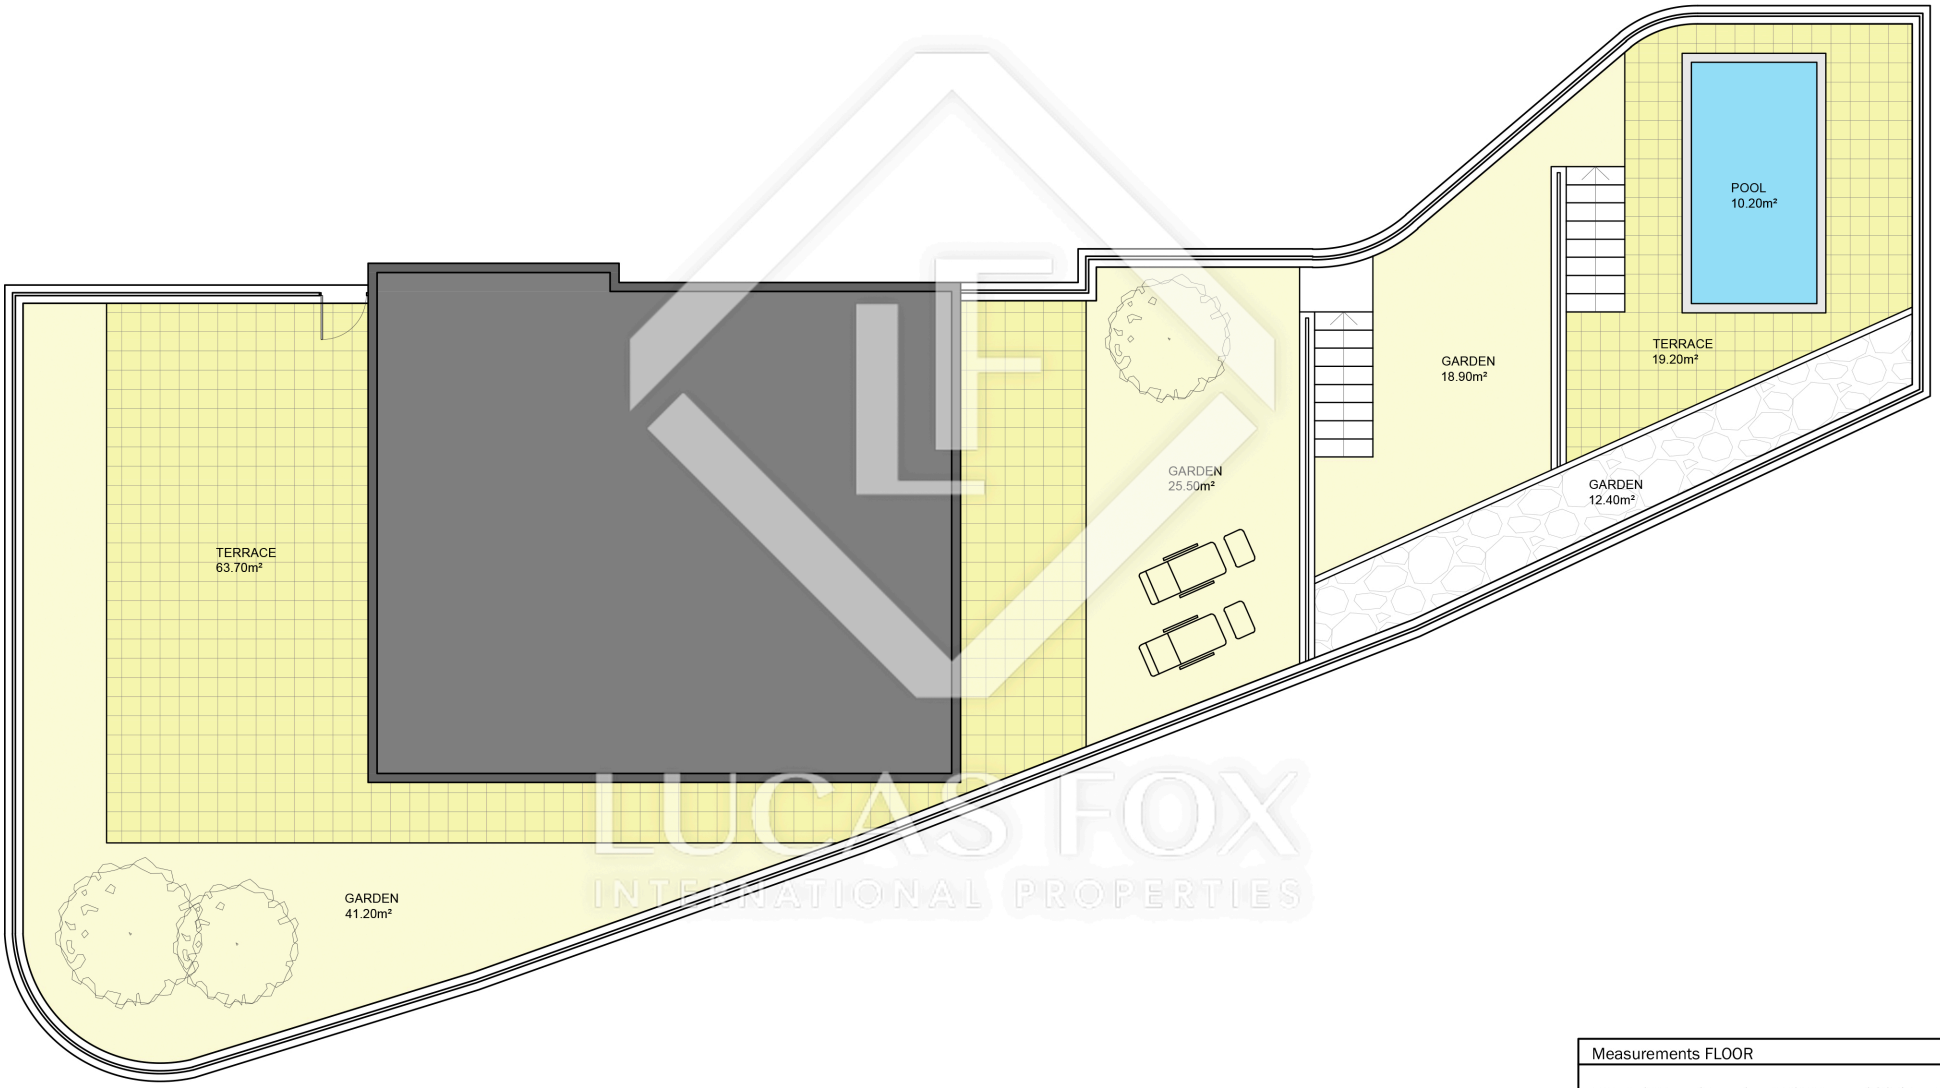

Measurements FLOOR	
INTERIOR (Useful surface) TOTAL	209.85m²
Built surface TOTAL	262.90m²
Terrace	82.90m²
Garden	98.00m²
Pool	10.20m²
Terrain surface	303.90m²

LUCAS FOX
INTERNATIONAL PROPERTIES

Scale in metres. Indicative only. Dimensions are approximate. All information contained here in is gathered from sources we believe to be reliable.
However we cannot guarantee its accuracy and interested persons should rely on their own enquiries.

BCN17354

0 1 2 3 4 5

SCALE (METRES) E:1/100

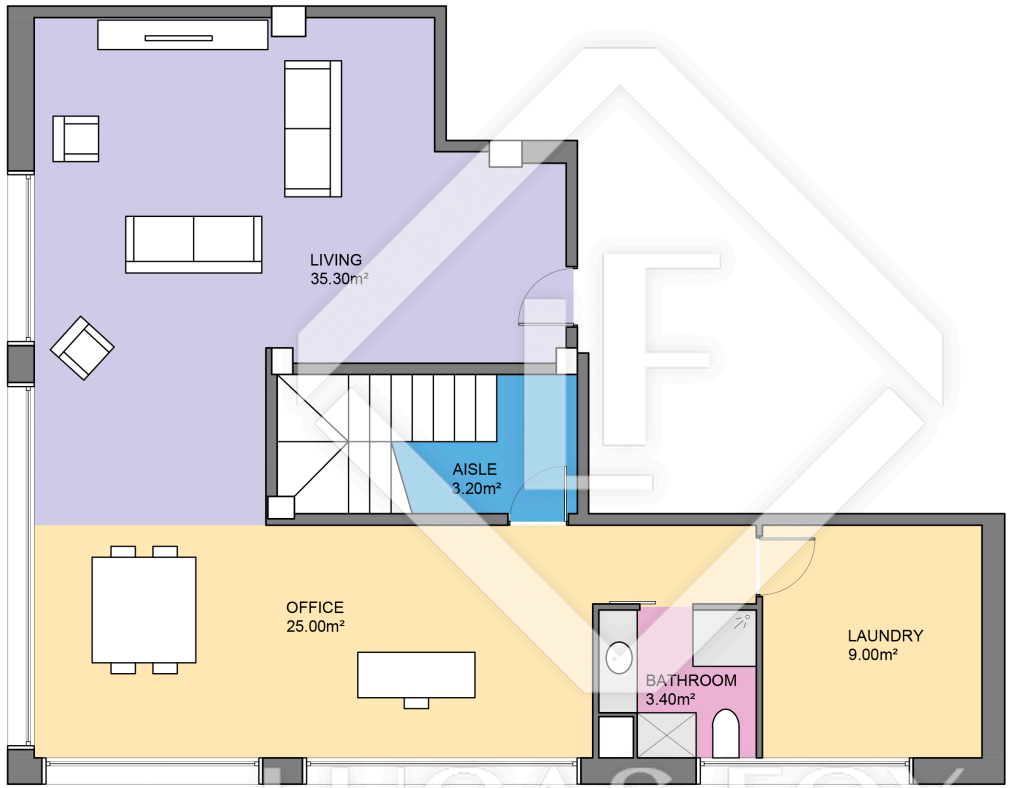

LUCAS FOX
INTERNATIONAL PROPERTIES

Scale in metres. Indicative only. Dimensions are approximate. All information contained here in is gathered from sources we believe to be reliable.
However we cannot guarantee its accuracy and interested persons should rely on their own enquiries.

Measurements BASEMENT FLOOR	
INTERIOR (Useful surface)	75.90m²
Built surface	95.00m²

BCN17354

0 1 2 3 4 5

SCALE (METRES) E:1/100

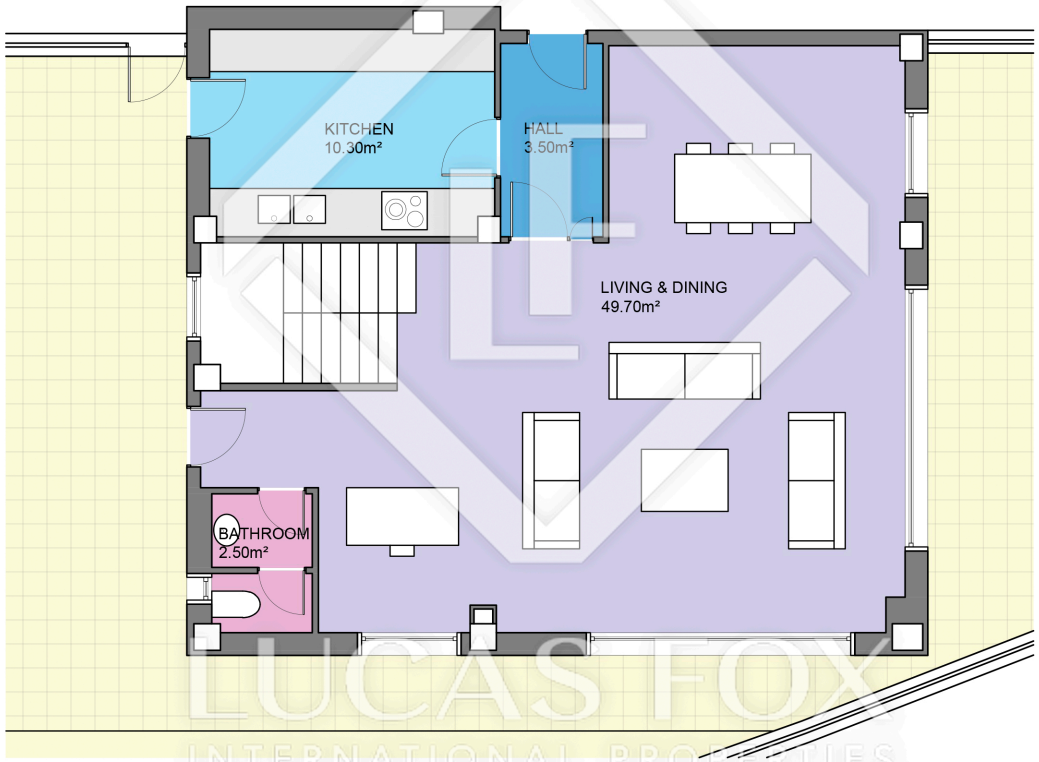

LUCAS FOX
INTERNATIONAL PROPERTIES

Scale in metres. Indicative only. Dimensions are approximate. All information contained here in is gathered from sources we believe to be reliable.
However we cannot guarantee its accuracy and interested persons should rely on their own enquiries.

Measurements GROUND FLOOR	
INTERIOR (Useful surface)	66.00m²
Built surface	82.30m²

BCN17354

0 1 2 3 4 5

SCALE (METRES) E:1/100

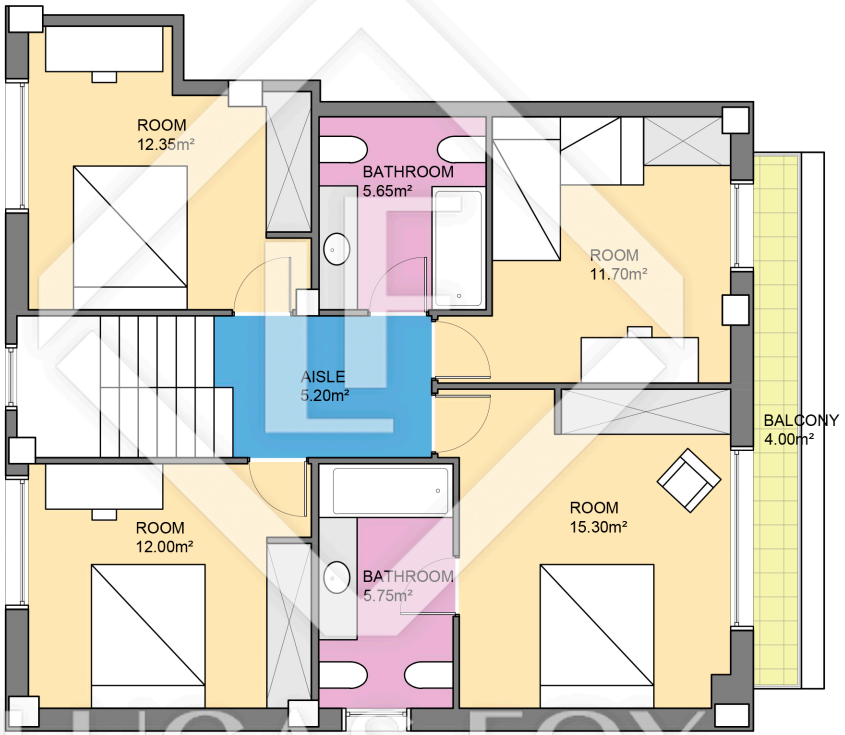

LUCAS FOX
INTERNATIONAL PROPERTIES

Scale in metres. Indicative only. Dimensions are approximate. All information contained here in is gathered from sources we believe to be reliable.
However we cannot guarantee its accuracy and interested persons should rely on their own enquiries.

Measurements FIRST FLOOR	
INTERIOR (Useful surface)	67.95m²
Balcony	4.00m²
Built surface	85.60m²