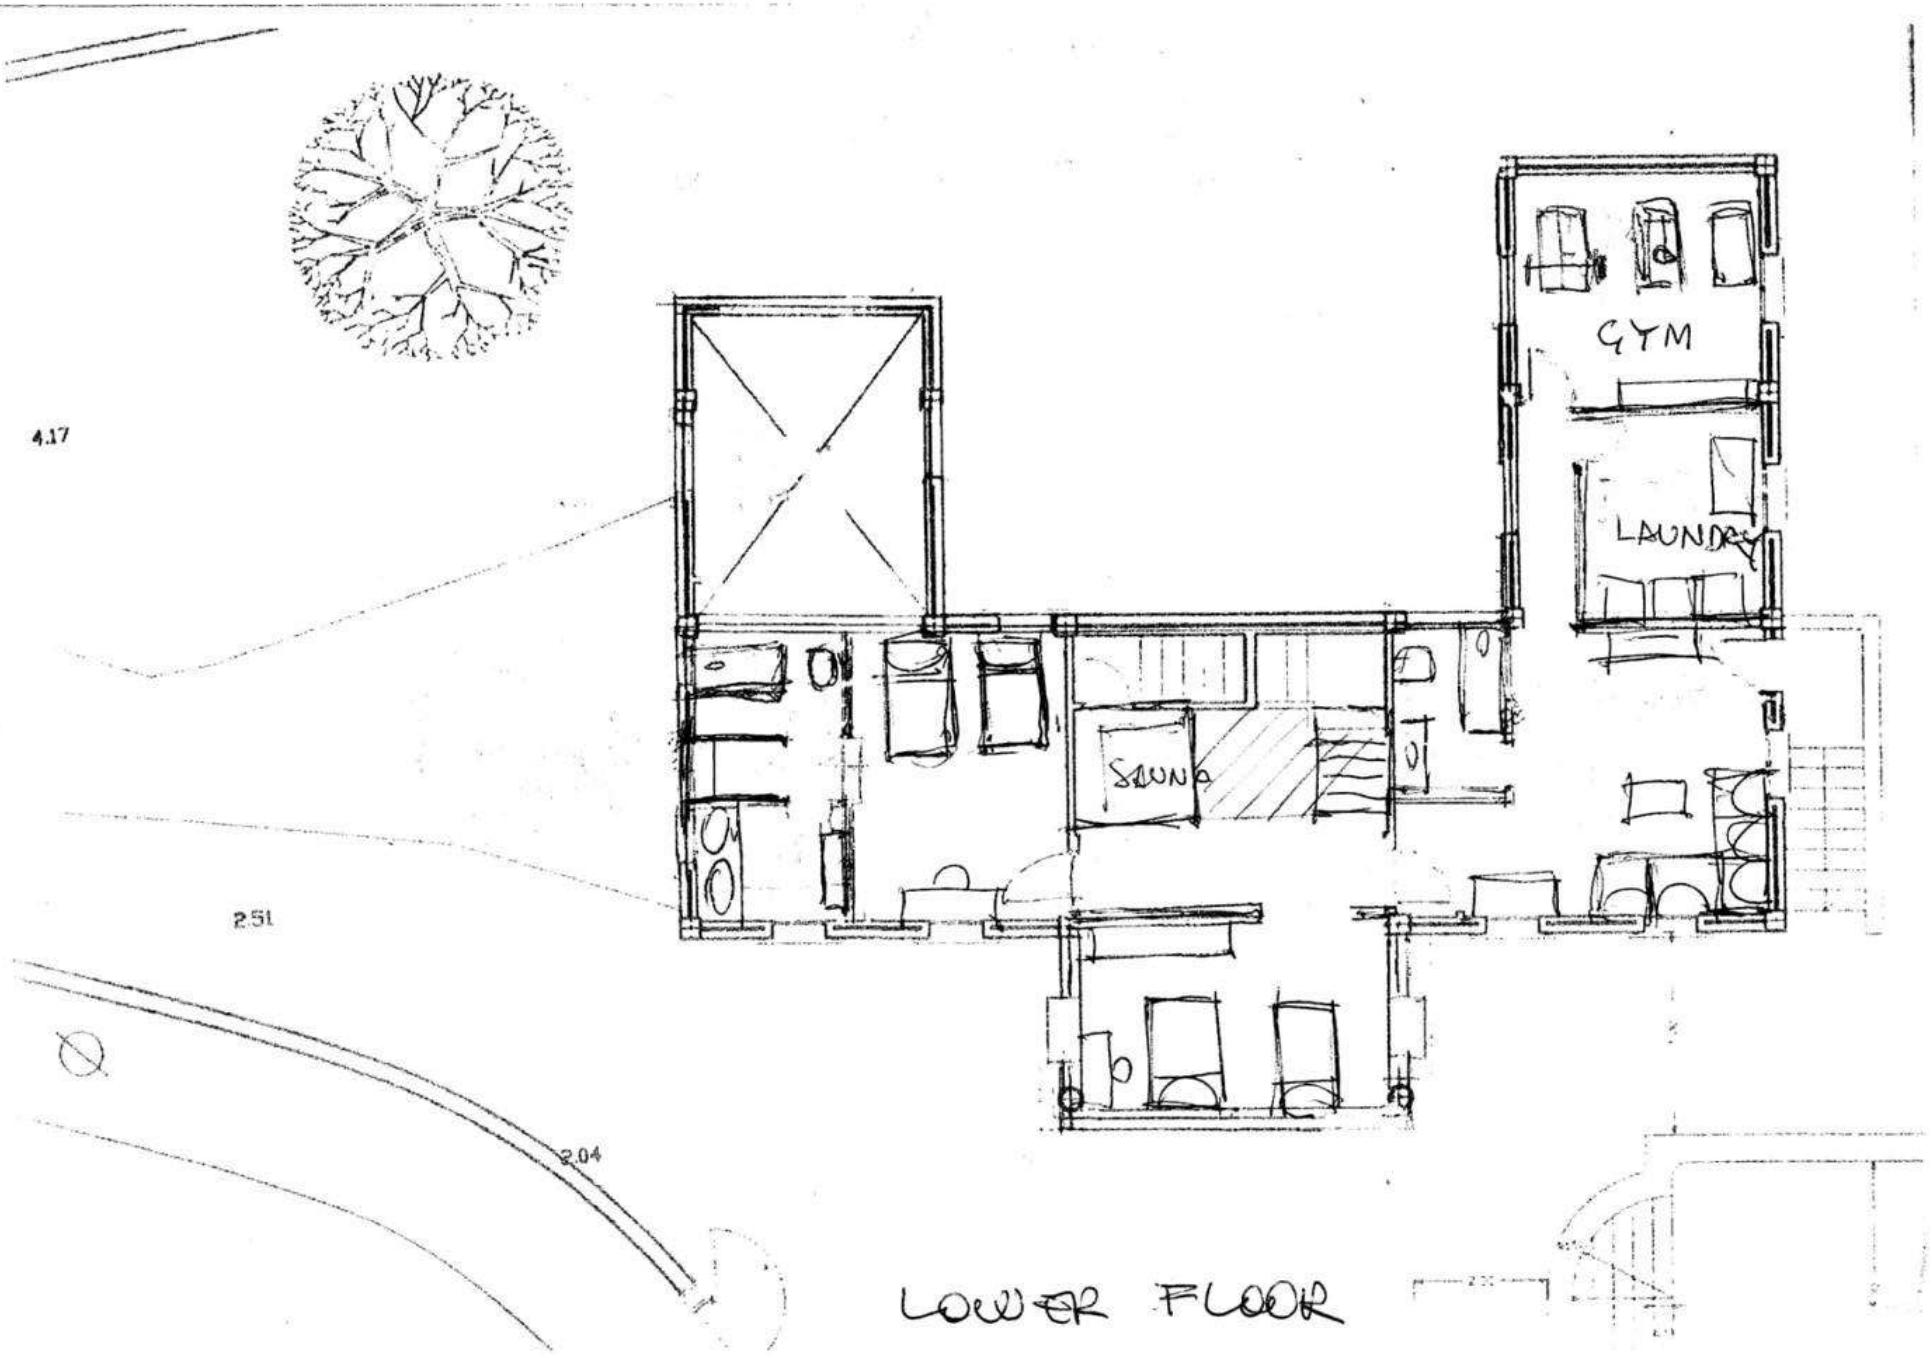

LOWER FLOOR

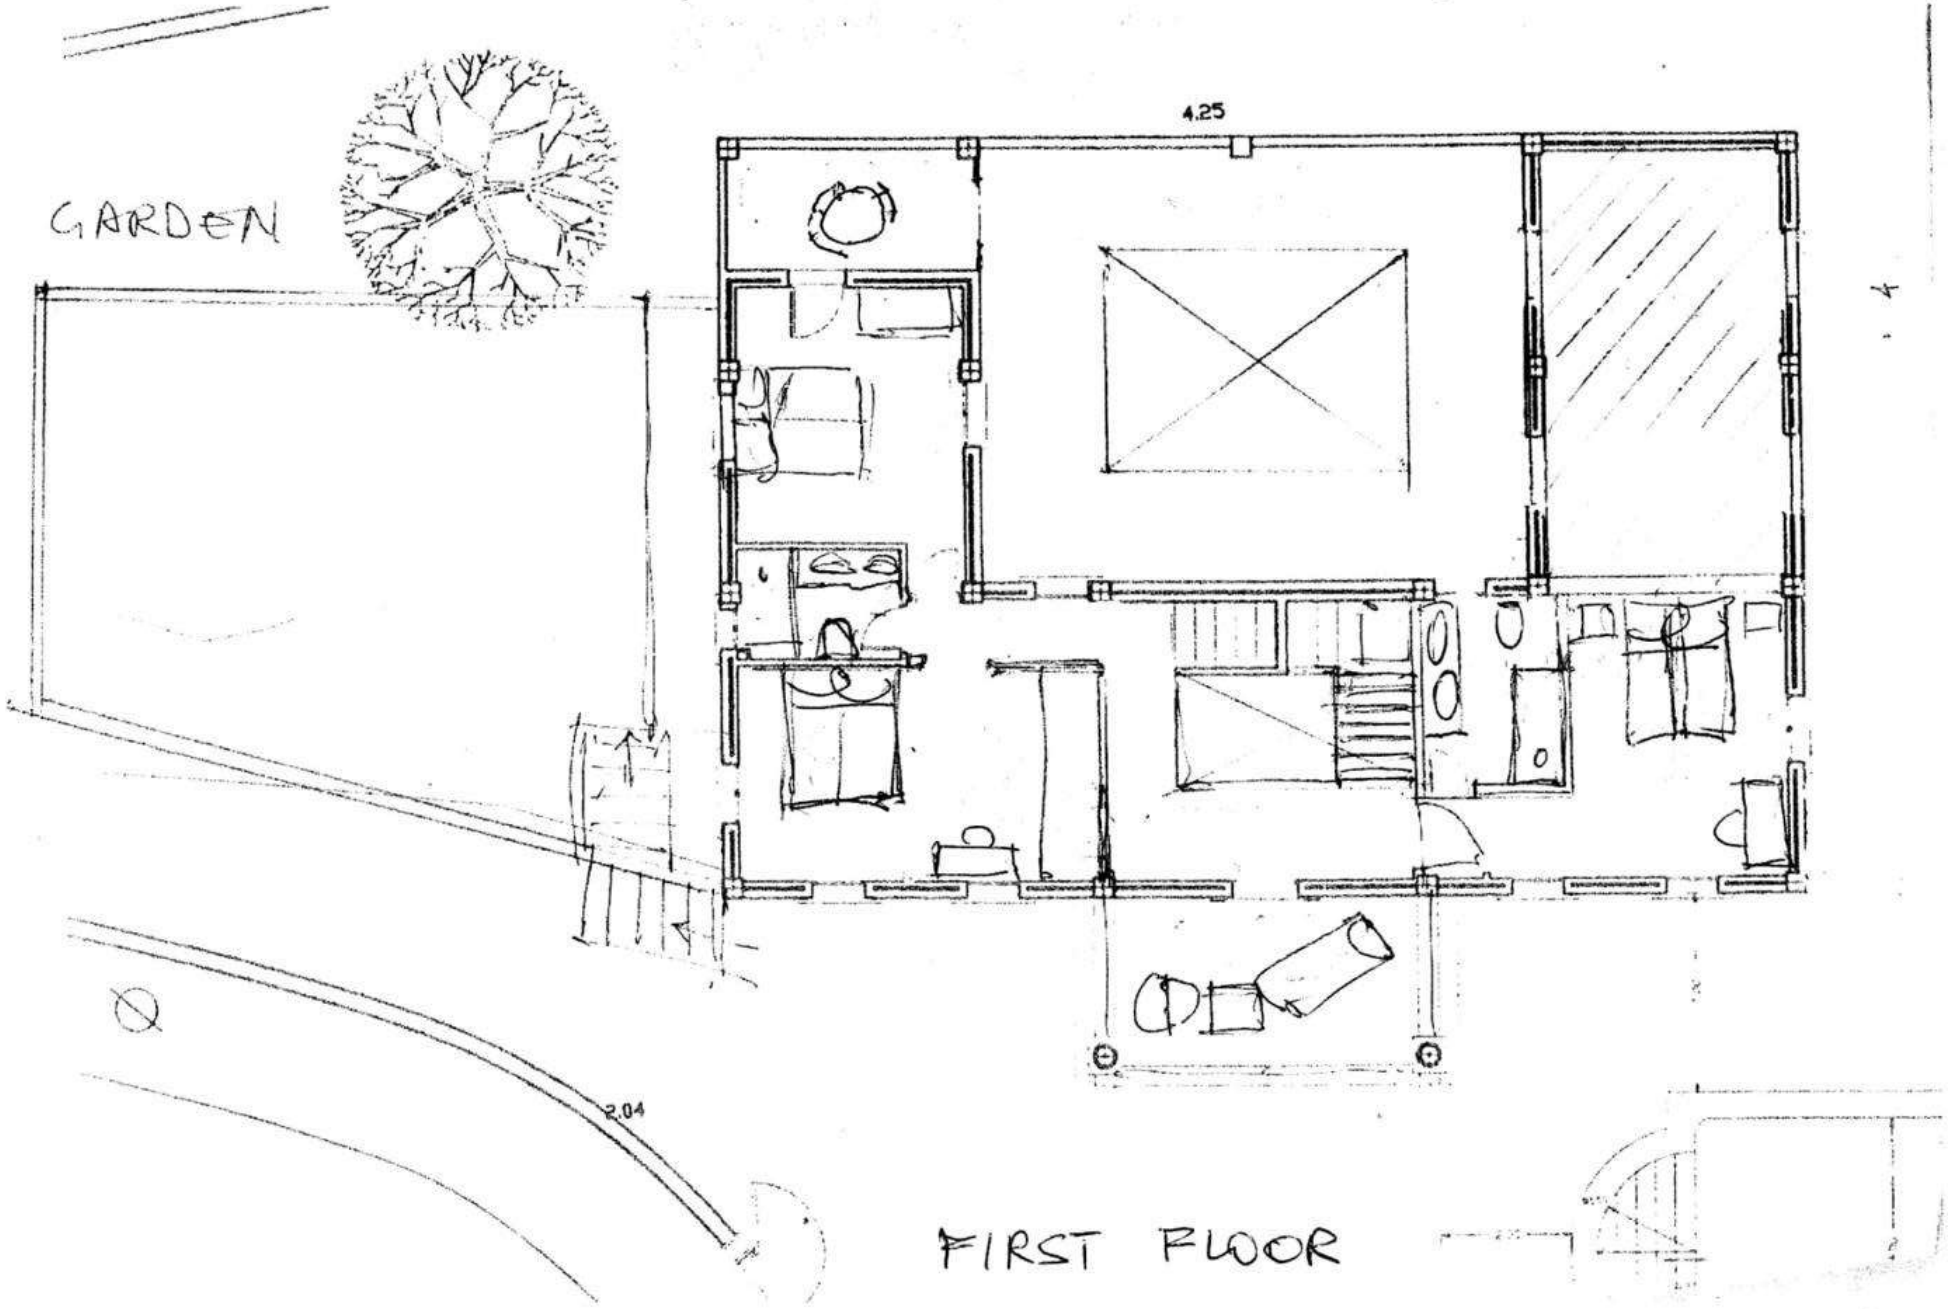
GARDEN
4.25
2.04
FIRST FLOOR

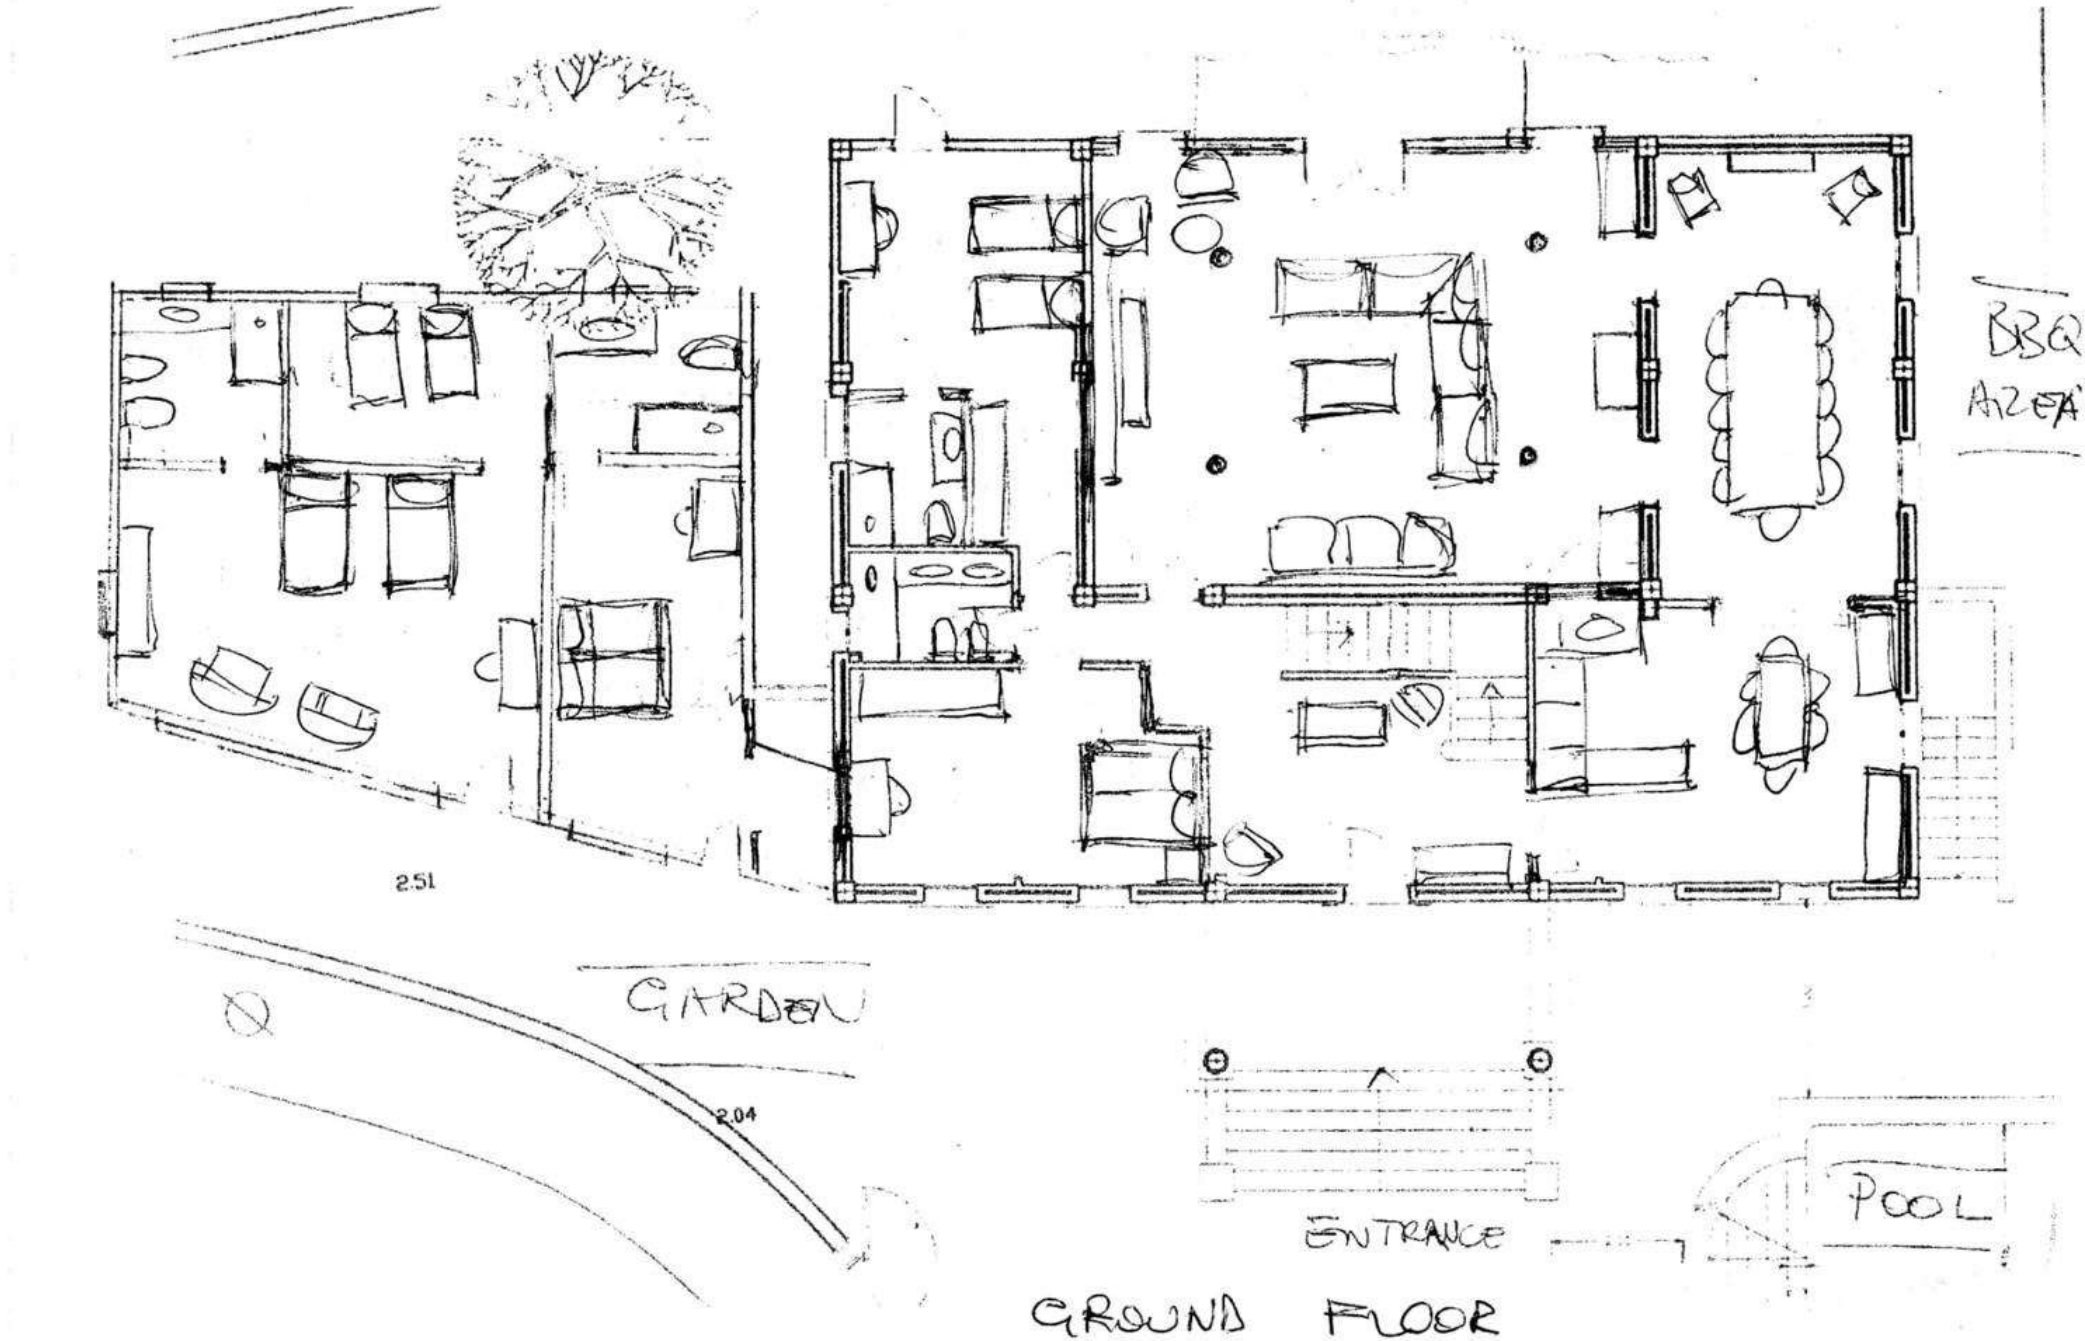

GROUND FLOOR